


01




02



03

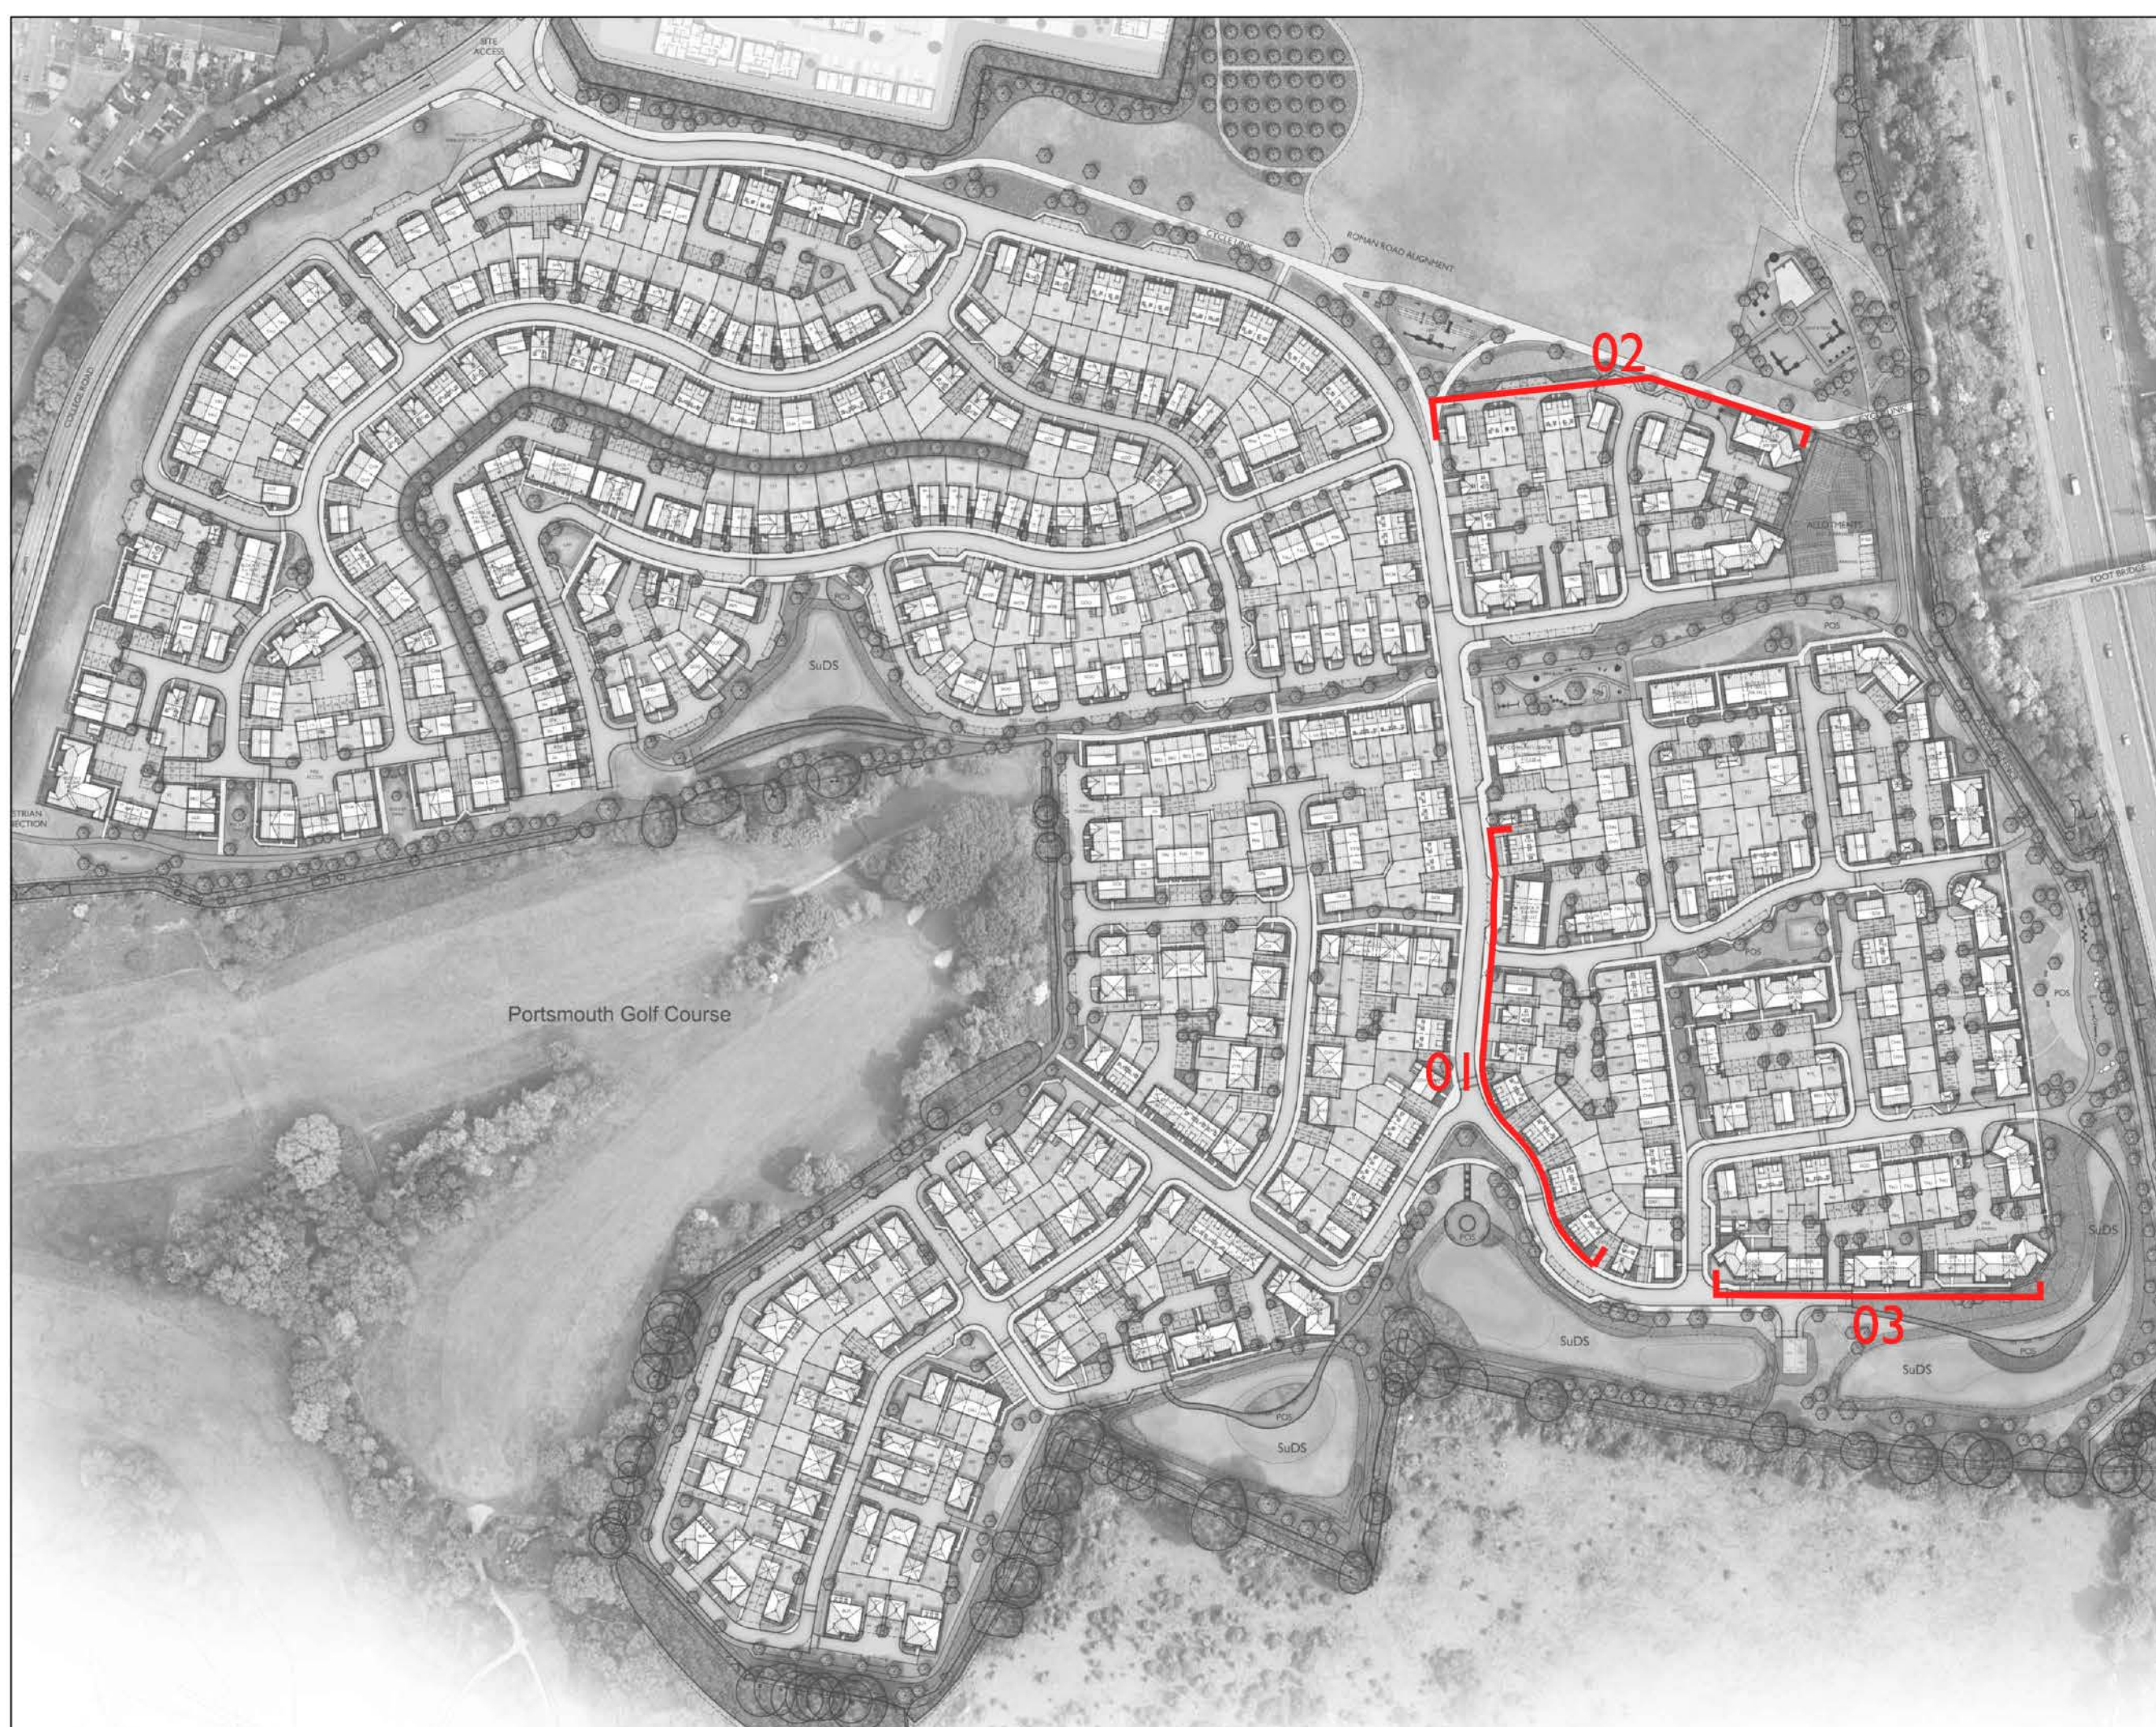

Location Plan (Not to Scale)

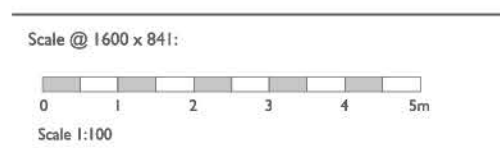

Project:	CAMPDOWN, PURBROOK, PORTSMOUTH
Title:	SPINE ROAD STREET SCENES
Client:	 dandara

Date: MAY 2023

Drawn by : LRD

Checked by : BB

FOR DETAILED LEVELS PLEASE SEE RCP ENGINEERING PLANS

Please note these drawings are not for construction but for concept design and planning applications purposes only
Cooper Ballie Limited - Cennasht Hous, 24 Guildford Road, Bagshot, Surrey GU19 5JN - Telephone 01276 450039 - www.cooperballie.co.uk

