




Existing Elevation REAR



Proposed Elevation REAR

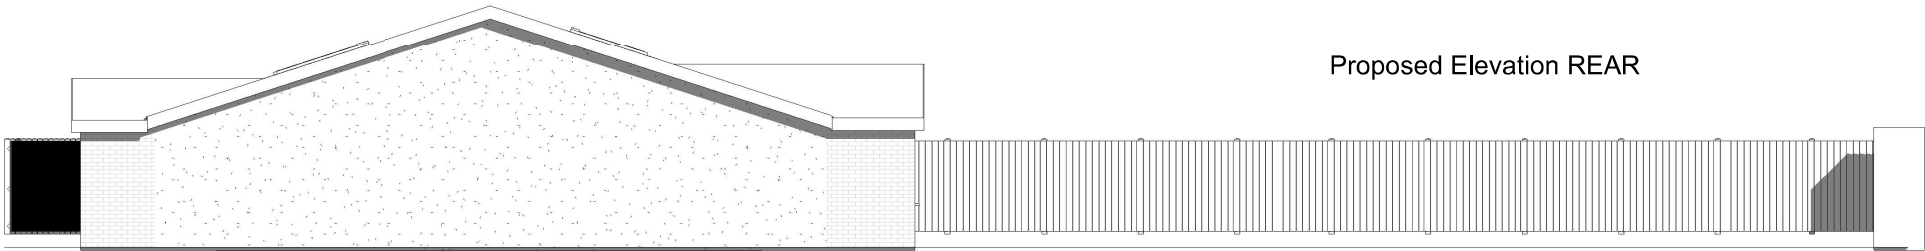

Existing Elevation FRONT

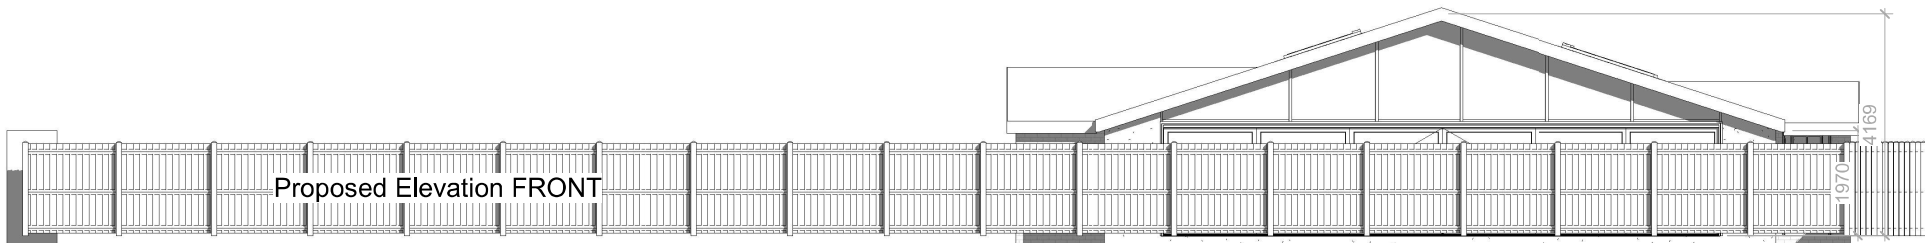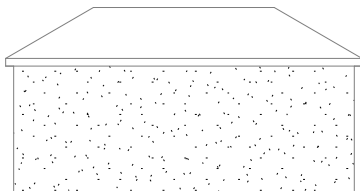

Proposed Elevation FRONT

1:500		50
1:200		20
1:100		10
1:50		5

pd

parkers

executive

design

All measurement to be checked on site prior to any commenent
(C) Copyright of Parkers Design (Southern) Limited, Any reproduction of these drawings will require written authority from the copyright owner.

Parkers Design Limited - The Studio @ 90, PO9 2PR

www.pexd.co.uk - info@parkersdesign.com - 07776 008822

PROJECT

Merriemede Riders Lane PO9 3BJ

SHEET

Elevations FRONT & REAR

CLIENT

Divine

Date

Issue Date

Scale (@ A3)

1 : 100

Drawn by

SW

DRAWING NUMBER

P 2 v2

REV

Checked by

SR