


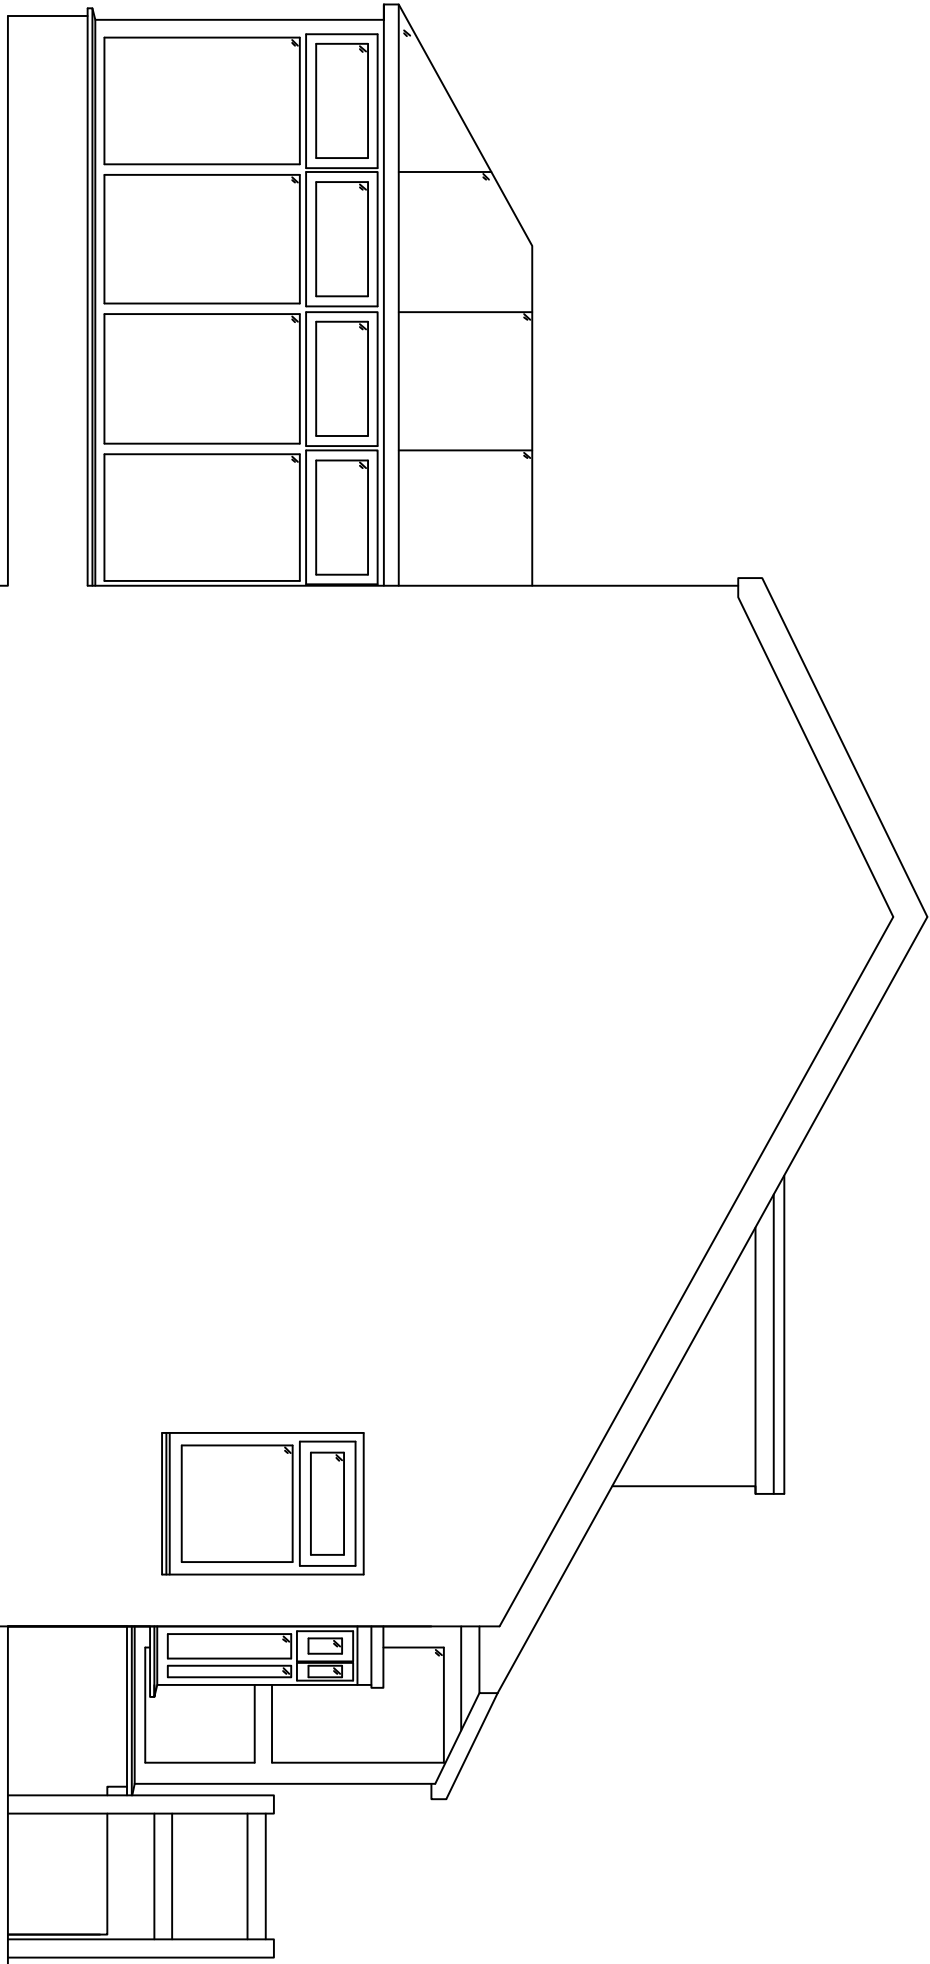

Scale 1:50 @ A3



NB
(i) **MEASURED DIMENSIONS MUST BE TAKEN IN PRESENCE TO COLLECT DIMENSIONS AND SITE DIMENSIONS ARE TO BE CHECKED BEFORE WORK IS PUT IN HAND.**

Project:-
65 Galaxie Road
Waterlooville
Hampshire
PO8 9AT

Rev:-	Description:-	Date:-	Drawn by:-
-------	---------------	--------	------------

Title:-
Existing Left Hand Side Southerly Elevation

Scale:-	1:50 @ A3		
Date:-	22.03.23	Dwg No:-	502
		Rev:-	