



Portsmouth
CITY COUNCIL

Location

Plot 5, Units 500-502,
Dunsbury Park,
Portsmouth
PO9 4EE

Road, via
A3 0.7 miles

Delivery Hours

Monday to Friday
8.00 am to 4.30 pm

Saturday
08.00 am to 1.00pm (where agreed)

Site Operational Hours

Monday to Thursday
8.00am to 5.30pm
Fridays 8.00am to 4.30pm

Saturdays by agreement only
8.00am to 2.00pm



Portsmouth
CITY COUNCIL

Key:

Plot 5 Site Boundary



GCL Compound,
Welfare and Parking
Zone



Logistics Access / Egress
Route via A3 North &
South



Staff, Visitors &
Operative Vehicles only



Project Title: Plot 5, Dunsbury Park, Portsmouth

Drawing Title: Logistics, Route Map.

Client: Portsmouth City Council

Scale: NTS

Date: March 2022

Drg No: T0379_LP001

Glencar
CONSTRUCTION

1st Floor.


4 Beaconsfield Rd,
St. Albans
AL1 3RD

T: 0207 770 6900

W: glencar.com

Notes:

- All Delivery vehicles will arrive on site via clear directional signage.
- All deliveries will pull in to the allotted pull in zone & given final directions via the appointed Gate person.
- Staff and operatives will access the site via a secure pedestrian gate overlooked by the gate person, only after a full site induction or accompanied by a GCL representative.
- Site Parking will be located within the secure compound zone, via vehicle gates.
- No Construction traffic signs beyond this point to be displayed as indicated off the island.
- Secondary Gate access to Unit 500, access only under strict control and approval by the Project Manager. 
- On Site pedestrian routes to be fully segregated from moving plant/vehicles with designated crossing points at all times.
- Wheel washing facilities will be located at the vehicle pull in zone. The gate person will be responsible for checking/cleaning each vehicle before exiting the site if necessary.

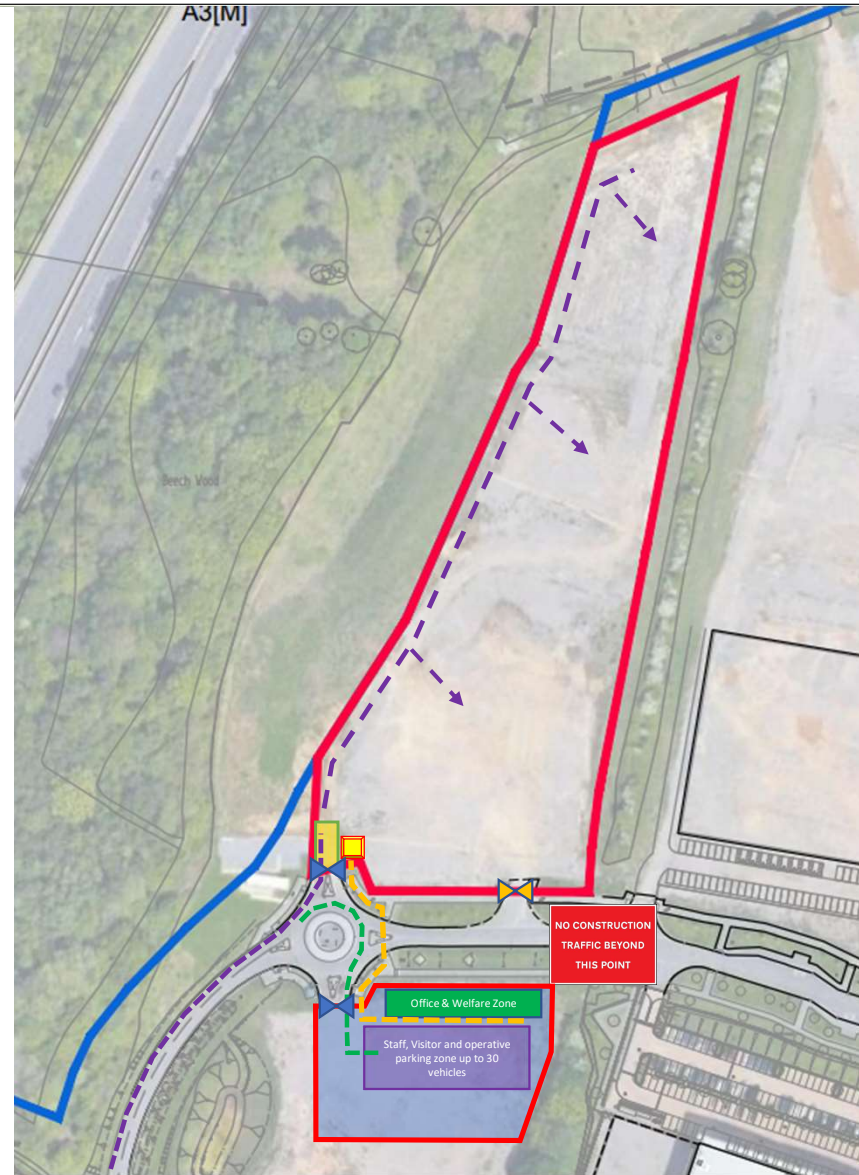

Key:	
Plot 5 Site Boundary and compound zone secured via anti-climb heras fencing	
Pedestrian Route	
Vehicle and pedestrian Gates	
Gatehouse – delivery control & attendance	
Delivery Pull In Zone, Security check	
Offices & Welfare Zone	
Staff, Visitor and Operative Parking Zone	
No Construction Traffic beyond this point	

Project Title: Plot 5, Dunsbury Park, Portsmouth

Drawing Title: On Site Logistics, Route Map.

Client: Portsmouth City Council


Scale: NTS

Date: March 2022

Drg No: T0379_LP002



1st Floor.
4 Beaconsfield Rd,
St. Albans
AL1 3RD
T: 0207 770 6900
W: glencar.com

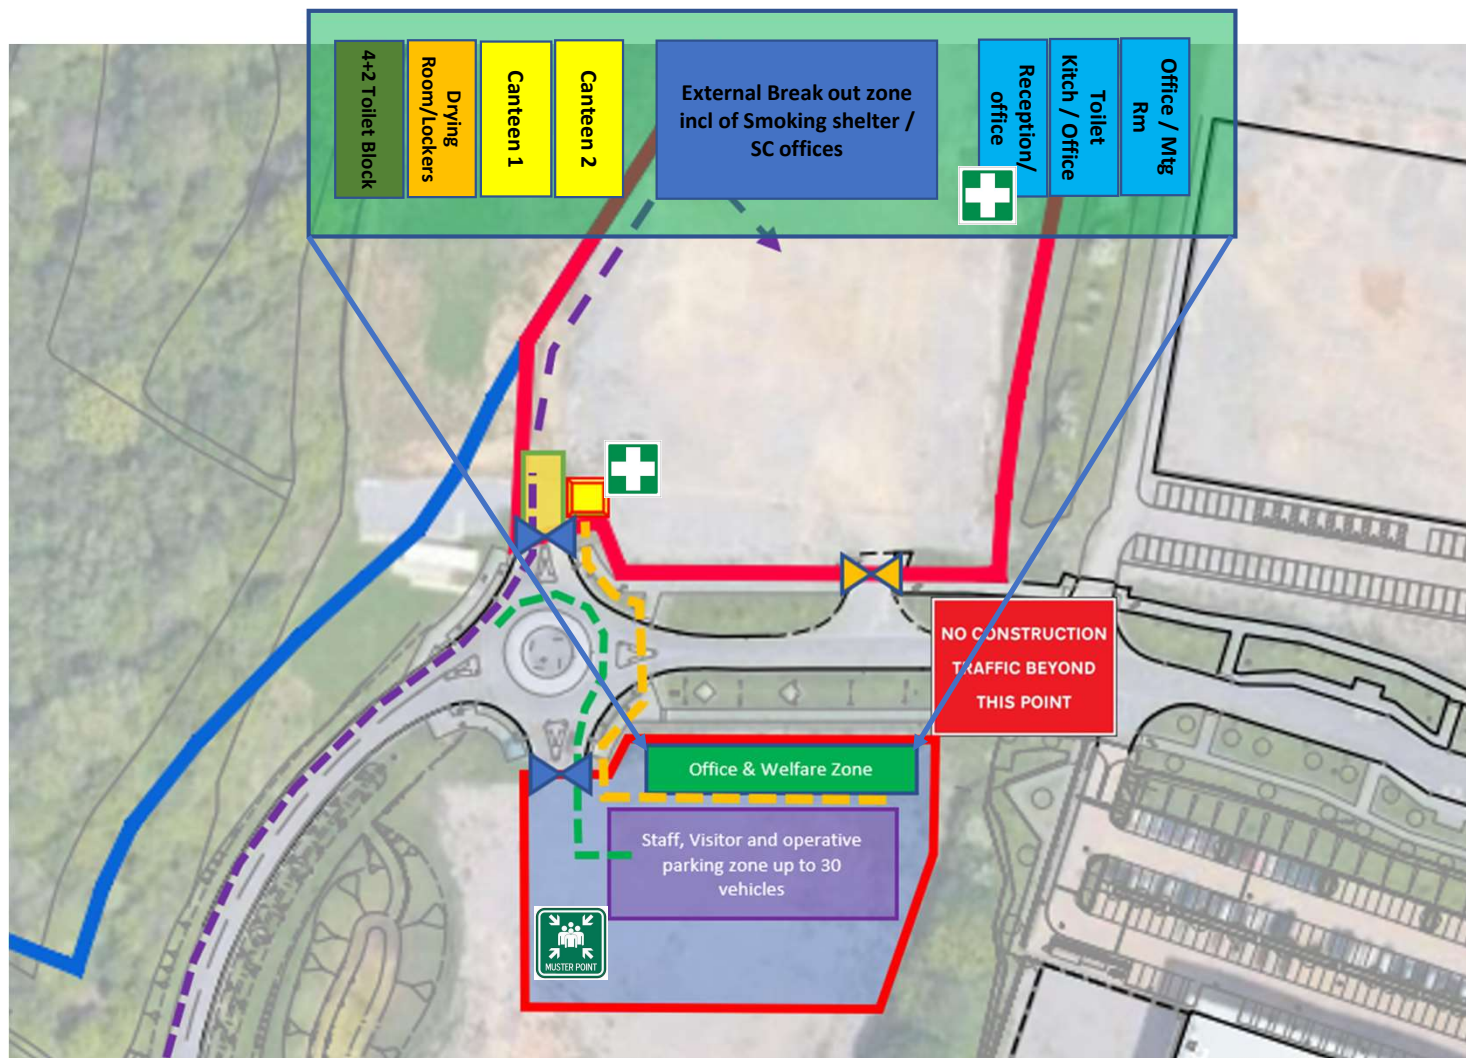

Key:

Plot 5 Site Boundary and compound zone secured via anti-climb heras fencing

Pedestrian Route

Vehicle and pedestrian Gates

Gatehouse – delivery control & attendance

Delivery Pull In Zone, Security check

Offices & Welfare Zone

Staff, Visitor and Operative Parking Zone

No Construction Traffic beyond this point

Project Title: Plot 5, Dunsbury Park, Portsmouth

Drawing Title: Compound Zone / Pull In Zone.

Client: Portsmouth City Council

Scale: NTS

Date: March 2022

Drg No: T0379_LP003

1st Floor.

4 Beaconsfield Rd,
St. Albans

AL1 3RD

T: 0207 770 6900

W: glencar.com

General Notes:

1. Prior to commencement GCL to undertake a phased strimming exercise under the direction and supervision of the ecology COW.
2. Upon completion of the strimming the relocation of habitat / heras fencing will be carried out in line with Greengage coordinated plan.
3. Earthworks cut and fill inclusive of attenuation cut concurrent with sheet pile installation to be carried out. All surplus materials to be located to adjacent site as per the directional arrow.



Key:

Boundary / ecology protection line during bulk earthworks.

Earthworks disposal traffic route to final bund location

Fill Material movement/direction

Earthworks / Ground works arising Bund location

Project Title Plot 5, Dunsbury Park, Portsmouth

Drawing Title On Site Logistics, Route Map.

Client Portsmouth City Council


Scale 1:100

Date March 2022

Dwg No T0379_LP002 a


Glencar
CONSTRUCTION

1st Floor.
4 Beaconsfield Rd,
St. Albans
AL1 3RD
T: 0207 770 6900
W: glencar.com

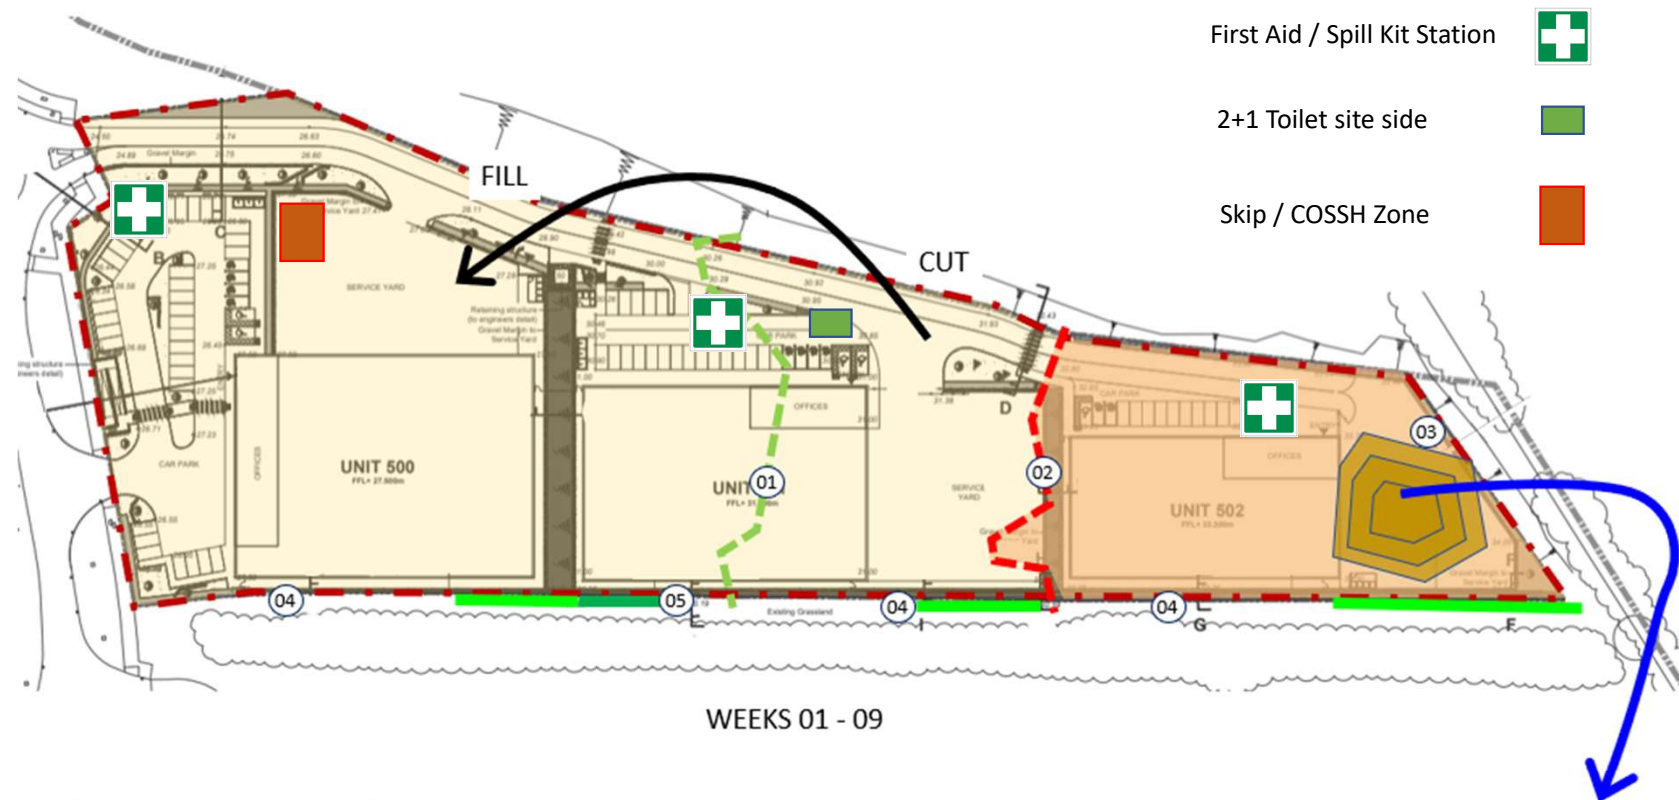

- 01 CUT/ FILL LINE
- 02 LARGE CUT AREA
- 03 PROPOSED LOCATION OF SURPLUS STOCK PILE
- 04 SHEET PILING
- 05 PCC RETAINING WALL

Secondary Gate access to Unit 500,
access only under strict control and
approval by the Project Manager

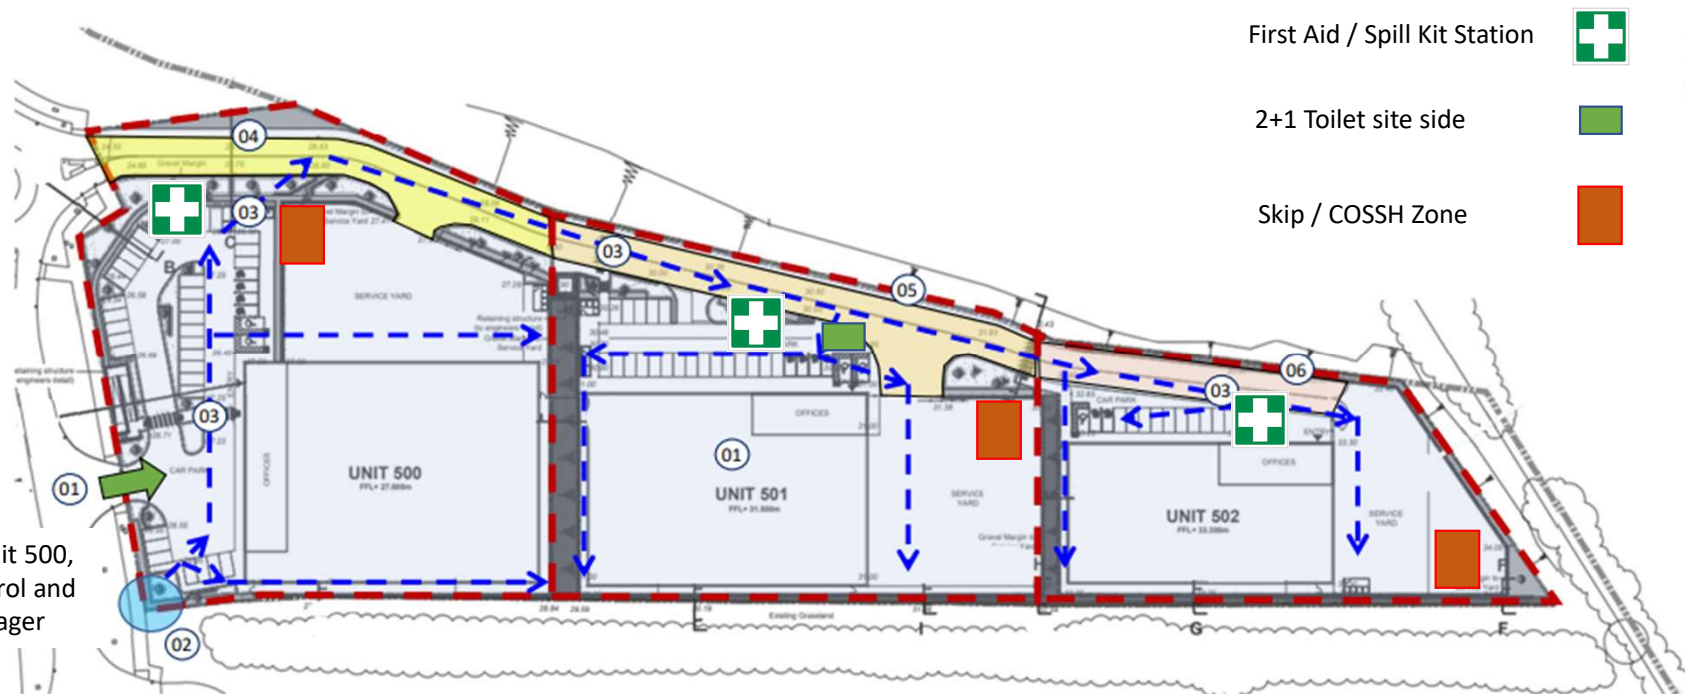

WEEKS 06 - 19

- | | |
|-----------------------------|-----------------------------------|
| ① INITIAL SITE ACCESS | ④ ACCESS ROAD ZONE 1 – WK 06 > 19 |
| ② DRAINAGE OUTFALL LOCATION | ⑤ ACCESS ROAD ZONE 2 – WK 10 > 19 |
| ③ PRIMARY DRAINAGE | ⑥ ACCESS ROAD ZONE 3 – WK 13 > 19 |

First Aid / Spill Kit Station




2+1 Toilet site side



Skip / COSSH Zone



Secondary Gate access to Unit 500,
access only under strict control and
approval by the Project Manager

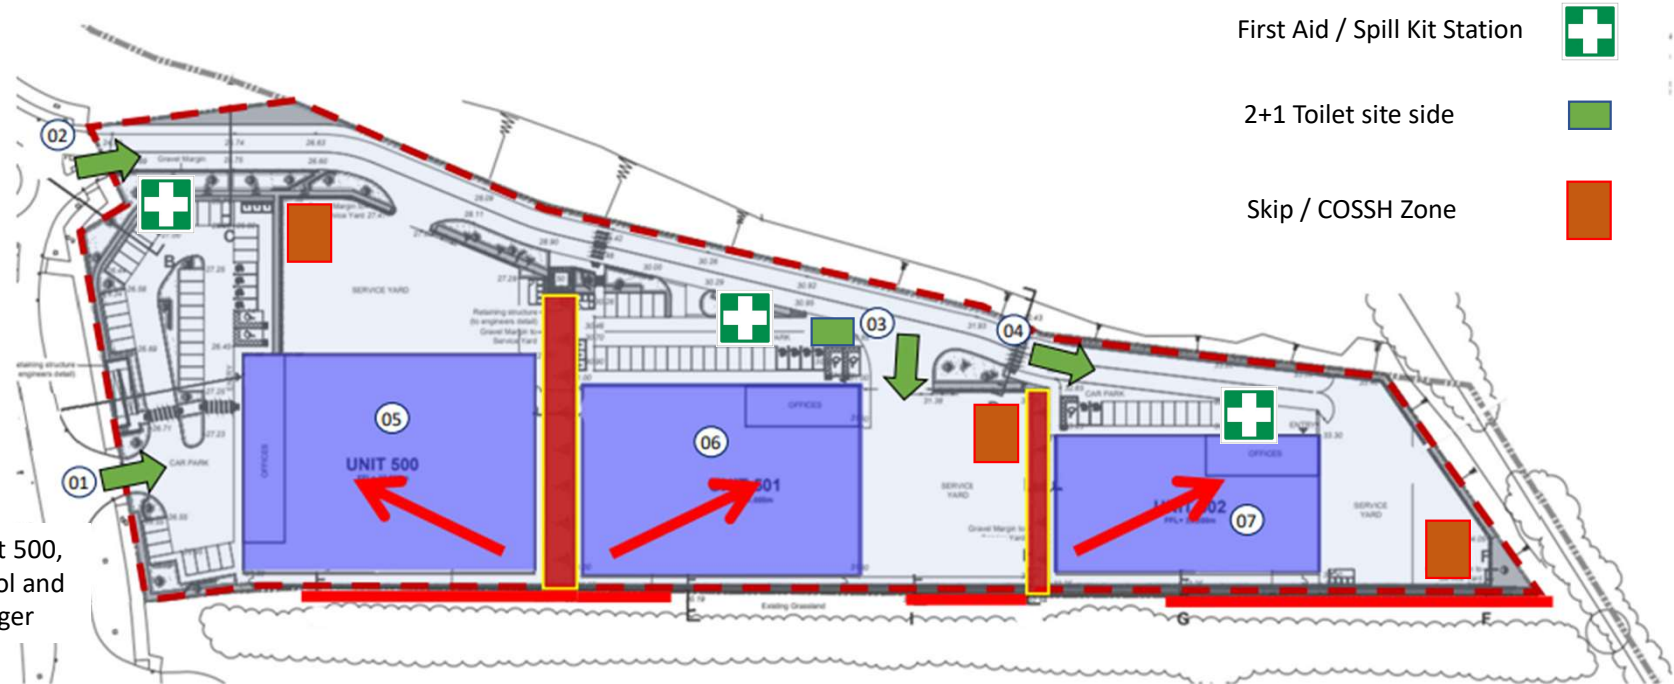

01 500 SITE ACCESS

04 502 SITE ACCESS

02 501 & 502 SITE ACCESS

05 STEEL FRAME - WK 16-18

03 501 SITE ACCESS

06 STEEL FRAME - WK 19-21

07 STEEL FRAME - WK 22-24

← DIRECTION OF CONSTRUCTION

Glencar
CONSTRUCTION

Date: 17th Jan '22

CONSTRUCTION SEQUENCE

Rev:

Portsmouth
CITY COUNCIL