


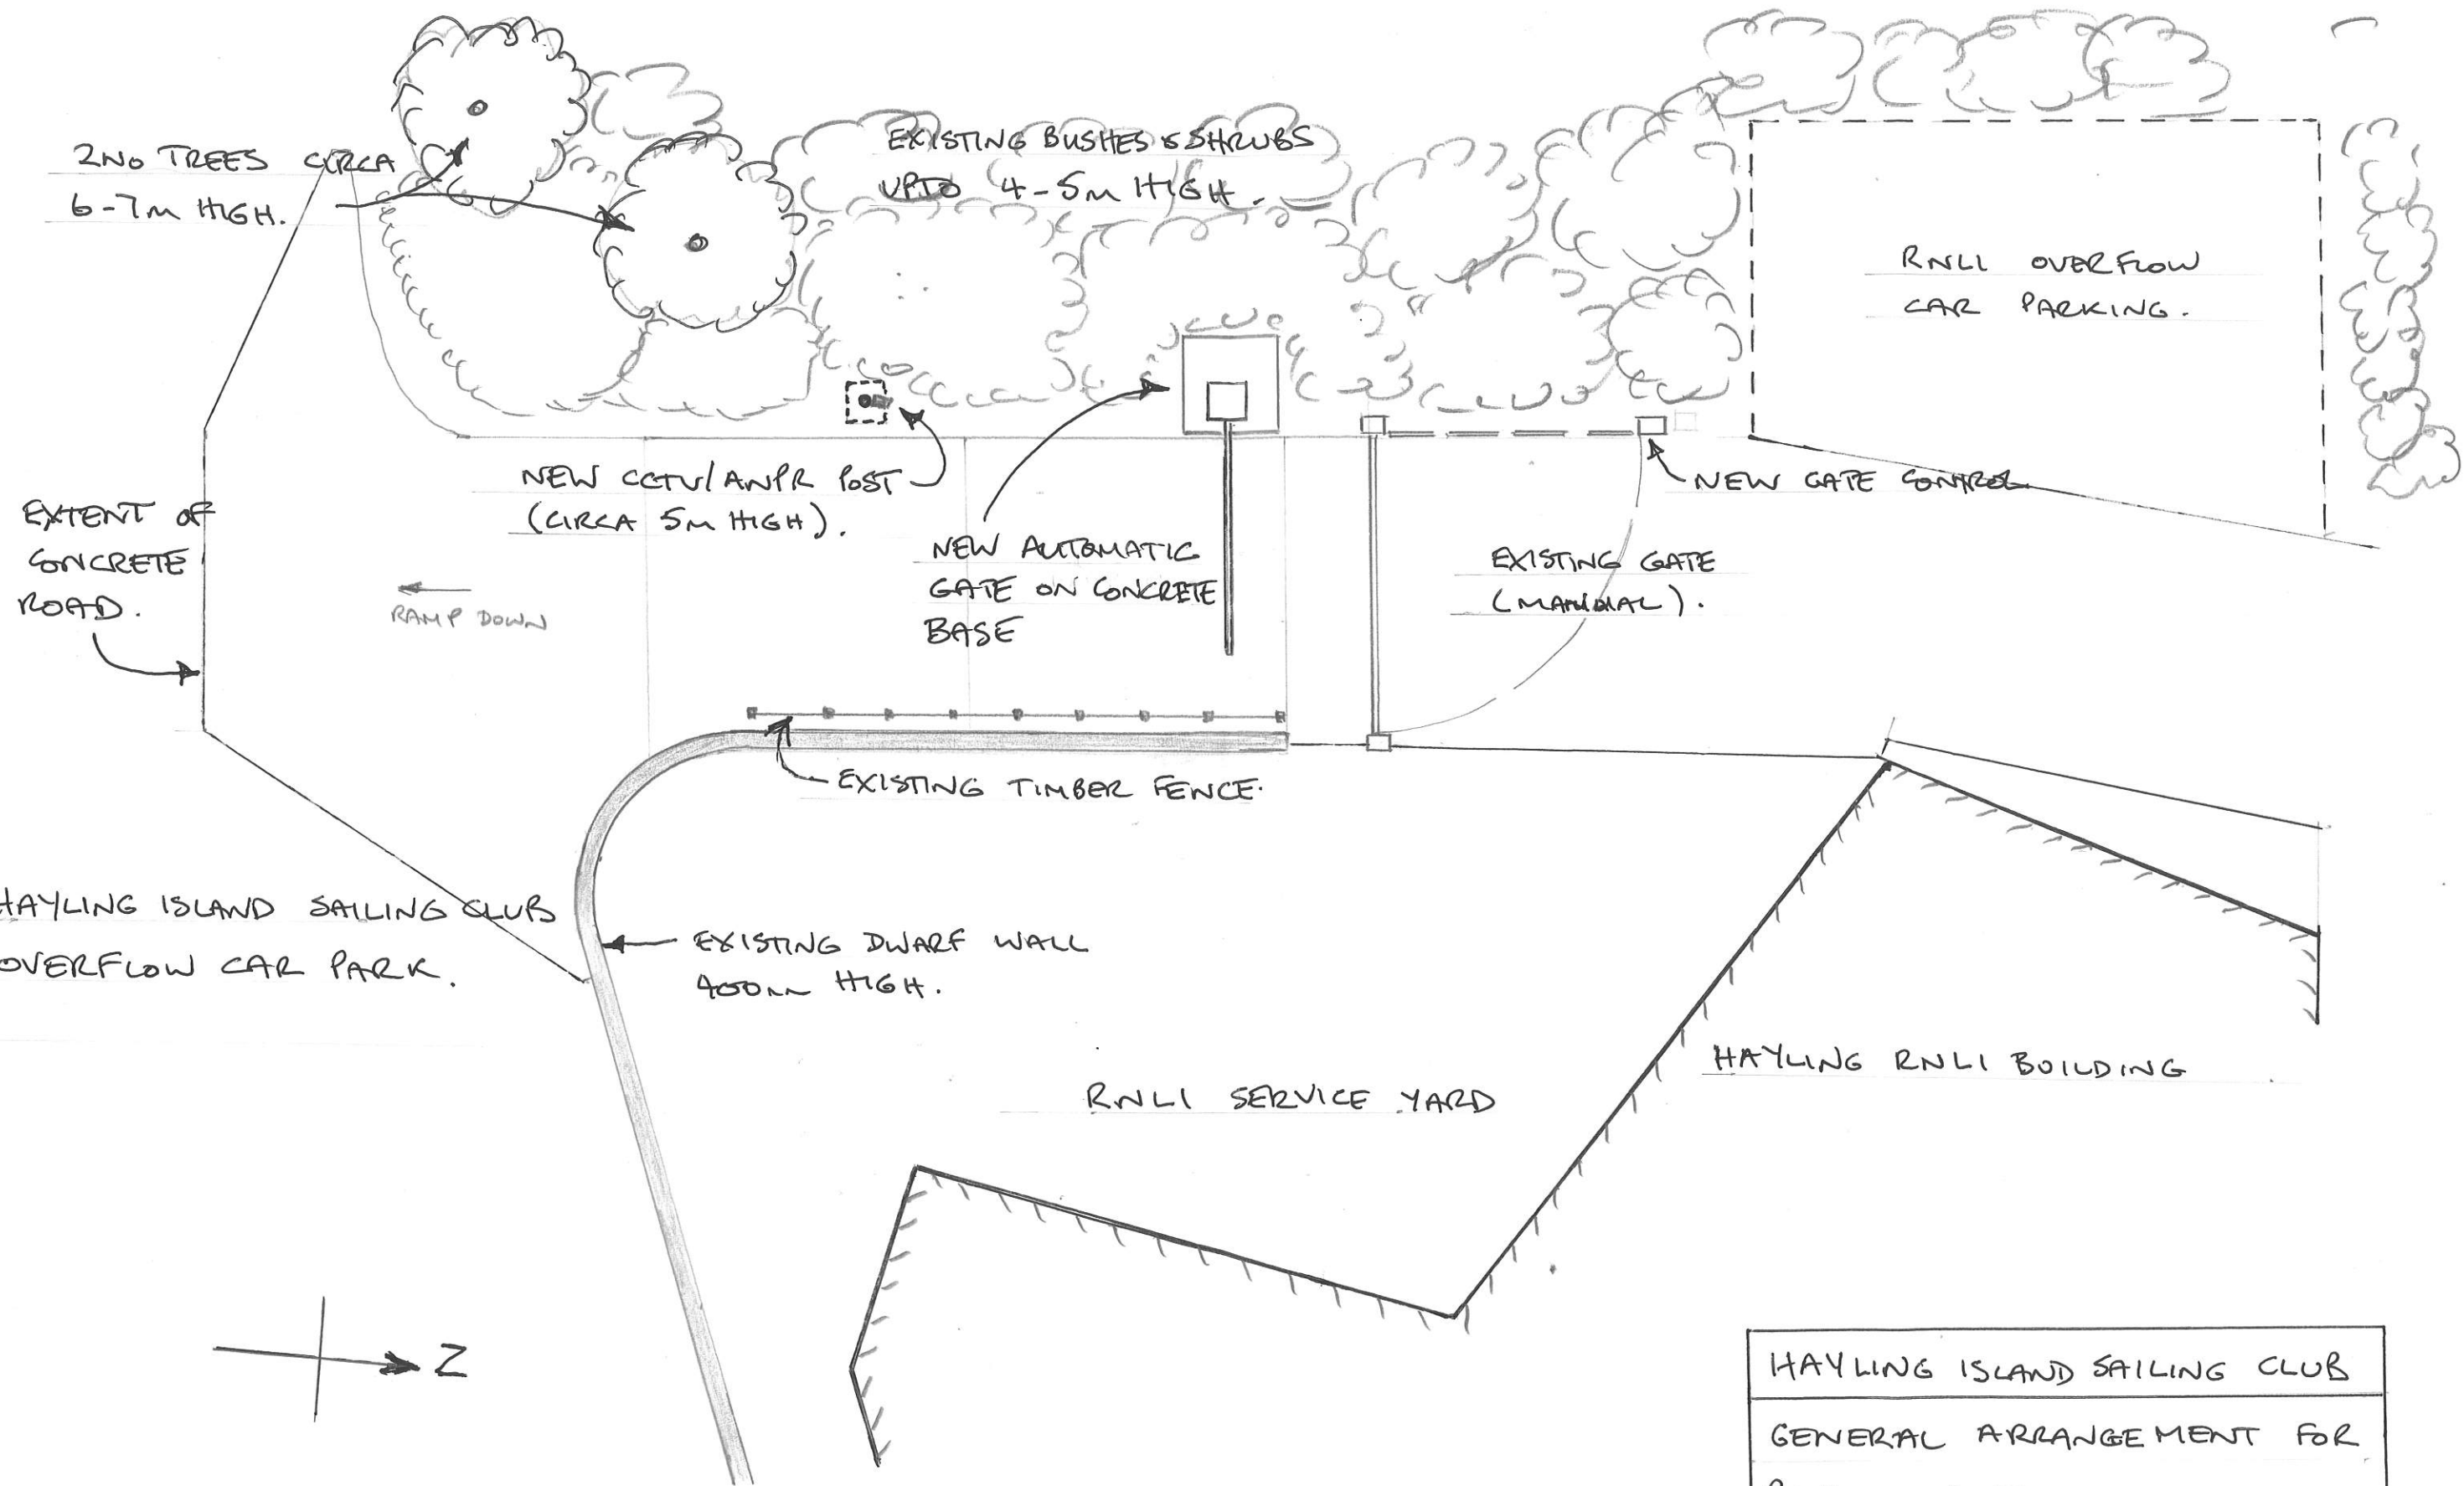

HAYLING ISLAND SAILING CLUB		
GENERAL ARRANGEMENT FOR PROPOSED AUTOMATIC GATE TO OVERFLOW CAR PARK		
DATE 19/04/23	SCALE 1:100	
DRAWING NO HISC/PB/01	REV.	