DATED 20 May 2011

ALAN ERNEST WILLIAM COOPER

and

PAMELA ANN COOPER

and

PHILIP JOHN LINK

and

CHRISTINE MARIA LINK

and

YORKSHIRE BUILDING SOCIETY

to

THE COUNCIL OF THE BOROUGH OF HAVANT

PLANNING OBLIGATION BY UNDERTAKING

Pursuant to Section 106 of the Town and Country Planning Act 1990 (as amended)

relating to land at

Land to rear of 86-92 London Road, Purbrook, Hampshire, PO7 5JU

AGREED 2011

THIS DEED OF UNDERTAKING is made the 20th day of May 2010 /

BY

(1) THE OWNER (being the 92 Owners and the 86 Owners together)

(2) THE MORTGAGEE (if any)

1. In this Deed:

1.1 "the Act" means the Town and Country Planning Act 1990 as amended

1.2 "Application" means the application for planning permission in respect of the Land given a reference number which is set out in paragraph Five of the Schedule which Application to carry out the Development has been made to the Council as appropriate local planning authority.

1.3 "the Council" means the Council of the Borough of Havant being the local planning authority by whom the within written Obligations are enforceable

1.4 "the County Council" means Hampshire County Council being the local planning authority by whom the within written Obligations are enforceable

1.5 "the Development" means the development described in paragraph Six of the Schedule

1.6 "the Hampshire County Council Transport Contribution" means the sum of money specified in Paragraph Eight of the Schedule being a contribution (being applied at such time and in such manner as the County Council shall in its absolute discretion determine) to the costs to be incurred by the Council or Hampshire County Council in the provision, improvement and maintenance of Havant Borough Council's sustainable transport list.

1.7 "Indexed" means such contribution to be index linked in accordance with the Smooth All-in Road Construction Tender Price Index (RCTPI) 1995 series published by the 'Department for Business, Enterprise & Regulatory Reform' or any replacement thereof from the beginning of the Financial Year in which the financial contribution is determined (either by agreement with the applicant or as determined at development management committee which ever is the sooner)

1.8 "the Land" means the land described at paragraph One of the Schedule and any buildings structures or erections at any time thereon

1.9 "the Mortgage" means the mortgage or charge (if any) described at paragraph Four of the Schedule and all of them if more than one

1.10 "the Mortgagee" means the mortgagee or chargee (if any) and in the case of more than one all of them described at paragraph Three of the Schedule

1.11 "Obligations" and "OBLIGATIONS" means those planning obligations (being restrictions requirements covenants agreements obligations or any of the foregoing) enforceable at law and in particular (but without prejudice to the availability to any enforcing authority of any power which may be available to

it for the purposes of the enforcement of this Deed) under the authority of the statutory provision referred to in clause 4 of this Deed and which are set out in paragraph Nine of the Schedule

1.12 "the Owner" means the owner and in the case of two or more owners each or all of them as owners of any or all parts of the Land and as parties to this Deed acting and being obliged by this Deed jointly and severally who is (or are) described at paragraph Two of the Schedule being a person or persons identified in accordance with Section 106(9)(c) of the Act

1.13 "the Permission" means the grant of planning permission made in response to the Application including where appropriate any grant of approval in respect of matters reserved by the said grant of planning permission or any subsequent grant of planning permission for the Development or for such other development on the Land as is not materially different from the Development (the determination of materiality being solely at the discretion of the Council)

1.14 "the Plan" means the plan attached to this Deed

1.15 "the Schedule" means the Schedule to this Deed being an integral part of this Deed

1.16 "the Solicitor" means the solicitor giving the certificate at paragraph Seven of the Schedule

2.1 With the intention and so as permanently to bind the Land and all parts thereof so far as lawfully may be effected and into whomsoever hands the same may come and so that the Obligations hereby created shall be enforceable both against the Owner and the Mortgagee (if any) and their respective successors the Owner and the Mortgagee (should it or they take possession of any part of the Land or exercise powers of sale under its security) HEREBY SEVERALLY COVENANT AND UNDERTAKE AS A PLANNING OBLIGATION TO COMPLY FULLY WITH THE OBLIGATIONS

2.2 This instrument or document hereby expresses itself as executed as a Deed

3. The Owner (and each of them acting in concert in the case of more than one joint owner) has produced at Paragraph Seven of the Schedule a certificate of the Solicitor with the intention that the Council may and shall rely upon the truth of the matters therein certified namely that;

3.1 the Owner is immediately entitled to possession and occupation of a freehold estate in the Land subject only to the Mortgage (if any) no other person having an interest therein at law or (to the best of the Owner's knowledge and belief) in equity

3.2 in the case that the Land is subject to any mortgage the Mortgage (or

ach or

y of the

et out in

in the case of more than one each of them) is described at Paragraph Four of the Schedule and no other mortgage or charge has been concluded which affects the Land other than the Mortgage and in the event that none is so described that there is no such mortgage or charge affecting the Land

4. This Deed of Undertaking is made pursuant to Section 106 of the Act with the intent that it shall bind the Owner and Mortgagee (if any) and be enforceable against them and the persons deriving title under them and shall be a planning obligation for the purposes of the Act

5. This Deed shall have effect indefinitely from the time the Permission is granted

6. In the event of any difference between the description of the Development in this Deed and the terms of the grant of permission issued by the Council in response to the Application the text of the grant of planning permission only shall be deemed to express the permission granted by the Council in response to the Application

7. The obtaining consequent upon the provisions of this Deed of expressions of acceptance or satisfaction on the part of the Council with things done in discharge of Obligations or determinations of materiality for the purposes of clause 1.11 shall be ineffective and not relied upon by any person unless in writing by the Council's Executive Head for Planning and the Built Environment for the time being or such other officer who may be identified in writing by the Council for this purpose

8. In the event that any provision of this Deed is held to be invalid or unenforceable the remaining provisions of this Deed shall remain in full force and effect

9. Provided that the Mortgagee shall not be liable for any breach of the Obligations unless the Mortgagee itself has caused the breach whilst a mortgagee in possession and shall not be liable for any breach of the Obligations arising before the Mortgagee became a mortgagee in possession nor for any breach arising after it has parted with or released its interest in the Land.

10. No person shall be liable for breach of a covenant contained in this deed after he or she shall have parted with all interest in the Land or the part in respect of which such breach occurs but without prejudice to liability for any subsisting breach of covenant prior to parting with such interest.

11. If the Permission for the Development expires within the meaning of Section 91 of the Act or shall at any time be revoked without the consent of the Owner this deed shall cease to have effect.

THE SCHEDULE

1. (See clause 1.8) the Land

The land known as Land to rear of 86-92 London Road, Purbrook, Hampshire, PO7 5JU shown edged with a heavy black line on the Plan.

2. (See clause 1.12) the Owner(s):
[Please insert full name(s) and address(es) of every owner of the Land]

Alan Ernest William Cooper and Pamela Ann Cooper
92 London Road
Purbrook
Hampshire ("the 92 Owners")

Philip John Link and Christine Maria Link
86 London Road
Purbrook
Hampshire ("the 86 Owners")

3. (See clause 1.10) the Mortgagee(s) (if any):

[Please insert full name(s) and address(es) of every mortgagee or chargee of the Land or, if there is none, state "None"]

For the 8b Owners

Yorkshire Building Society
1 Filey Street
Bradford
BD1 5AT

For the 92 Owners
'None'

4. (See clause 1.9) the Mortgage(s) (if any):

[Please insert the date of, and parties to, every mortgage or charge affecting the Land, or, if there is none, state "None"]

For the 8b Owners

Charge dated 28 June 2001
Between Mr Philip John Link and Christine Maria Link
And
Yorkshire Building Society

For the 92 Owners
'None'

5. (See clause 1.2) the Council's planning application reference number:

APP/10/00983

6. (See clause 1.5) the Development

Construction of 2No. 3 bed semi-detached houses and 2No. 4 bed detached houses incorporating new access to London Road and associated landscaping. Construction of new detached double garage to rear of No. 92 London Road.

7. (See clauses 1.16 and 3) Solicitors' Certificate

Certificate of Title

As Solicitor for the Owner we hereby certify that on the date of this Deed what is set out in clauses 3.1 and 3.2 and paragraphs 2, 3 and 4 of the Schedule to this Deed is true

For the 86 Owners

Signed: Wards Goodman

Name: Wards Goodman LLP

Address: Colman House

2-4 Landport Terrace

Portsmouth PO1 2RG

For the 92 Owners

Blake Lapthorn

BLAKE LAPTHORN SOLICITORS

New Kings Court, Tollgate

Chandlers Ford, Eastleigh

SO53 3LG

(John Shallcross)

8. (See clauses 1.6 and 1.7) the Hampshire County Council Transport Contribution

£18,404 (Indexed)

9. (See clause 1.11) the Obligations

9.1 Not to commence or introduce or cause permit or suffer to be commenced or introduced upon or at the Land any Material Operation (as defined in Paragraph 9.3 of this Schedule) permitted by the Permission at any time before the Owner shall have paid to the County Council or caused to be paid to the County Council the Hampshire County Council Transport Contribution (Indexed)

9.2 The Owner covenants to notify the Council in writing at least 14 days before commencing a Material Operation on the Land.

9.3 In Paragraphs 9.1 and 9.2 of this Schedule "Material Operation" means:

9.3.1 any work of construction in the course of the erection of a building;

9.3.2 any work of demolition of a building;

9.3.3 the digging of a trench which is to contain the foundations or part of the foundations of a building;

9.3.4 the laying of any underground main or pipe to the foundations or part of

the foundations of a building or to any such trench as is mentioned in paragraph 9.3.3;

9.3.5 any operation in the course of laying out or constructing a road or part of a road;

9.3.6 any change in the use of the Land which constitutes material development as defined in the Act

IN WITNESS whereof the parties hereto have executed and delivered this instrument or document as a Deed the day and year first before written.

Executed as a DEED by)
Affixing the COMMON SEAL of)
)
)
in the presence of:)

Director

Director/Secretary

Signed as a DEED by)
)
)

acting by
a director and its secretary /
two Directors

Director

Director/Secretary

Signed as a DEED by me)
the said)
Alan Ernest William Cooper)
in the presence of:)
)
witness signature:)

[redacted]

[redacted]

Name:
Address:

Blaine Lapthorn New Kings Court Tollgate
Chandlers Ford Eastleigh SO53 3LG

Signed as a DEED by me)
the said)
Pamela Ann Cooper)
in the presence of:)
)
witness signature:)

Name:
Address:

Blake Lapthorn
New Kings Court Tollgate Chandlers Ford
Eastleigh SO53 3LG

Signed as a DEED by me)
the said)
Philip John Link)
in the presence of:)
)
witness signature:)

Name:
Address:

Signed as a DEED by me)
the said)
Christine Maria Link)
in the presence of:)
)
witness signature:)

Name:
Address:



	Title:	Drawn By: G Emerson
Civic Offices, Civic Centre Road, Havant, Hampshire PO9 2AX t: 023 9247 4174	Town and Country Planning Act 1990 S106 Agreement Land to rear of 86-92 London Road Purbrook, PO7 5JU APP/10/00983	Scale: 1:1250
Havant BOROUGH COUNCIL		Drawing No: PC44/0415
		Cleaner, Safer, More Prosperous

Reproduced from the Ordnance Survey Digital Data with the permission of the Controller of HMSO, Crown Copyright Reserved 2011. Licence No LA100019217

DATED 2011

ALAN ERNEST WILLIAM COOPER

and

PAMELA ANN COOPER

and

PHILIP JOHN LINK

and

CHRISTINE MARIA LINK

and

YORKSHIRE BUILDING SOCIETY

to

THE COUNCIL OF THE BOROUGH OF HAVANT

PLANNING OBLIGATION BY UNDERTAKING

Pursuant to Section 106 of the Town and Country Planning Act 1990 (as amended)

relating to land at

Land to rear of 86-92 London Road, Purbrook, Hampshire, PO7 5JU

THIS DEED OF UNDERTAKING is made the day of December 2010

BY

(1) THE OWNER (being the 92 Owners and the 86 Owners together)

(2) THE MORTGAGEE (if any)

1. In this Deed:

1.1 "the Act" means the Town and Country Planning Act 1990 as amended

1.2 "Application" means the application for planning permission in respect of the Land given a reference number which is set out in paragraph Five of the Schedule which Application to carry out the Development has been made to the Council as appropriate local planning authority.

1.3 "the Council" means the Council of the Borough of Havant being the local planning authority by whom the within written Obligations are enforceable

1.4 "the County Council" means Hampshire County Council being the local planning authority by whom the within written Obligations are enforceable

1.5 "the Development" means the development described in paragraph Six of the Schedule

1.6 "the Hampshire County Council Transport Contribution" means the sum of money specified in Paragraph Eight of the Schedule being a contribution (being applied at such time and in such manner as the County Council shall in its absolute discretion determine) to the costs to be incurred by the Council or Hampshire County Council in the provision, improvement and maintenance of Havant Borough Council's sustainable transport list.

1.7 "Indexed" means such contribution to be index linked in accordance with the Smooth All-in Road Construction Tender Price Index (RCTPI) 1995 series published by the 'Department for Business, Enterprise & Regulatory Reform' or any replacement thereof from the beginning of the Financial Year in which the financial contribution is determined (either by agreement with the applicant or as determined at development management committee which ever is the sooner)

1.8 "the Land" means the land described at paragraph One of the Schedule and any buildings structures or erections at any time thereon

1.9 "the Mortgage" means the mortgage or charge (if any) described at paragraph Four of the Schedule and all of them if more than one

1.10 "the Mortgagee" means the mortgagee or chargee (if any) and in the case of more than one all of them described at paragraph Three of the Schedule

1.11 "Obligations" and "OBLIGATIONS" means those planning obligations (being restrictions requirements covenants agreements obligations or any of the foregoing) enforceable at law and in particular (but without prejudice to the availability to any enforcing authority of any power which may be available to

it for the purposes of the enforcement of this Deed) under the authority of the statutory provision referred to in clause 4 of this Deed and which are set out in paragraph Nine of the Schedule

1.12 "the Owner" means the owner and in the case of two or more owners each or all of them as owners of any or all parts of the Land and as parties to this Deed acting and being obliged by this Deed jointly and severally who is (or are) described at paragraph Two of the Schedule being a person or persons identified in accordance with Section 106(9)(c) of the Act

1.13 "the Permission" means the grant of planning permission made in response to the Application including where appropriate any grant of approval in respect of matters reserved by the said grant of planning permission or any subsequent grant of planning permission for the Development or for such other development on the Land as is not materially different from the Development (the determination of materiality being solely at the discretion of the Council)

1.14 "the Plan" means the plan attached to this Deed

1.15 "the Schedule" means the Schedule to this Deed being an integral part of this Deed

1.16 "the Solicitor" means the solicitor giving the certificate at paragraph Seven of the Schedule

2.1 With the intention and so as permanently to bind the Land and all parts thereof so far as lawfully may be effected and into whomsoever hands the same may come and so that the Obligations hereby created shall be enforceable both against the Owner and the Mortgagee (if any) and their respective successors the Owner and the Mortgagee (should it or they take possession of any part of the Land or exercise powers of sale under its security) HEREBY SEVERALLY COVENANT AND UNDERTAKE AS A PLANNING OBLIGATION TO COMPLY FULLY WITH THE OBLIGATIONS

2.2 This instrument or document hereby expresses itself as executed as a Deed

3. The Owner (and each of them acting in concert in the case of more than one joint owner) has produced at Paragraph Seven of the Schedule a certificate of the Solicitor with the intention that the Council may and shall rely upon the truth of the matters therein certified namely that;

3.1 the Owner is immediately entitled to possession and occupation of a freehold estate in the Land subject only to the Mortgage (if any) no other person having an interest therein at law or (to the best of the Owner's knowledge and belief) in equity

3.2 in the case that the Land is subject to any mortgage the Mortgage (or

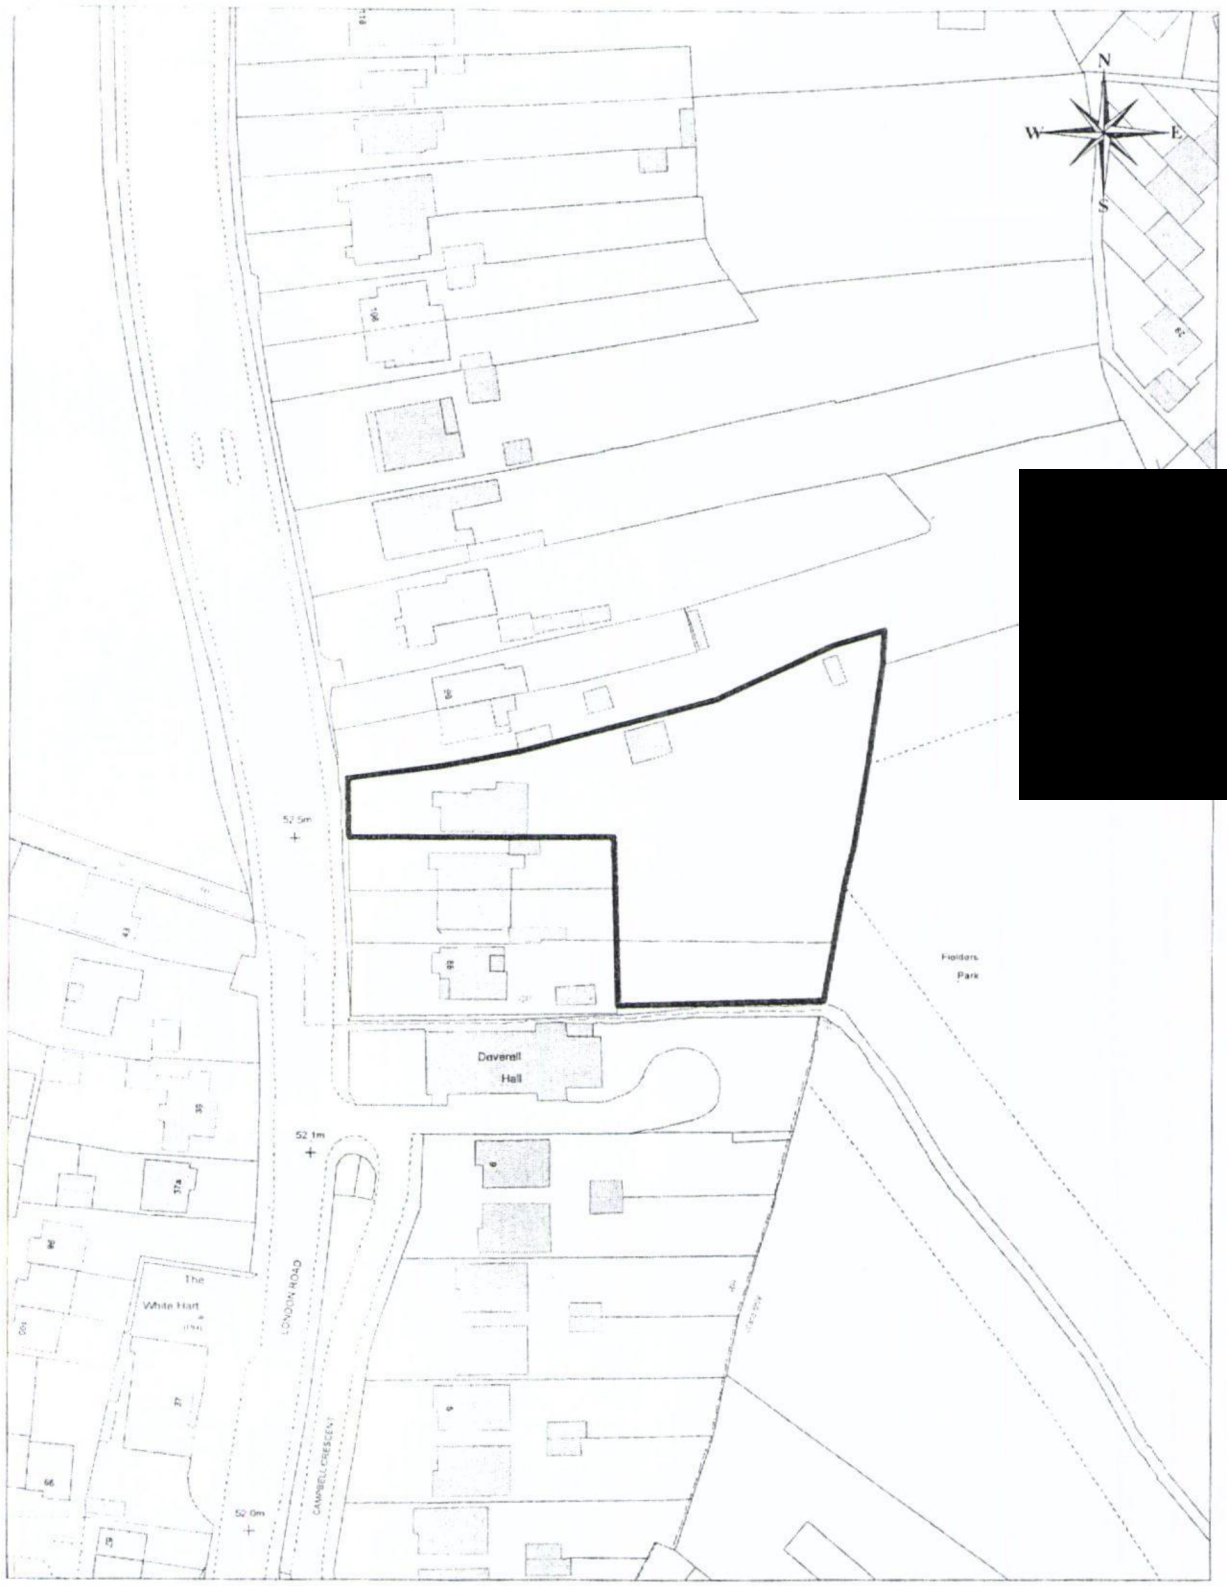

[redacted]

by authority of the Board of directors

Set out in

rity of the

ach or

	Title: Town and Country Planning Act 1990 S106 Agreement Land to rear of 86-92 London Road Purbrook, PO7 5JU APP/10/00983	Drawn By: G Emerson Scale: 1:1250 Drawing No: PC44/0415
Civic Offices, Civic Centre Road, Havant, Hampshire PO9 2AX t: 023 9247 4174 Havant BOROUGH COUNCIL		Cleaner, Safer, More Prosperous

Reproduced from the Ordnance Survey Digital Data with the permission of the Controller of HMSO, Crown Copyright Reserved 2011. Licence No LA100019217

in the case of more than one each of them) is described at Paragraph Four of the Schedule and no other mortgage or charge has been concluded which affects the Land other than the Mortgage and in the event that none is so described that there is no such mortgage or charge affecting the Land

4. This Deed of Undertaking is made pursuant to Section 106 of the Act with the intent that it shall bind the Owner and Mortgagee (if any) and be enforceable against them and the persons deriving title under them and shall be a planning obligation for the purposes of the Act

5. This Deed shall have effect indefinitely from the time the Permission is granted

6. In the event of any difference between the description of the Development in this Deed and the terms of the grant of permission issued by the Council in response to the Application the text of the grant of planning permission only shall be deemed to express the permission granted by the Council in response to the Application

7. The obtaining consequent upon the provisions of this Deed of expressions of acceptance or satisfaction on the part of the Council with things done in discharge of Obligations or determinations of materiality for the purposes of clause 1.11 shall be ineffective and not relied upon by any person unless in writing by the Council's Executive Head for Planning and the Built Environment for the time being or such other officer who may be identified in writing by the Council for this purpose

8. In the event that any provision of this Deed is held to be invalid or unenforceable the remaining provisions of this Deed shall remain in full force and effect

9. Provided that the Mortgagee shall not be liable for any breach of the Obligations unless the Mortgagee itself has caused the breach whilst a mortgagee in possession and shall not be liable for any breach of the Obligations arising before the Mortgagee became a mortgagee in possession nor for any breach arising after it has parted with or released its interest in the Land.

10. No person shall be liable for breach of a covenant contained in this deed after he or she shall have parted with all interest in the Land or the part in respect of which such breach occurs but without prejudice to liability for any subsisting breach of covenant prior to parting with such interest.

11. If the Permission for the Development expires within the meaning of Section 91 of the Act or shall at any time be revoked without the consent of the Owner this deed shall cease to have effect.

THE SCHEDULE

1. (See clause 1.8) the Land

The land known as Land to rear of 86-92 London Road, Purbrook, Hampshire, PO7 5JU shown edged with a heavy black line on the Plan.

2. (See clause 1.12) the Owner(s):
[Please insert full name(s) and address(es) of every owner of the Land]

Alan Ernest William Cooper and Pamela Ann Cooper
92 London Road
Purbrook
Hampshire ("the 92 Owners")

Philip John Link and Christine Maria Link
86 London Road
Purbrook
Hampshire ("the 86 Owners")

3. (See clause 1.10) the Mortgagee(s) (if any):

[Please insert full name(s) and address(es) of every mortgagee or chargee of the Land or, if there is none, state "None"]

For the 86 Owners

Yorkshire Building Society
1 Filey Street
Bradford
BD1 5AT

For the 92 Owners
'None'

4. (See clause 1.9) the Mortgage(s) (if any):

[Please insert the date of, and parties to, every mortgage or charge affecting the Land, or, if there is none, state "None"]

For the 86 Owners

Charge dated 28 June 2001
Between Mr Philip John Link and Christine Maria Link
And
Yorkshire Building Society

For the 92 Owners
'None'

5. (See clause 1.2) the Council's planning application reference number:

APP/10/00983

6. (See clause 1.5) the Development

Construction of 2No. 3 bed semi-detached houses and 2No. 4 bed detached houses incorporating new access to London Road and associated landscaping. Construction of new detached double garage to rear of No. 92 London Road.

7. (See clauses 1.16 and 3) Solicitors' Certificate

Certificate of Title

As Solicitor for the Owner we hereby certify that on the date of this Deed what is set out in clauses 3.1 and 3.2 and paragraphs 2, 3 and 4 of the Schedule to this Deed is true

For the 86 Owners

For the 92 Owners

Signed: Wanes Goodman

Name: Wanes Goodman LLP

Address: Colman House

2-4 Landport Terrace

Portsmouth PO1 2RG

8. (See clauses 1.6 and 1.7) the Hampshire County Council Transport Contribution

£18,404 (Indexed)

9. (See clause 1.11) the Obligations

9.1 Not to commence or introduce or cause permit or suffer to be commenced or introduced upon or at the Land any Material Operation (as defined in Paragraph 9.3 of this Schedule) permitted by the Permission at any time before the Owner shall have paid to the County Council or caused to be paid to the County Council the Hampshire County Council Transport Contribution (Indexed)

9.2 The Owner covenants to notify the Council in writing at least 14 days before commencing a Material Operation on the Land.

9.3 In Paragraphs 9.1 and 9.2 of this Schedule "Material Operation" means:

9.3.1 any work of construction in the course of the erection of a building;

9.3.2 any work of demolition of a building;

9.3.3 the digging of a trench which is to contain the foundations or part of the foundations of a building;

9.3.4 the laying of any underground main or pipe to the foundations or part of

the foundations of a building or to any such trench as is mentioned in paragraph 9.3.3;

9.3.5 any operation in the course of laying out or constructing a road or part of a road;

9.3.6 any change in the use of the Land which constitutes material development as defined in the Act

IN WITNESS whereof the parties hereto have executed and delivered this instrument or document as a Deed the day and year first before written.

Executed as a DEED by)
Affixing the ~~COMMON~~ SEAL of)
Yorkshire Building)
Society)
in the presence of:)

~~Director~~

By authority of the Board of Directors

~~Director/Secretary~~

[redacted]

by authority of the board of directors
P. HALMSHAW.

Signed as a DEED by)
)
)

acting by
a director and its secretary /
two Directors

Director

Director/Secretary

Signed as a DEED by me)
the said)
Alan Ernest William Cooper)
in the presence of:)
)
witness signature:)

Name:
Address:

Signed as a DEED by me)
the said)
Pamela Ann Cooper)
in the presence of:)
)
witness signature:)

Name:
Address:

[redacted]

Signed as a DEED by me)
the said)
Philip John Link)
in the presence of:)
)
witness signature:)

Name:
Address:

[redacted]

Signed as a DEED by me)
the said)
Christine Maria Link)
in the presence of:)
)
witness signature:)

Name:
Address:

[redacted]