



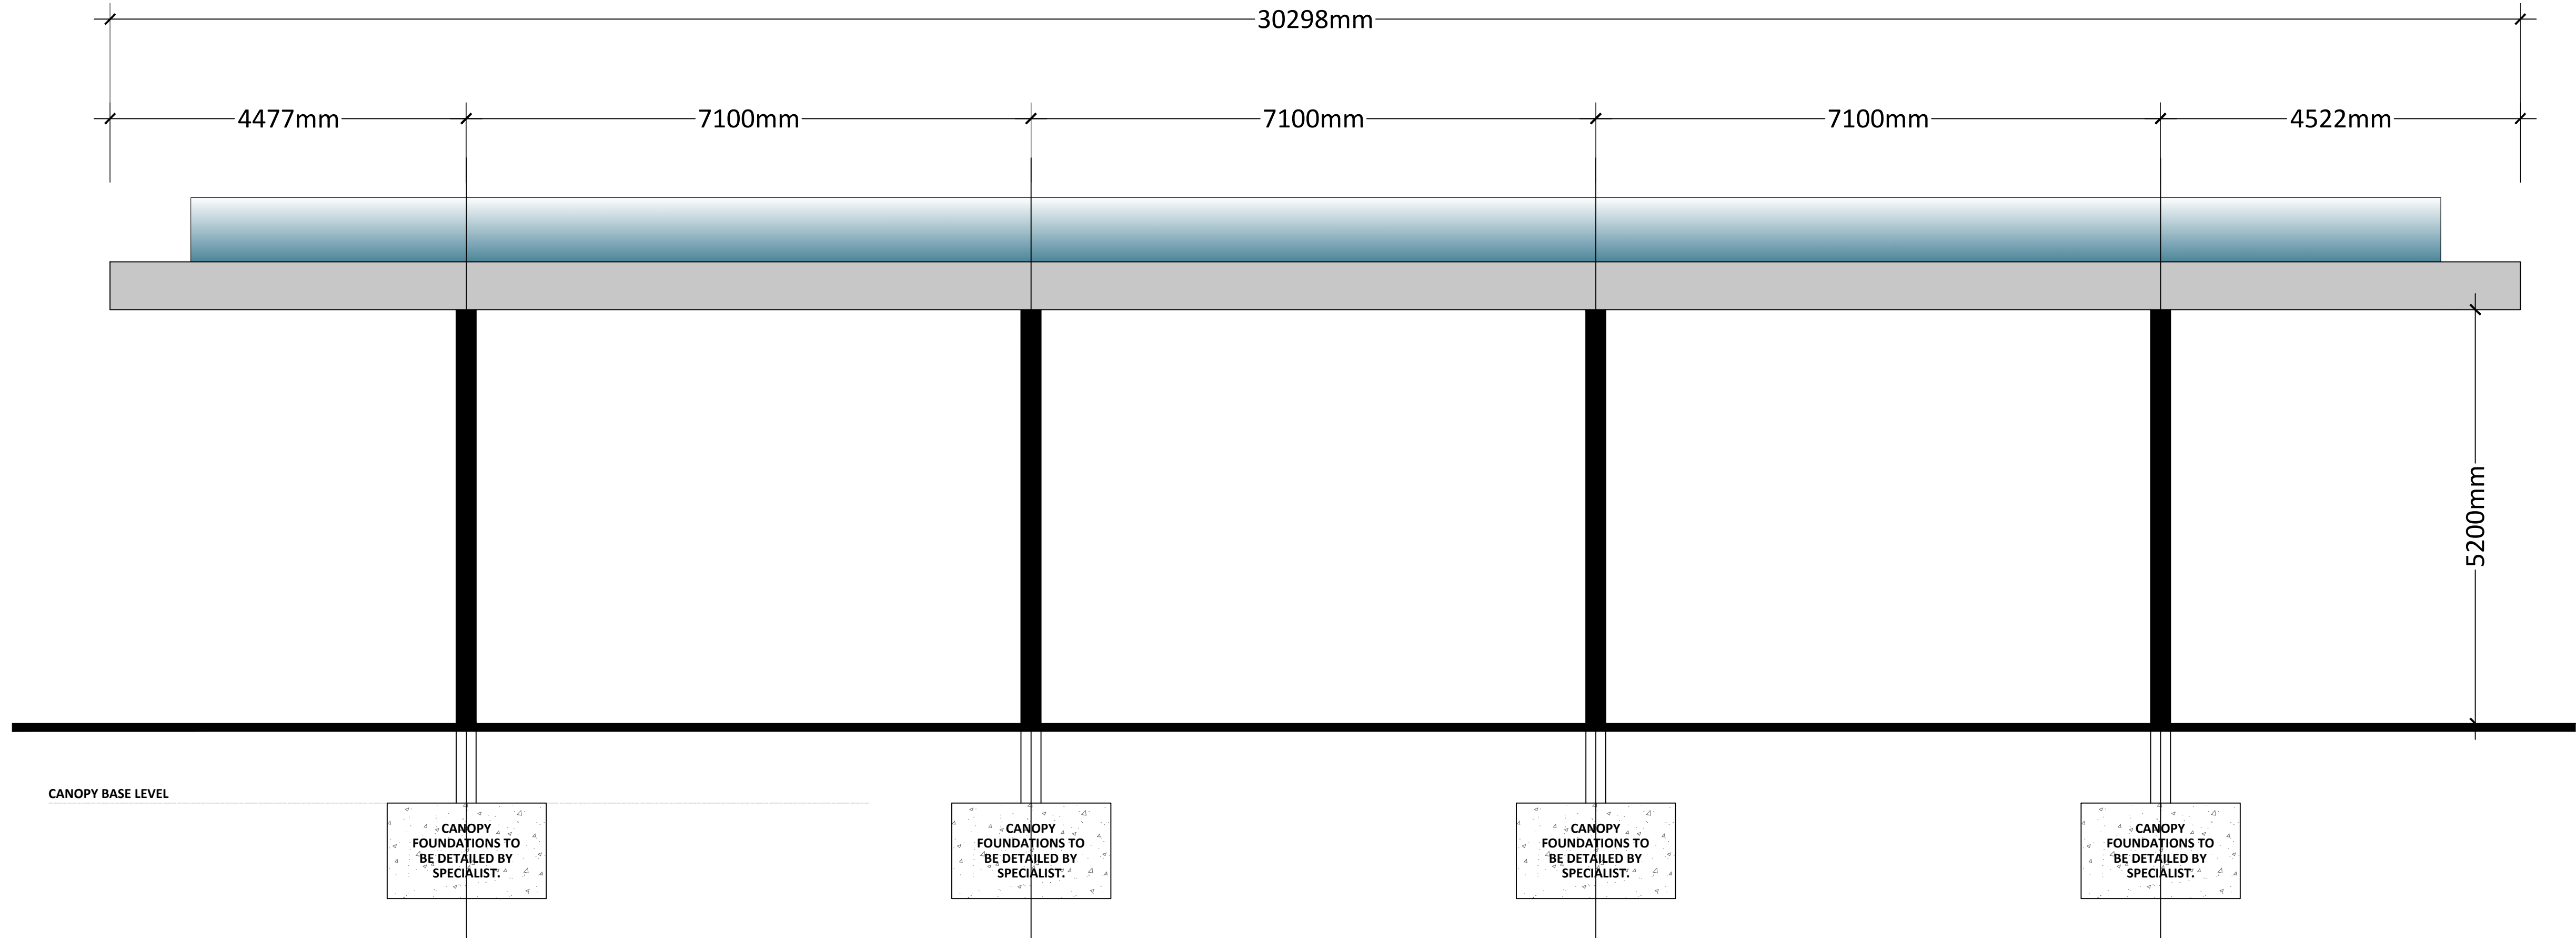


FORECOURT CANOPY ELEVATION

Scale - 1:50 @ A1

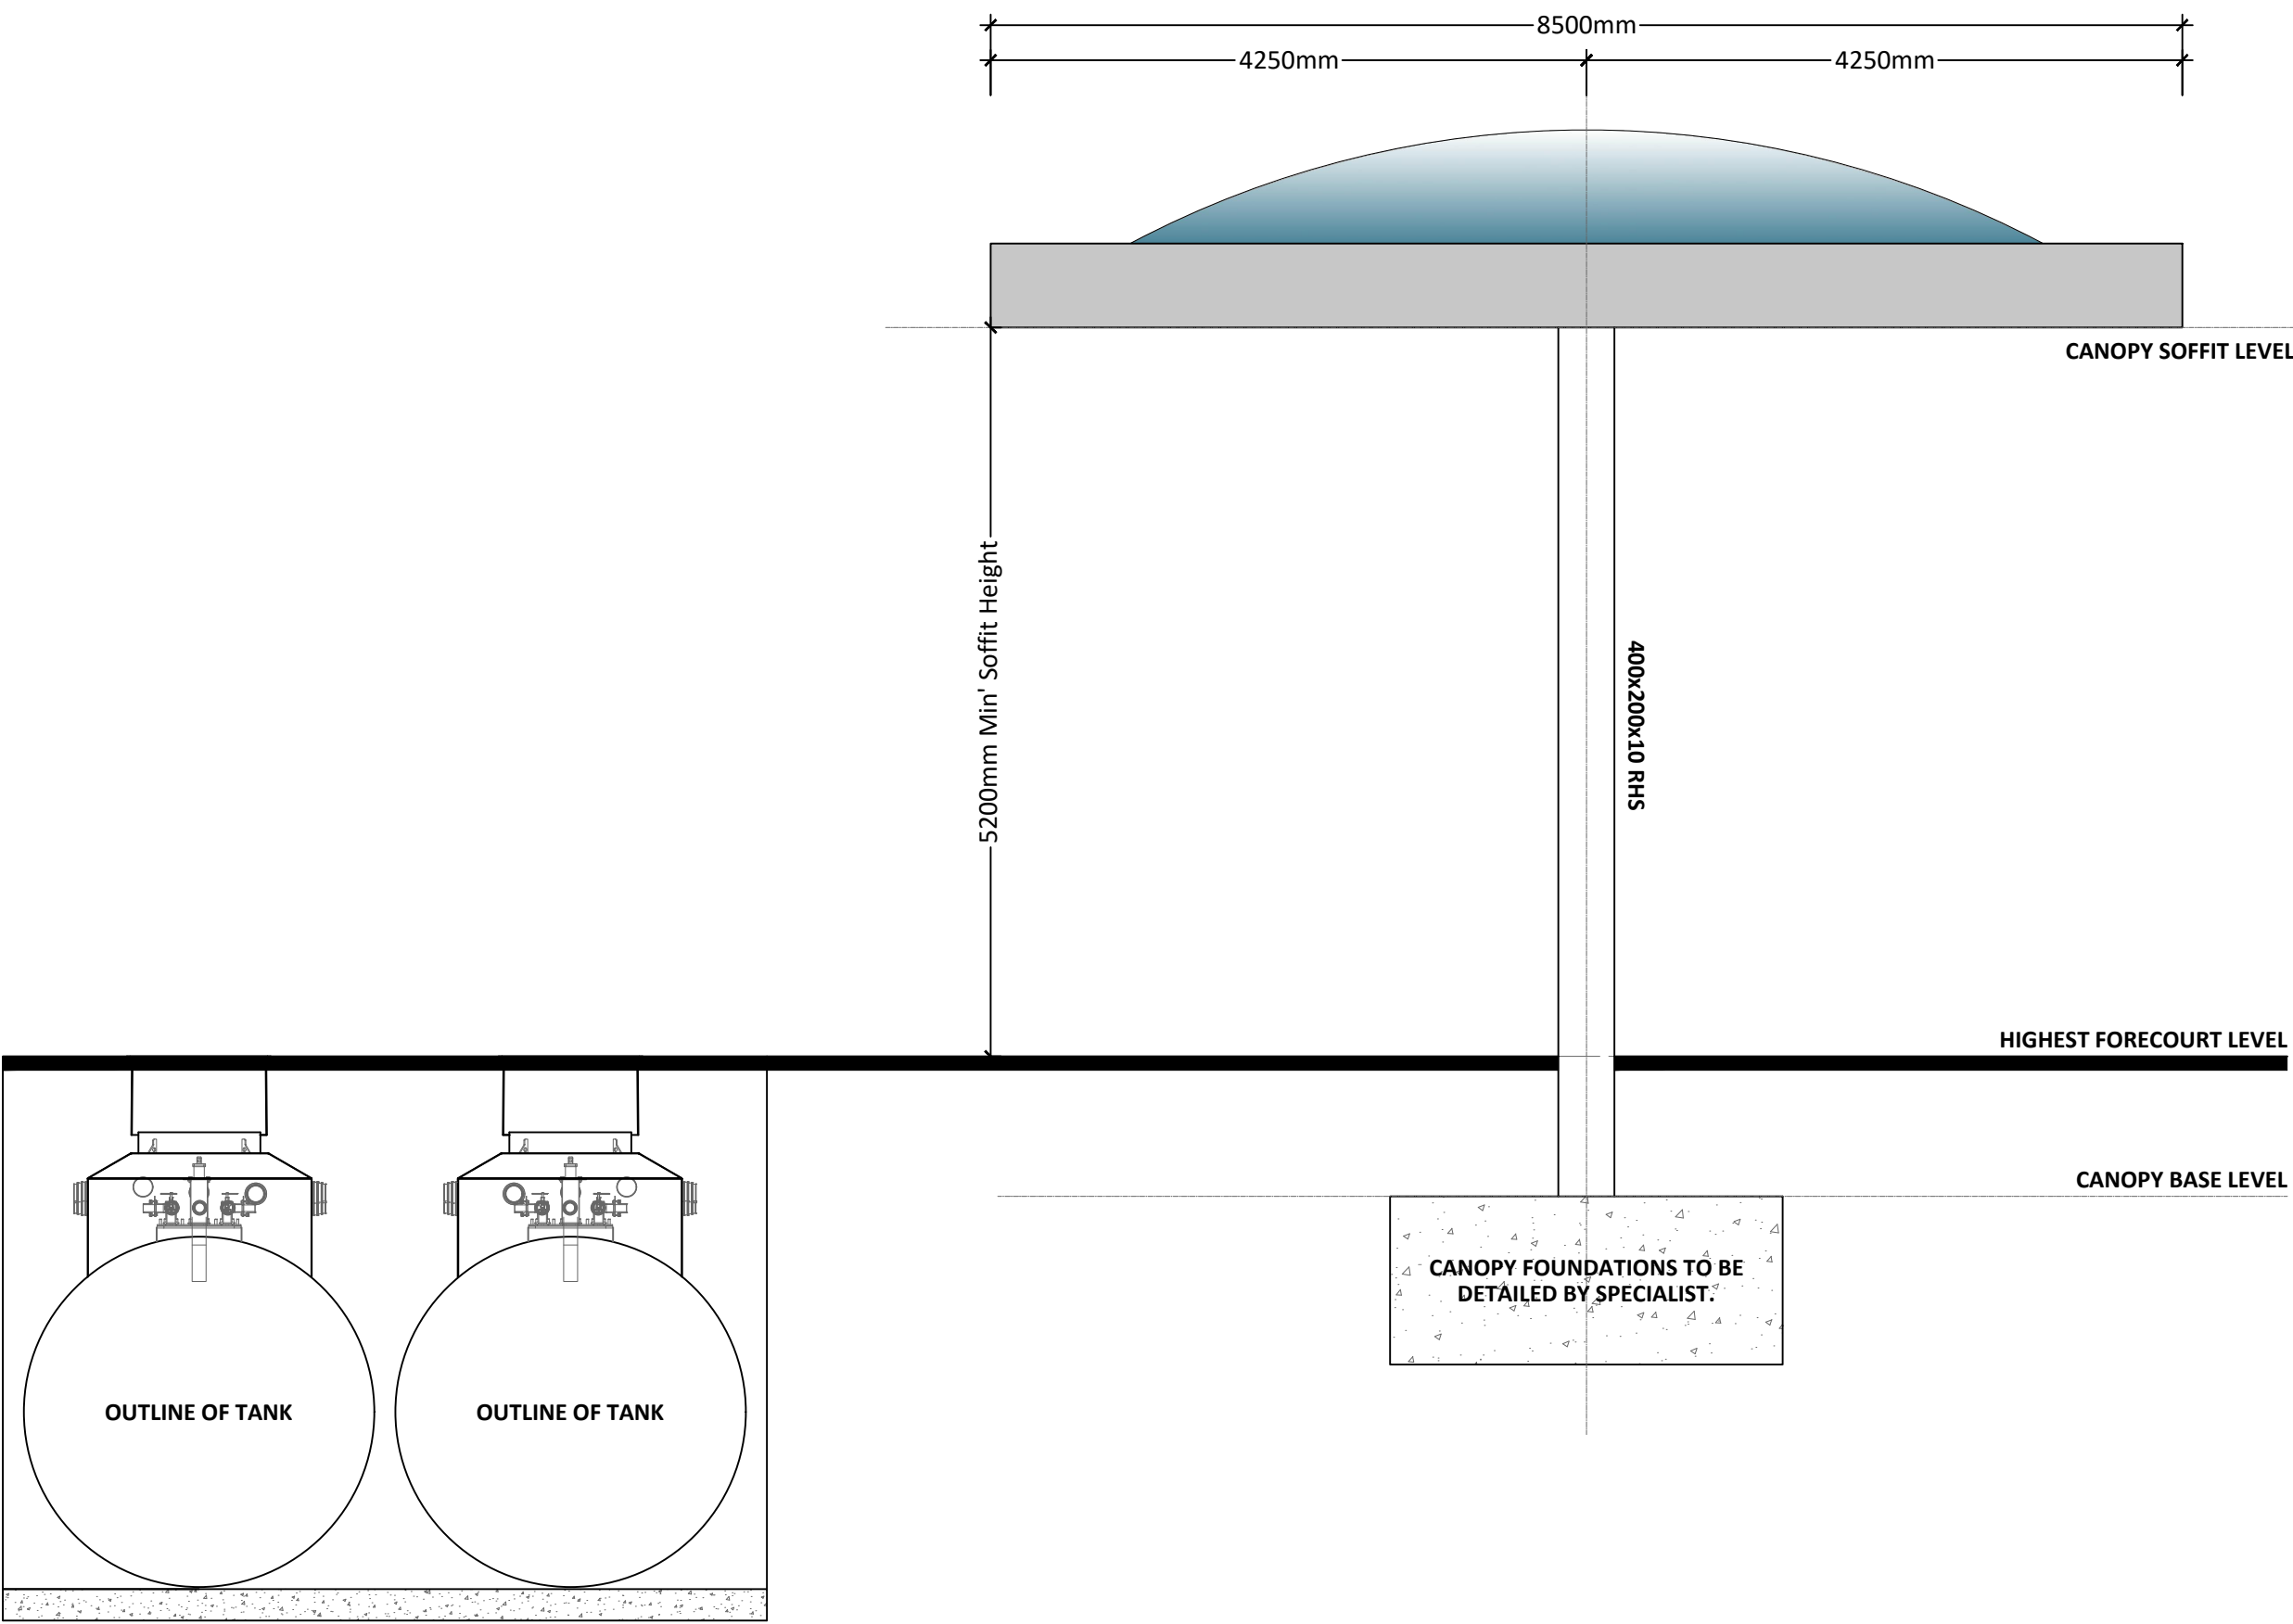

FORECOURT CANOPY ELEVATION

Scale - 1:50 @ A1

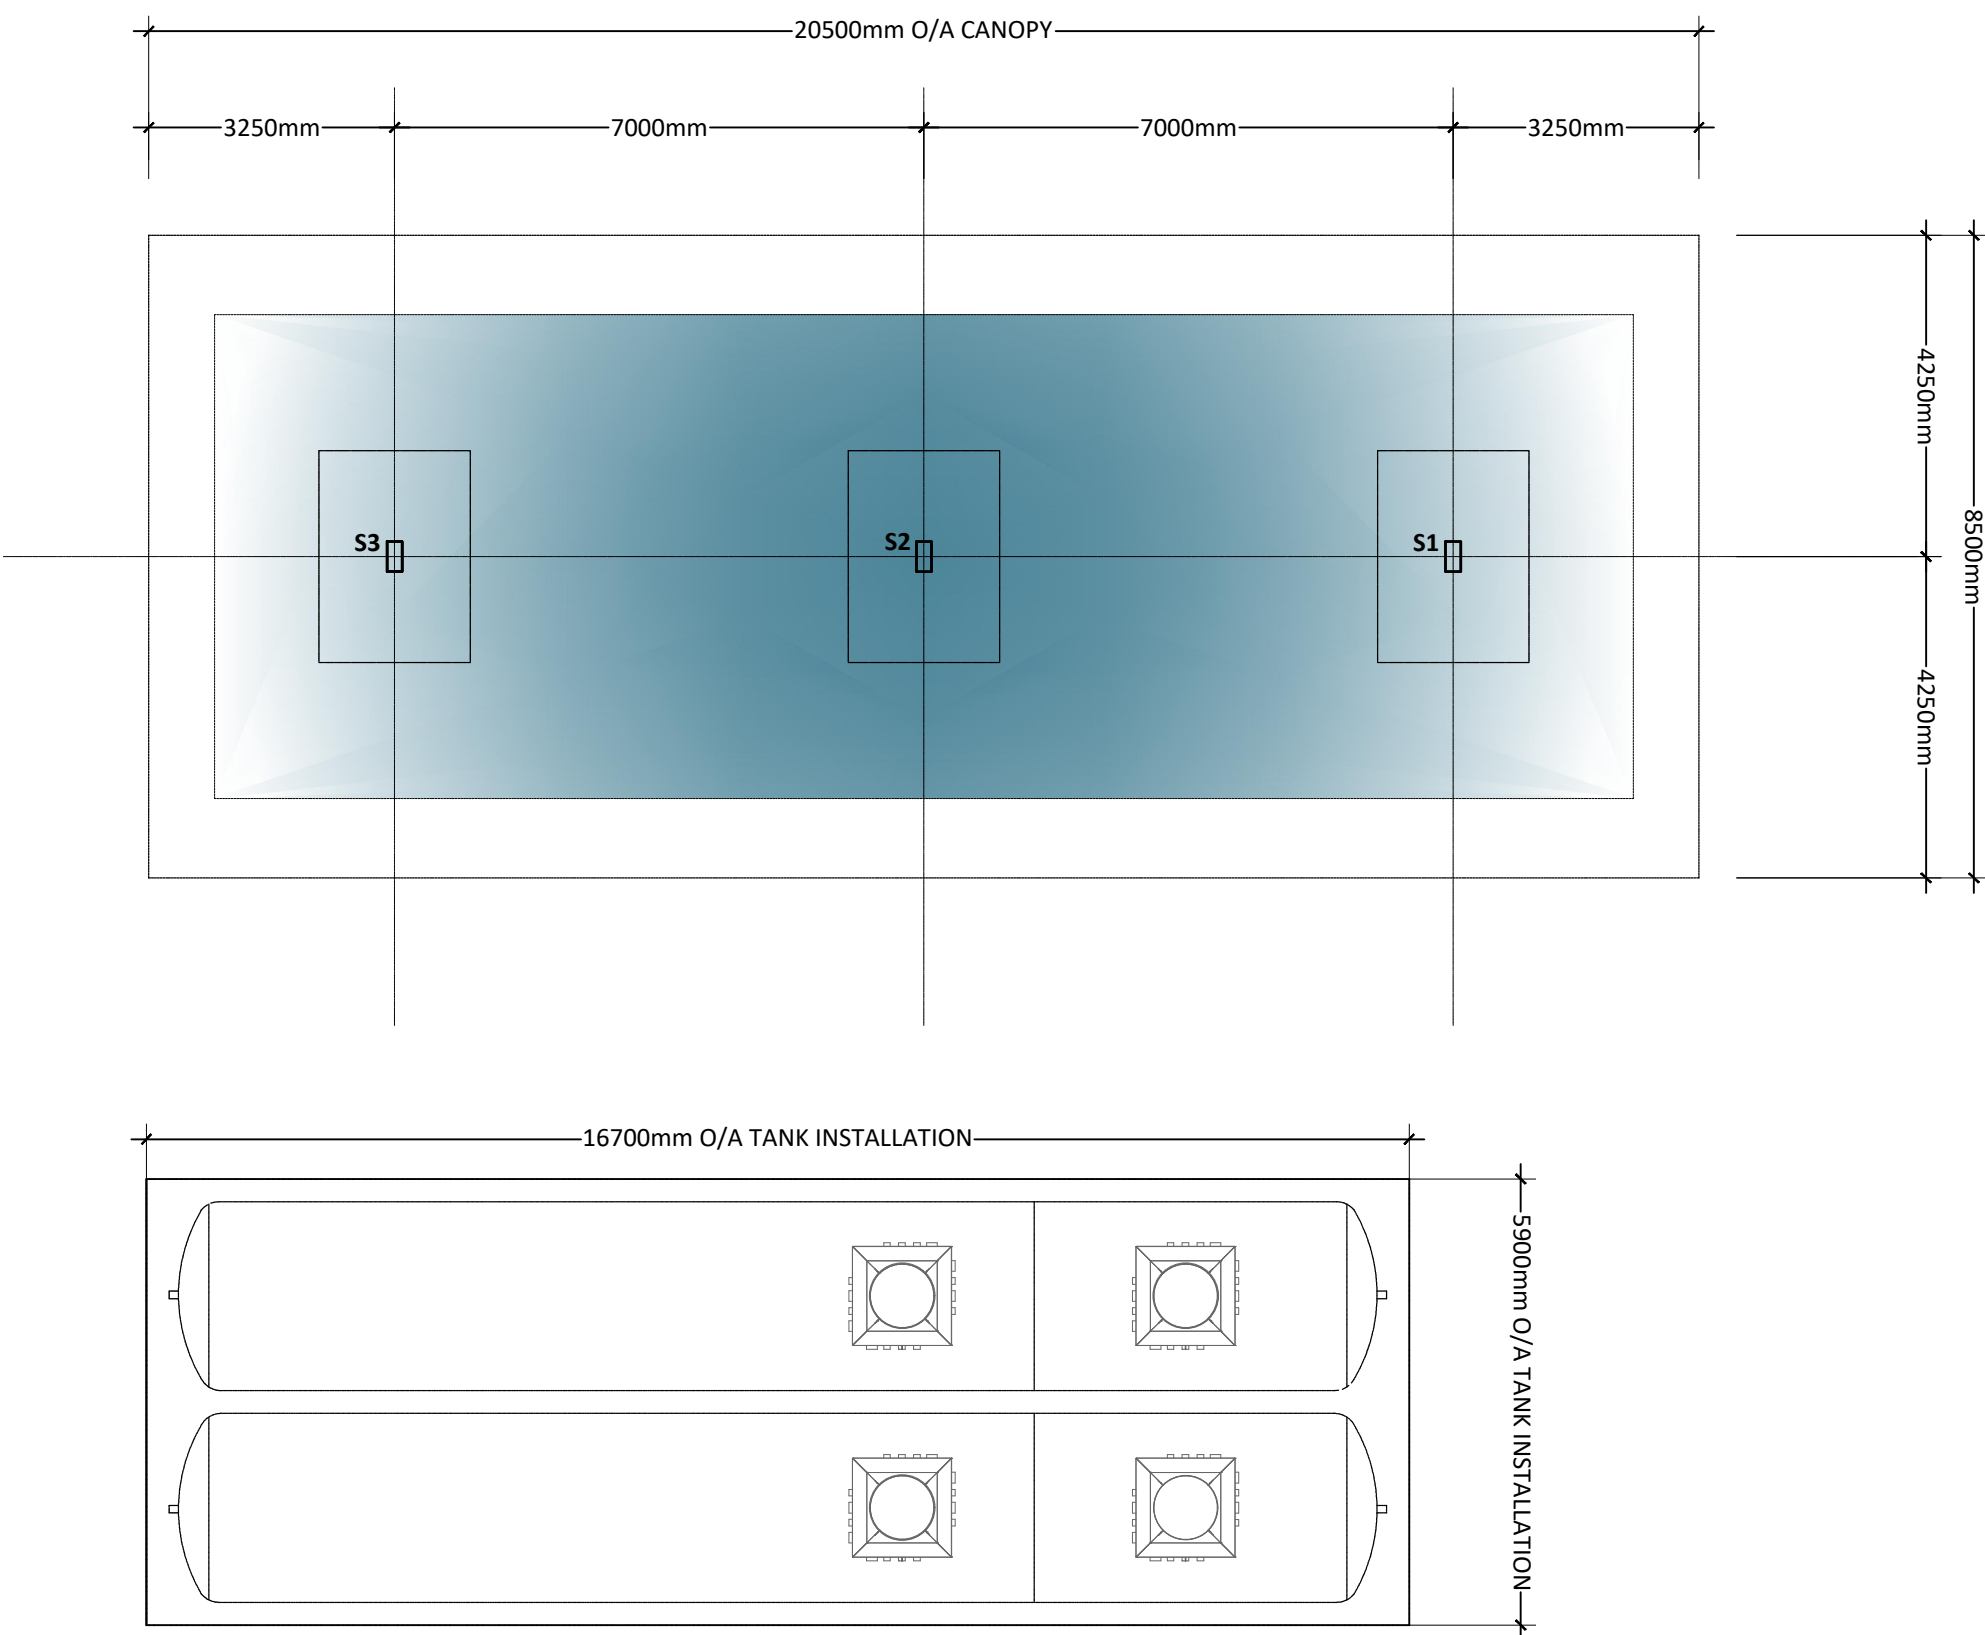

TANK & CANOPY LAYOUT

Scale - 1:100 @ A1

PLANNING			
PROJECT			
Euro Garages			
181 A3023 Havant Road			
Hayling Island PO11 0LG			
TITLE			
Existing Elevations			
CLIENT			
Euro Garages			
8 Feast Field, Horsforth, Leeds, West Yorkshire, LS18 4TJ			
www.jennings-design.com 01274 395422 office@jennings-design.com			
Drawn:	GE	Check:	HJ
Scale:	1:100 @ A1	Date:	Jan '23
Plan Number:			
221034 - 108			