

Project Details

Client NameCharlotte Holt and Luke Holly

Project NameExtension/Reno

Client Address4 Pembury Road
Havant
PO92TS

Drawing Details

Sheet Name3D

Drawing number202/04

StagePlanning

Date15/05/2023

Drawn byAP

Scale @ A1


Revisions

Notes


Do not scale except for planning purposes. Use figured dimensions only.

Contractor is responsible for taking all measurements on site including all fabricated items.

This drawing is subject to copyright and must not be reproduced without the consent of Forty Four Properties Ltd.

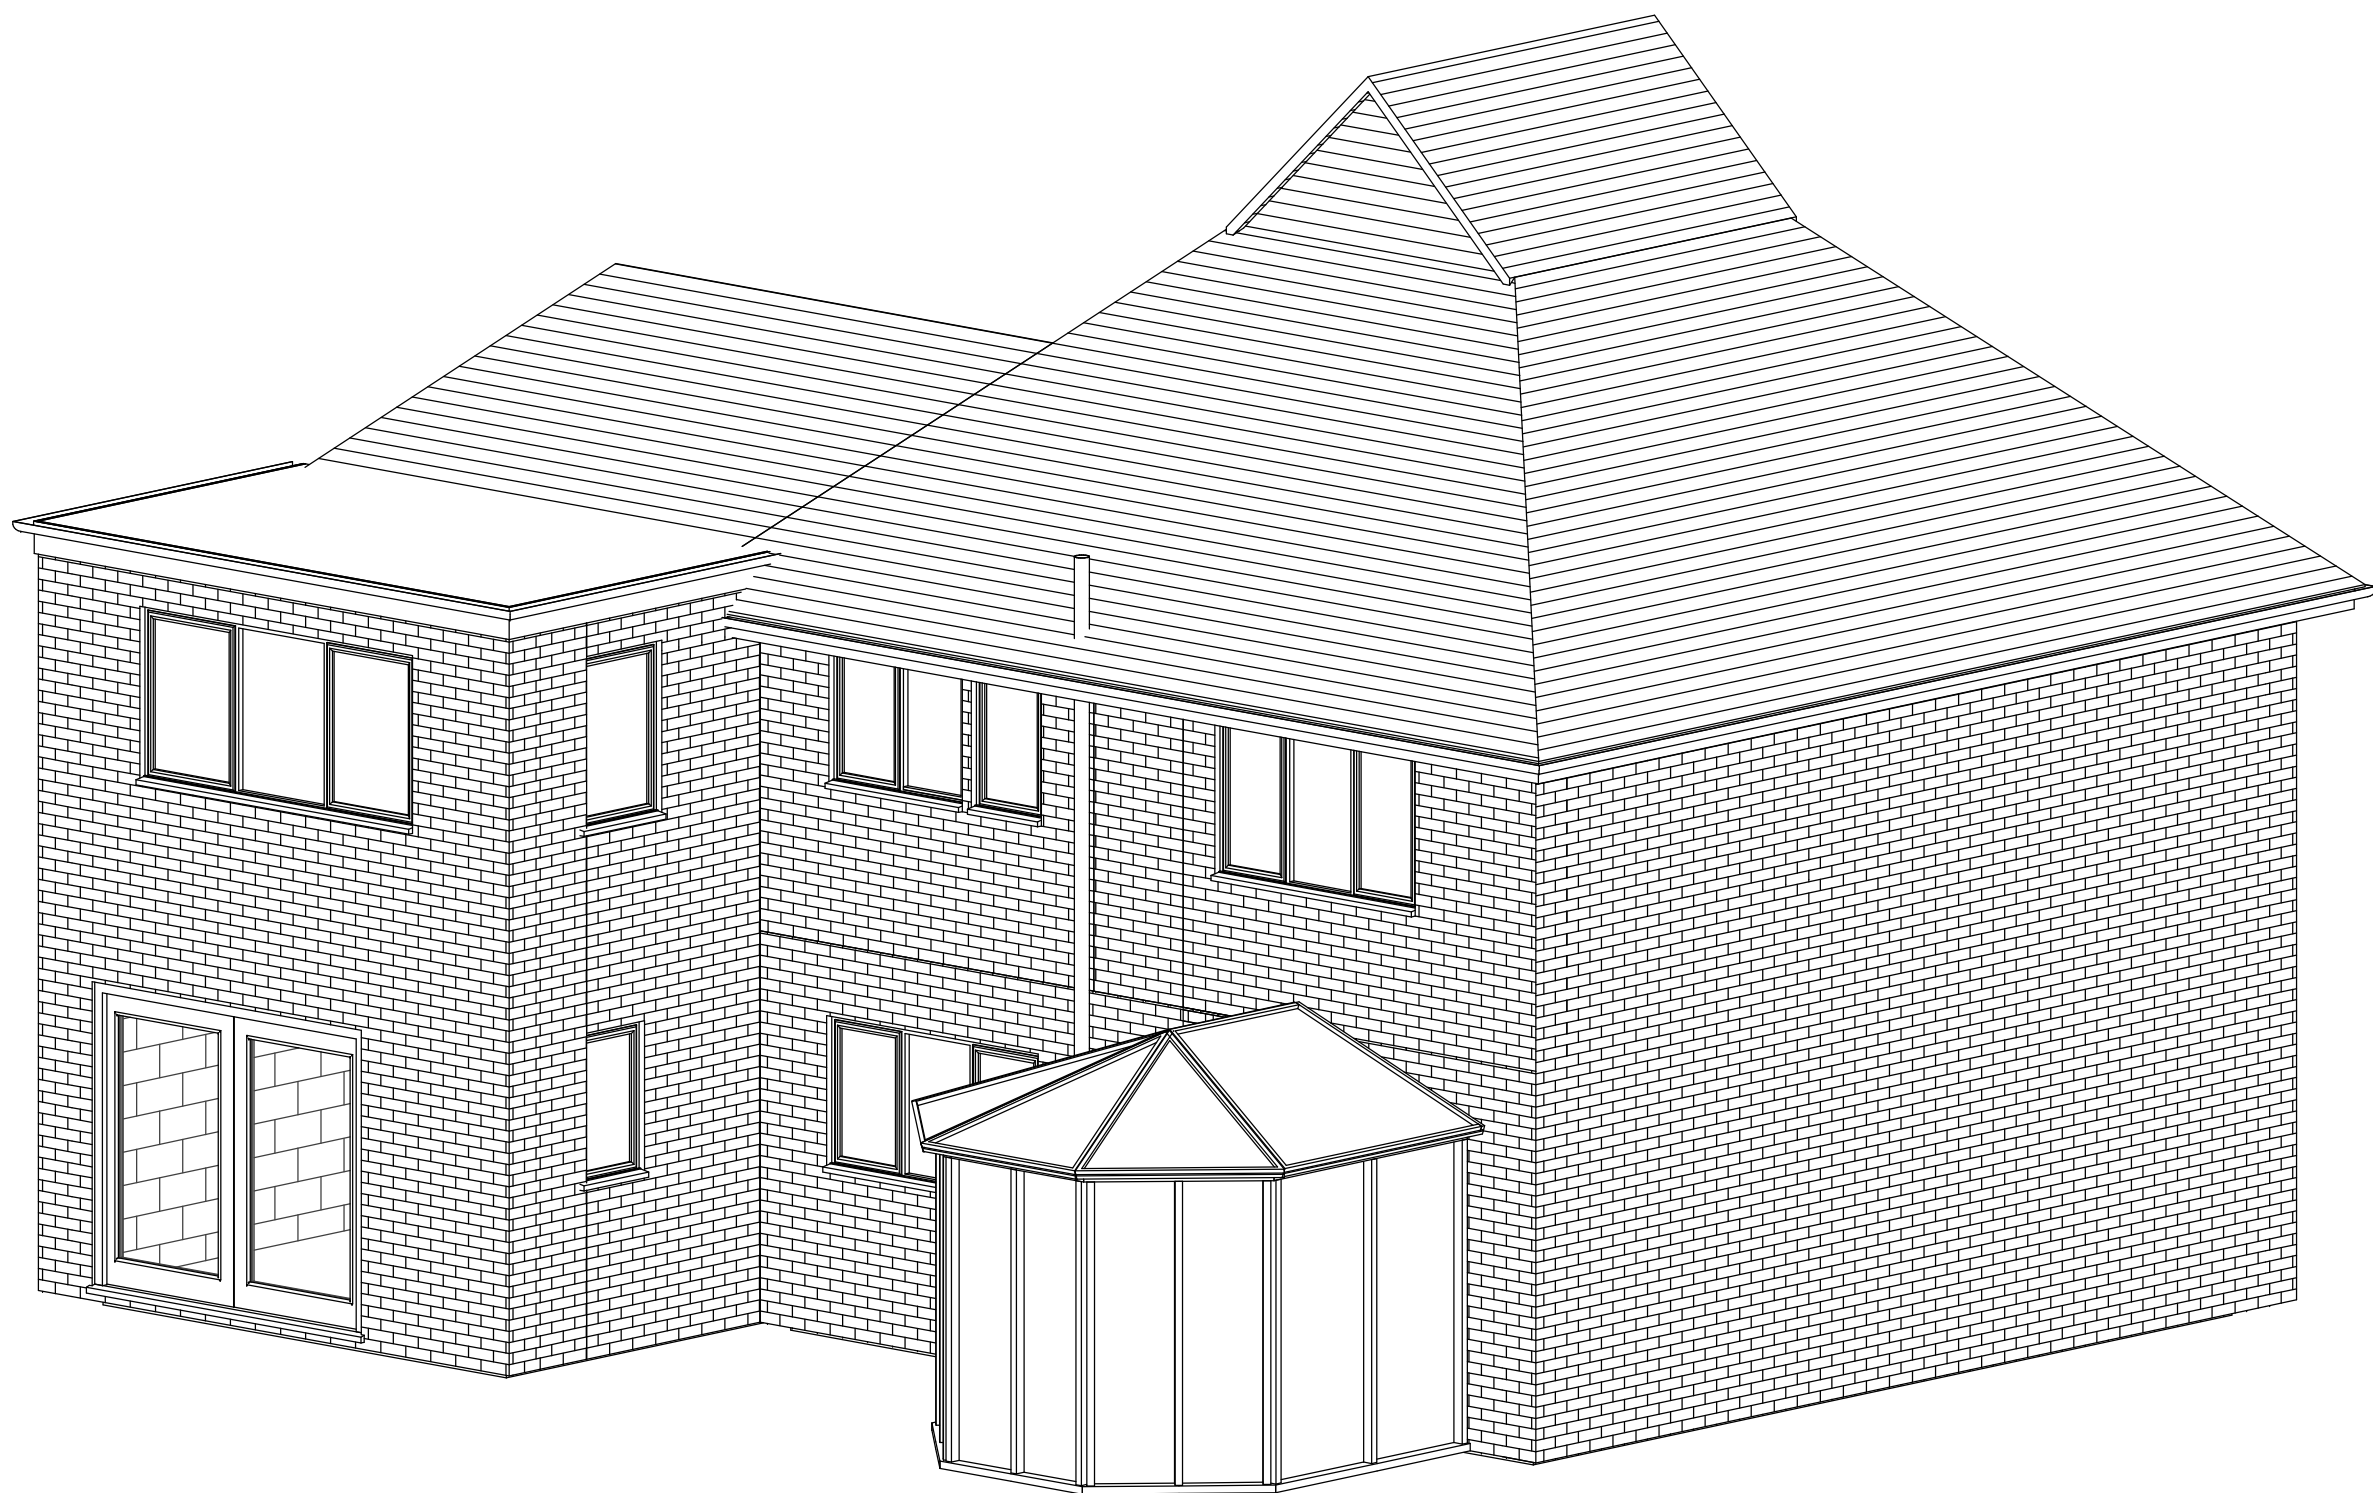

1 3D Existing

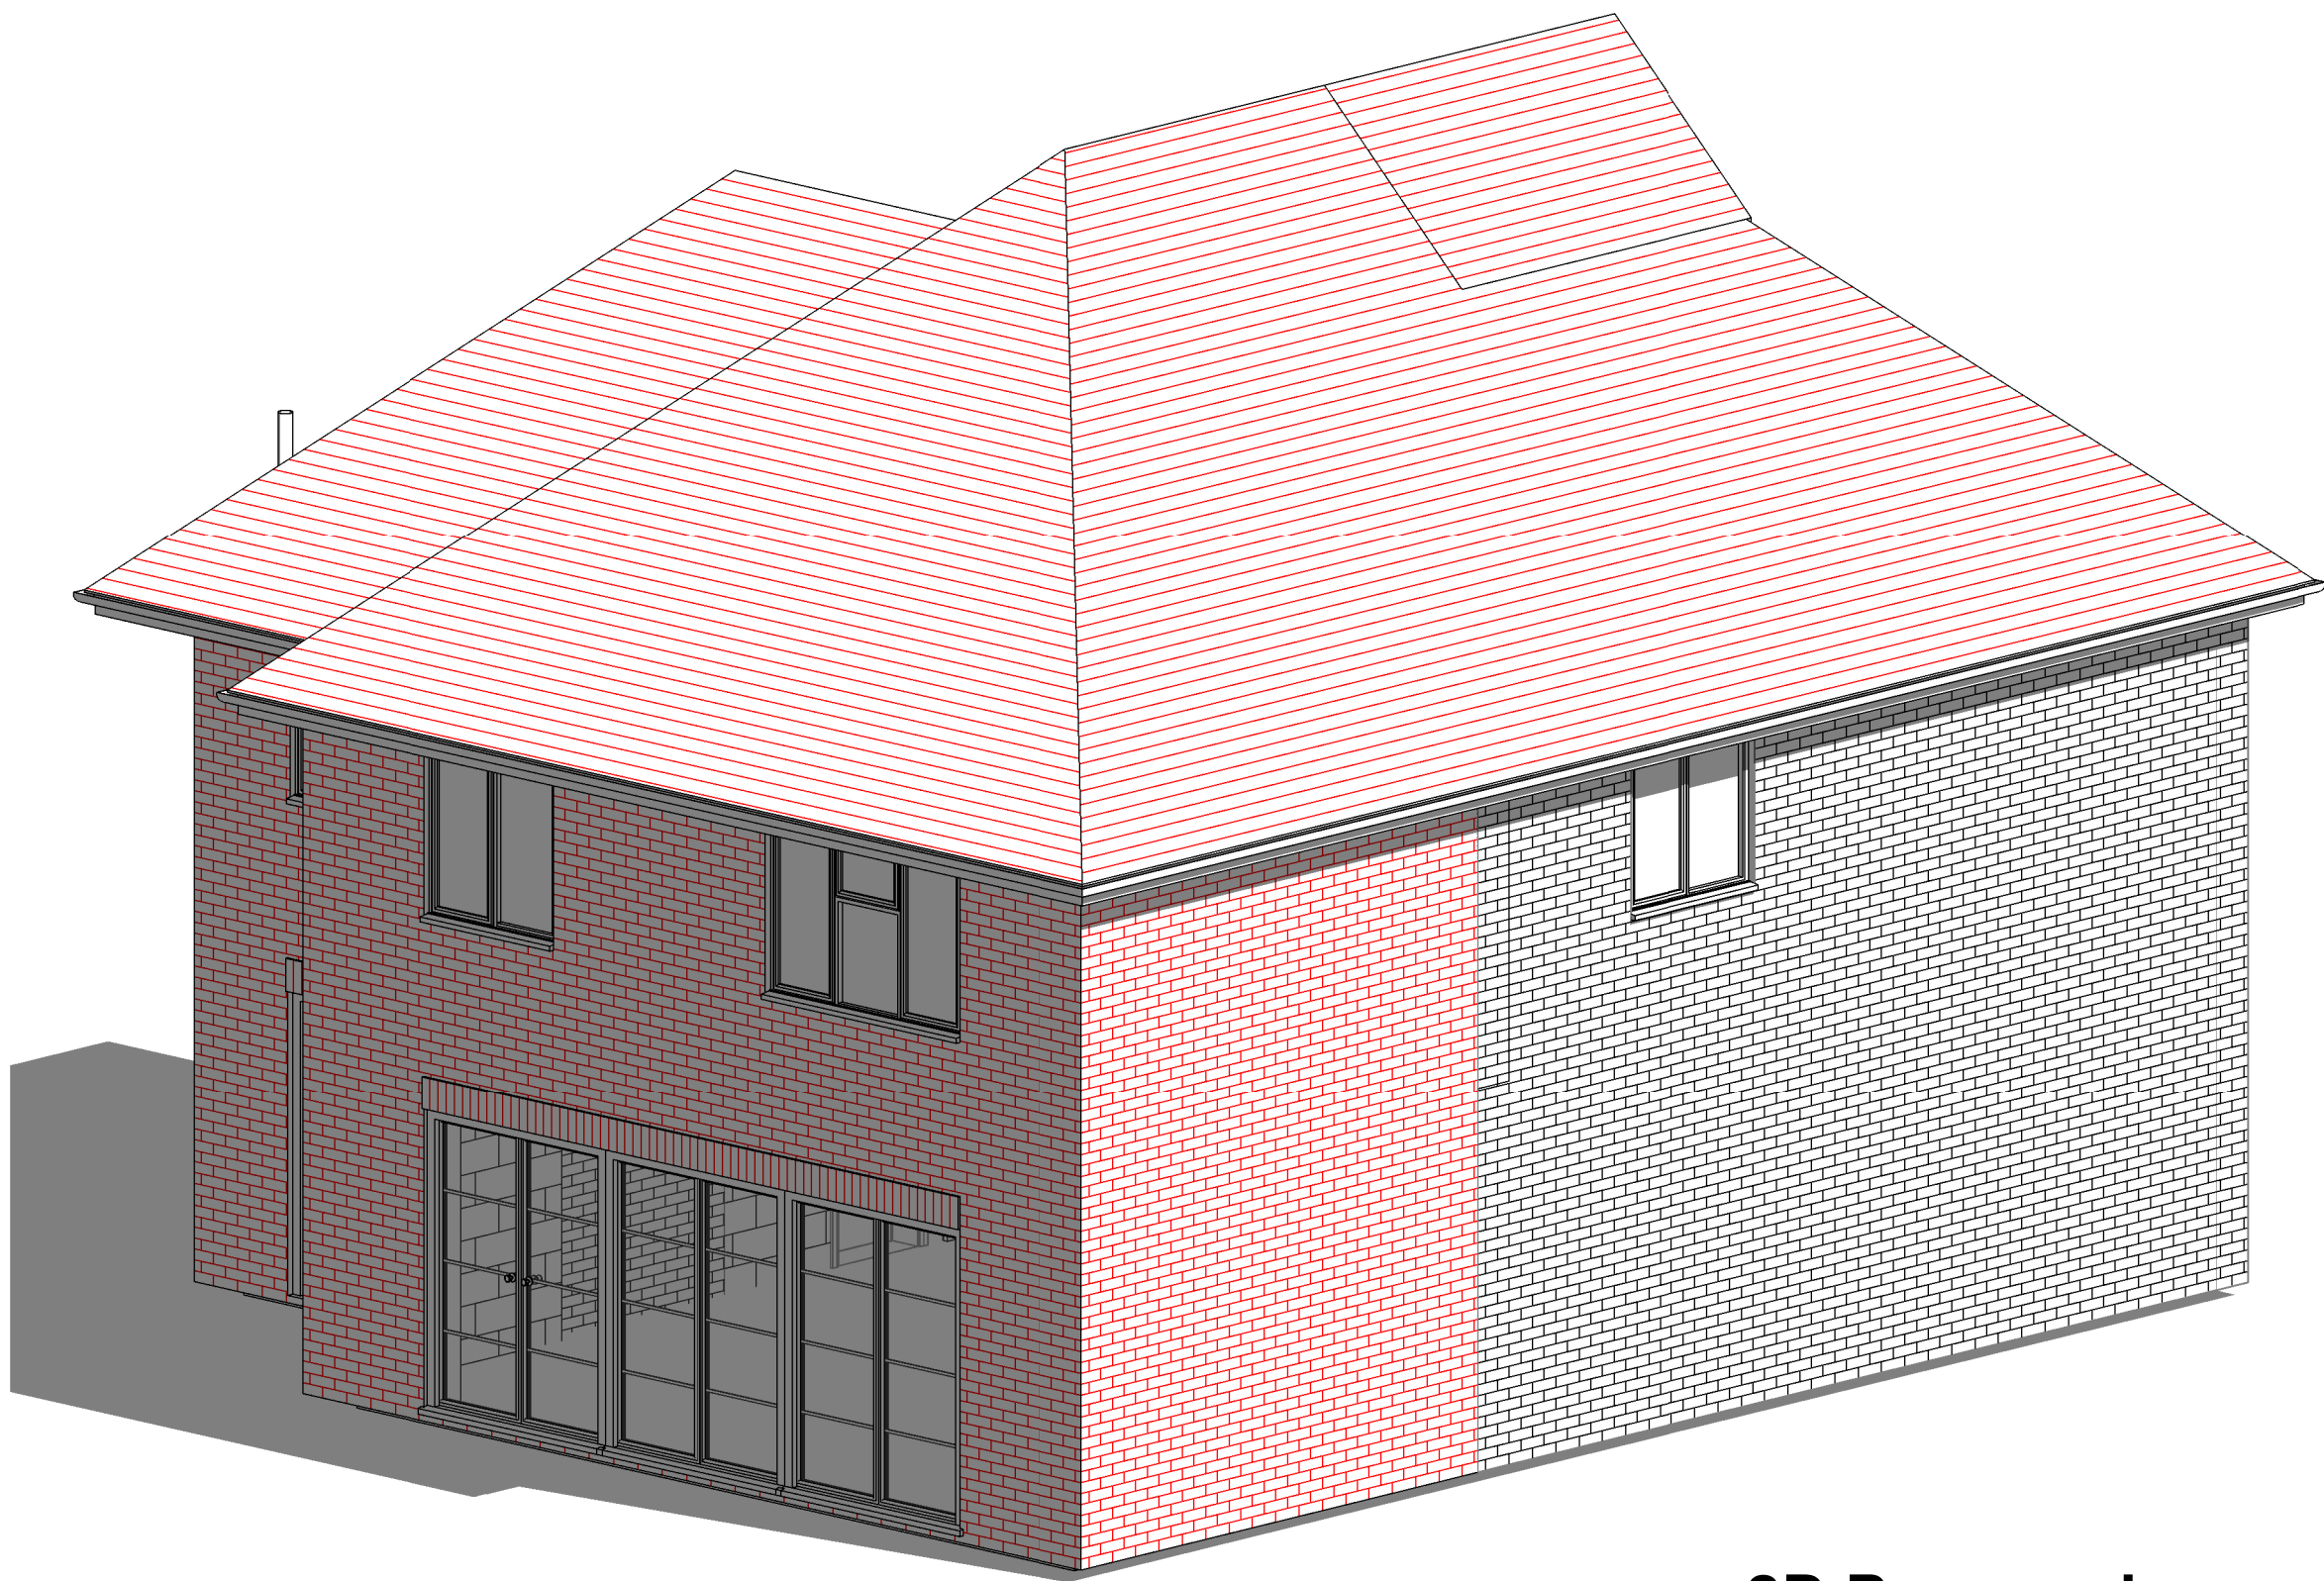

2 3D Proposed