


**PROPOSED SINGLE STOREY REAR ADDITION.
1, SIDDLESHAM CLOSE, HAYLING ISLAND, HANTS.
FOR MR & MRS A. MILNER.**

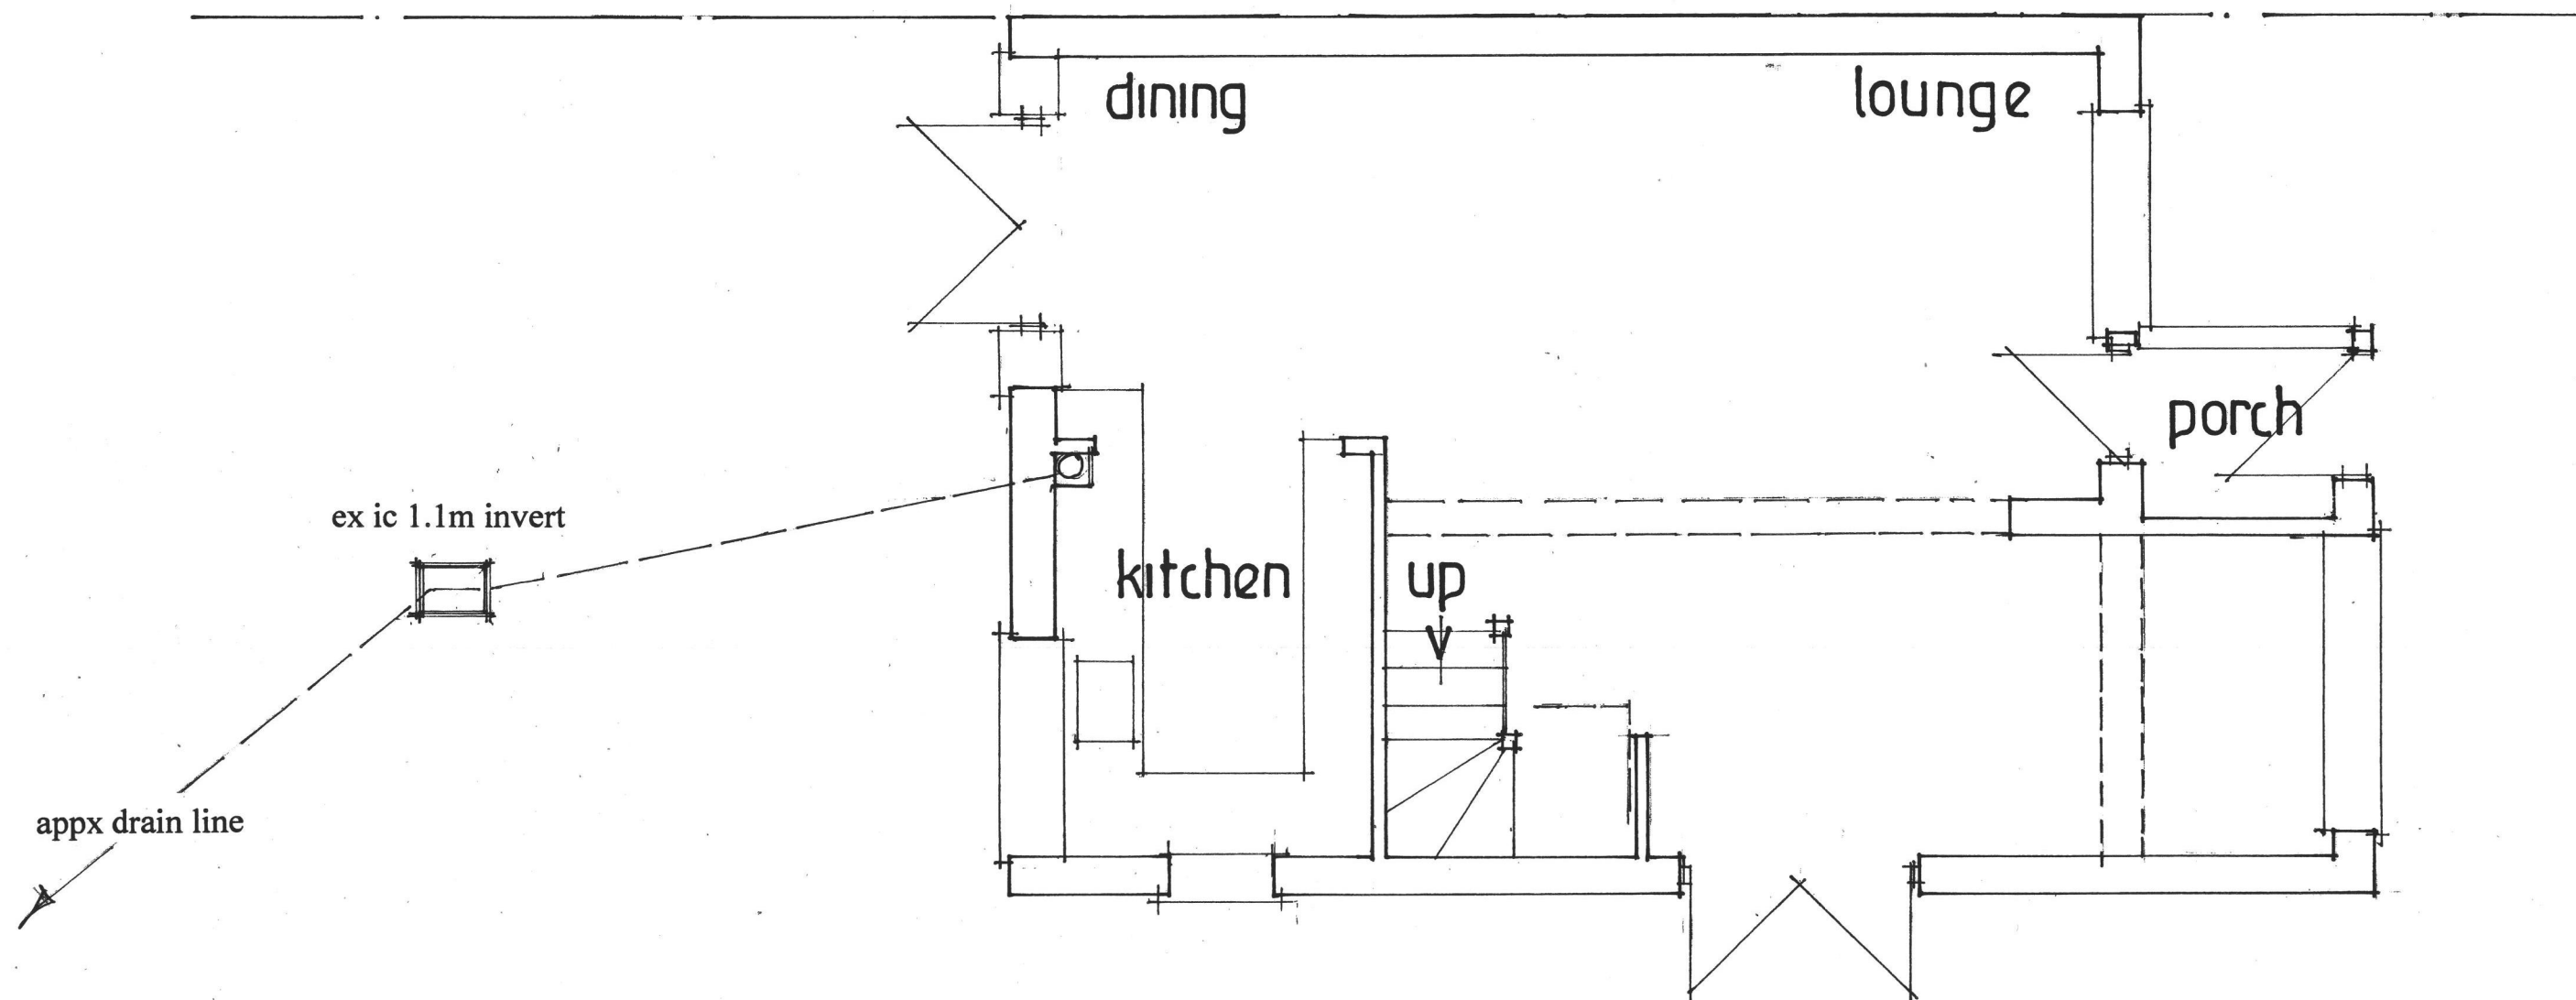

date april 22
scale 1:50

EXISTING GROUND FLOOR

PETER J. WALKER
ISLAND DESIGN
182 SEAFRONT, HAYLING ISLAND, HANTS
PO11 9AN
TEL: 02392467571