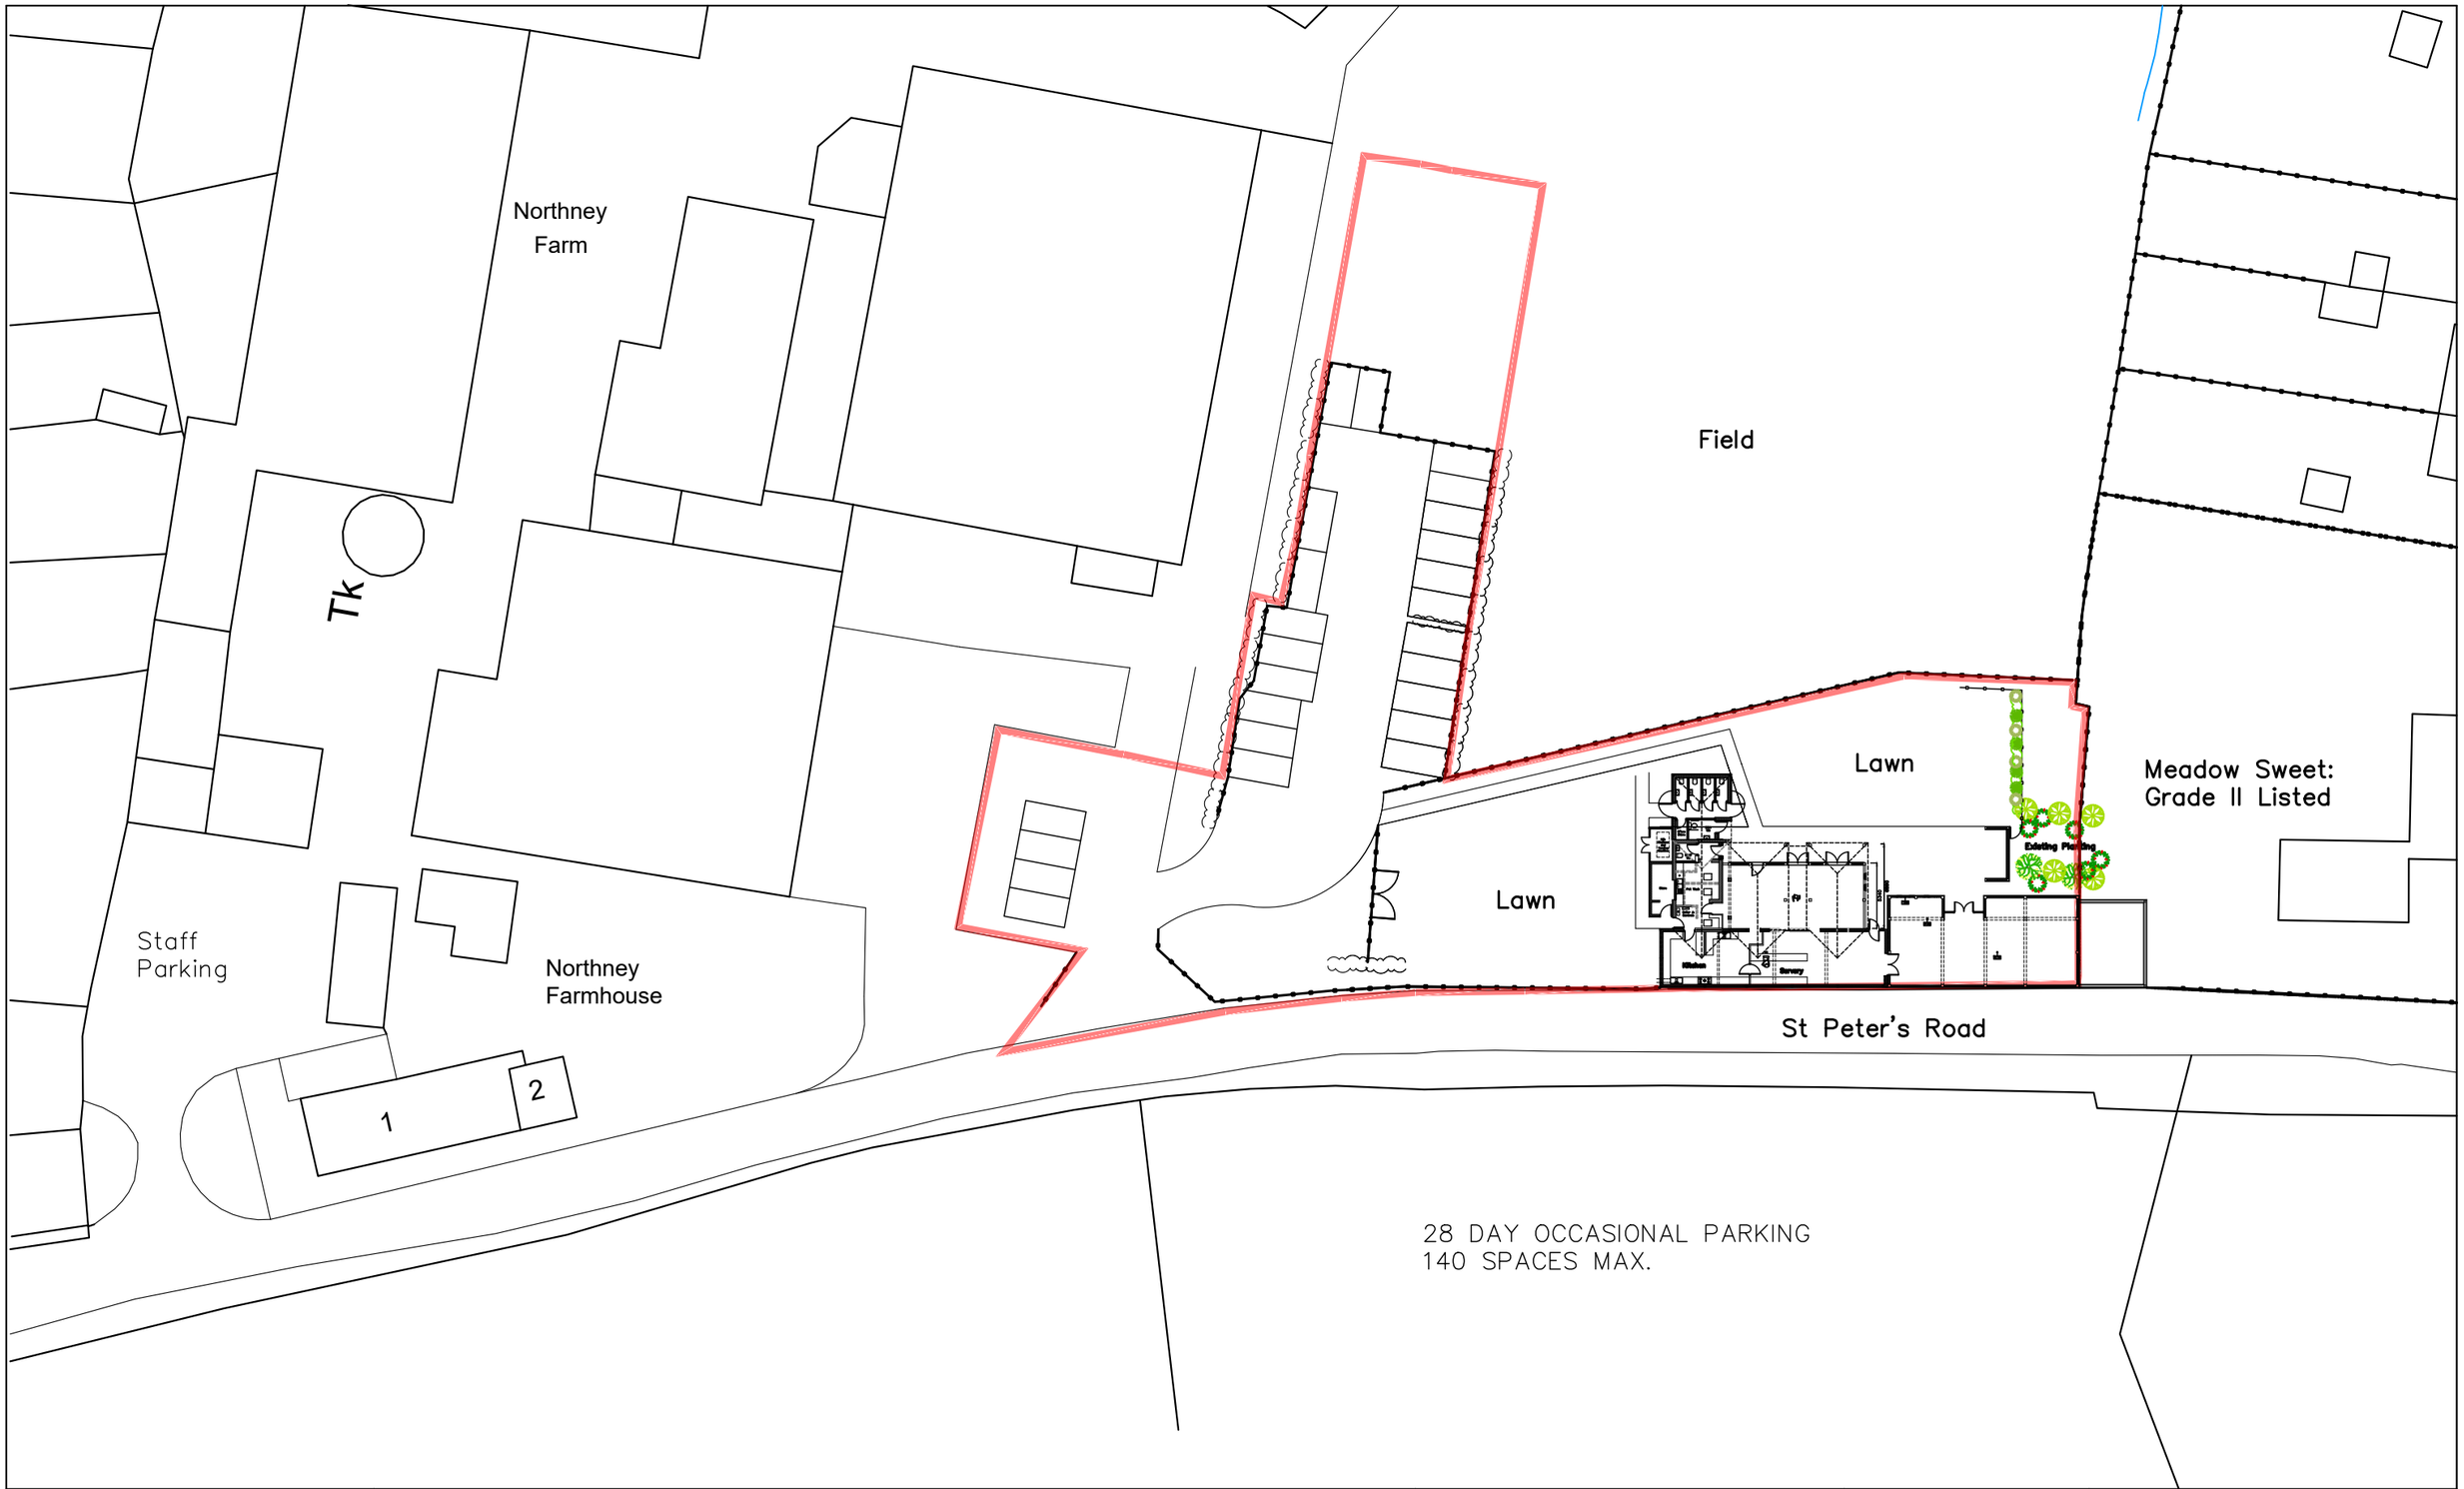

Northney Farm
Tea Rooms,
St Peter's Rd,
Hayling, PO11 0RX

EXISTING SITE PLAN

Revisions
a) Survey Amendments 26/07/17
b) Planning Revisions. 21/02/18
c) North Point Update/28.02.2023/SAR
d)

CAAD
Critchley Architecture And Design Ltd.
Contact: 02392 474 919 | info@caad.online
The Old Brewery,15E South Street, Havant, PO9 1BU

Scale A3 = 1:500
Drawn OS/SAR
Date 20/07/17

C

17077–103