




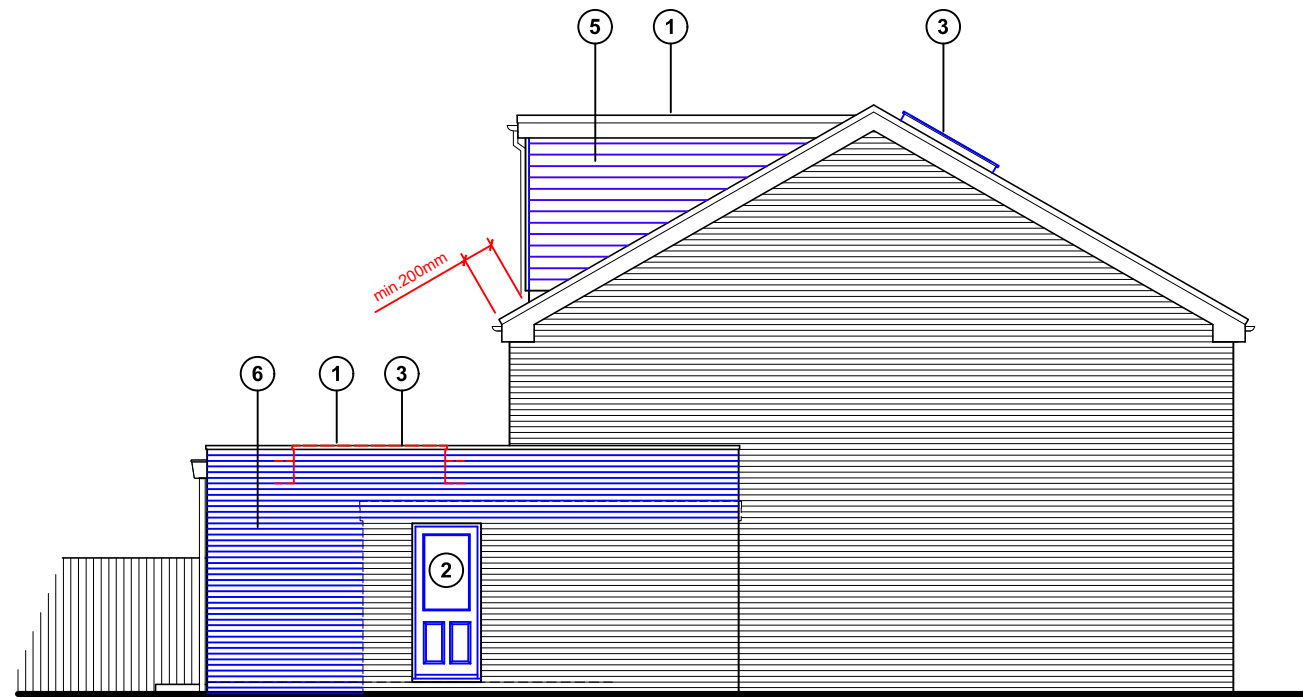


North (side) elevation

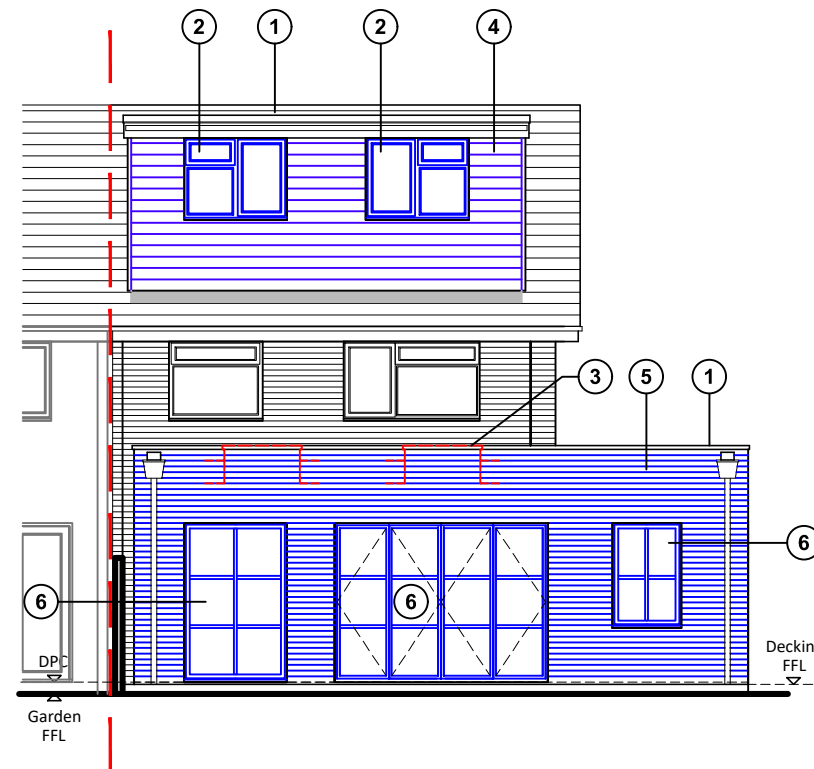

East (rear) elevation

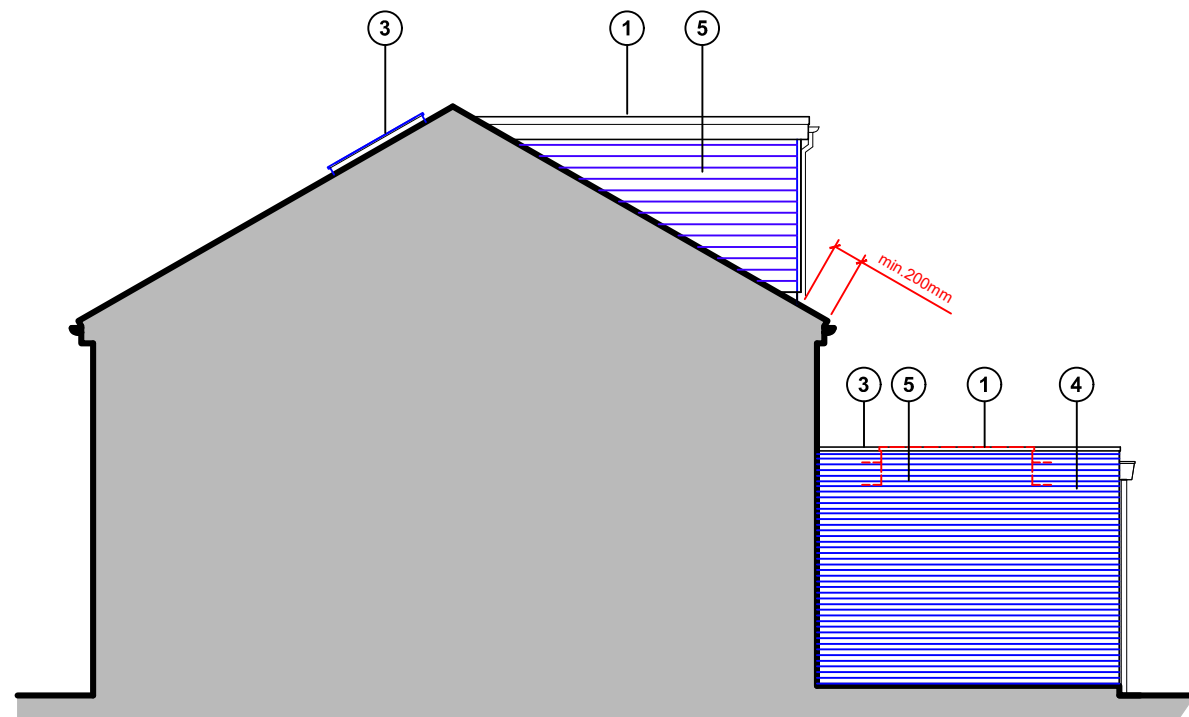


South (side) elevation

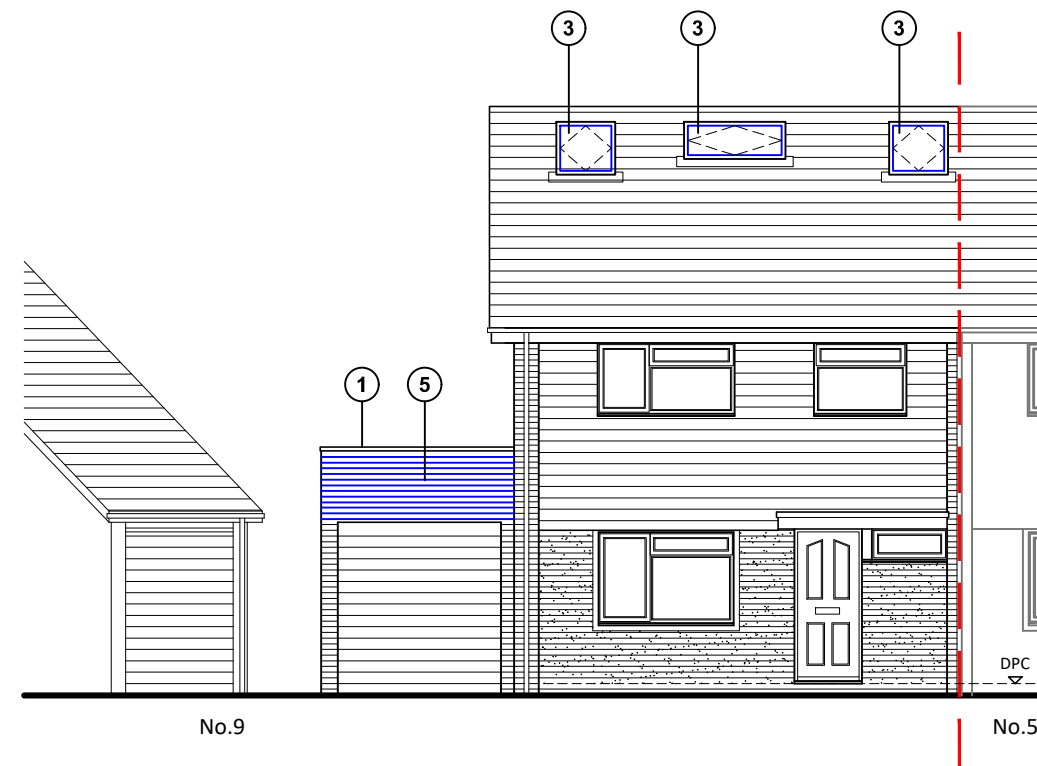

West (front) elevation

- ① Single ply flat roof
- ② UpVC windows and doors
- ③ Skylight / lantern Velux or similar product
- ④ Weatherboard cladding colour - grey
- ⑤ Bricks to match existing
- ⑥ Crittall style windows and doors

Proposed elevations scale 1:100

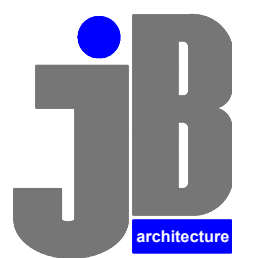

JB ARCHITECTURE DESIGN LTD
 TEL: 01243 933 732
 E: admin@jb-architecturedesign.com
 Web: www.jb-architecturedesign.com

For
 MR & MRS WOOD

Project
 PROPOSED EXTENSION
 7 MARKWAY CLOSE
 EMSWORTH
 PO10 7NX

Title
 PROPOSED ELEVATIONS

Date	Drawn	Scale	Checked
JAN 2023	JB	1:100 @ A3	-
Job Number	Drawing Number	Revision	
PL 668.23	05	D	