
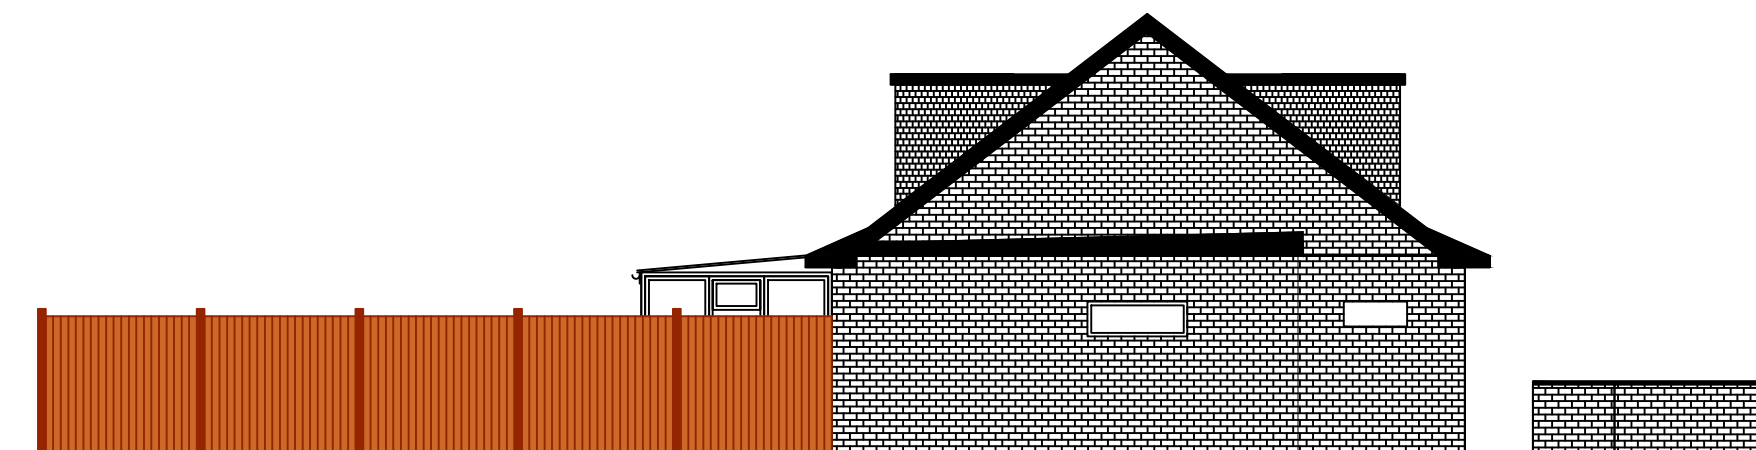
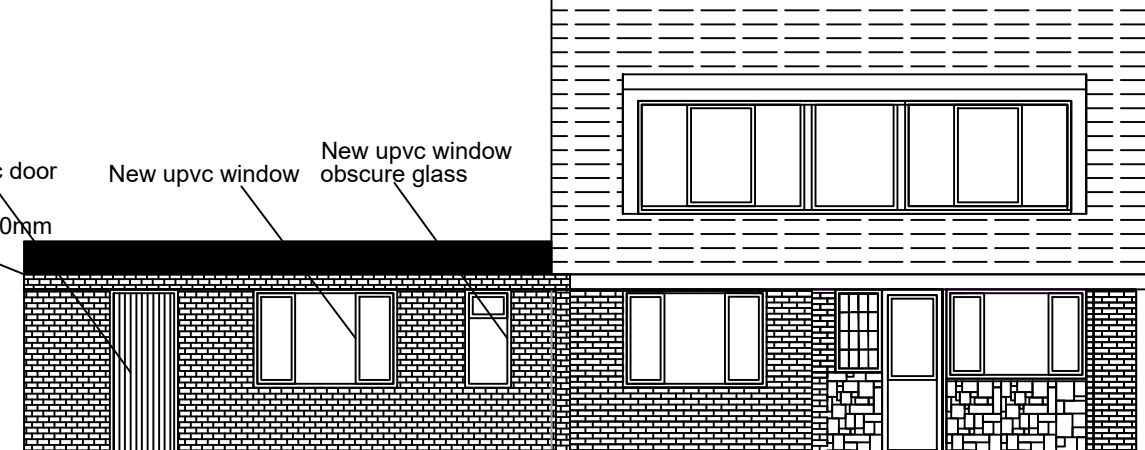
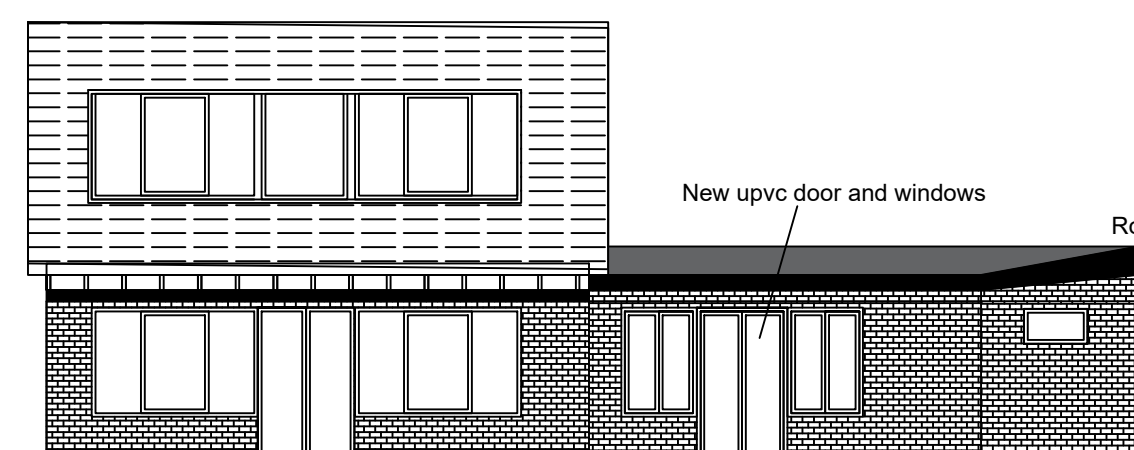
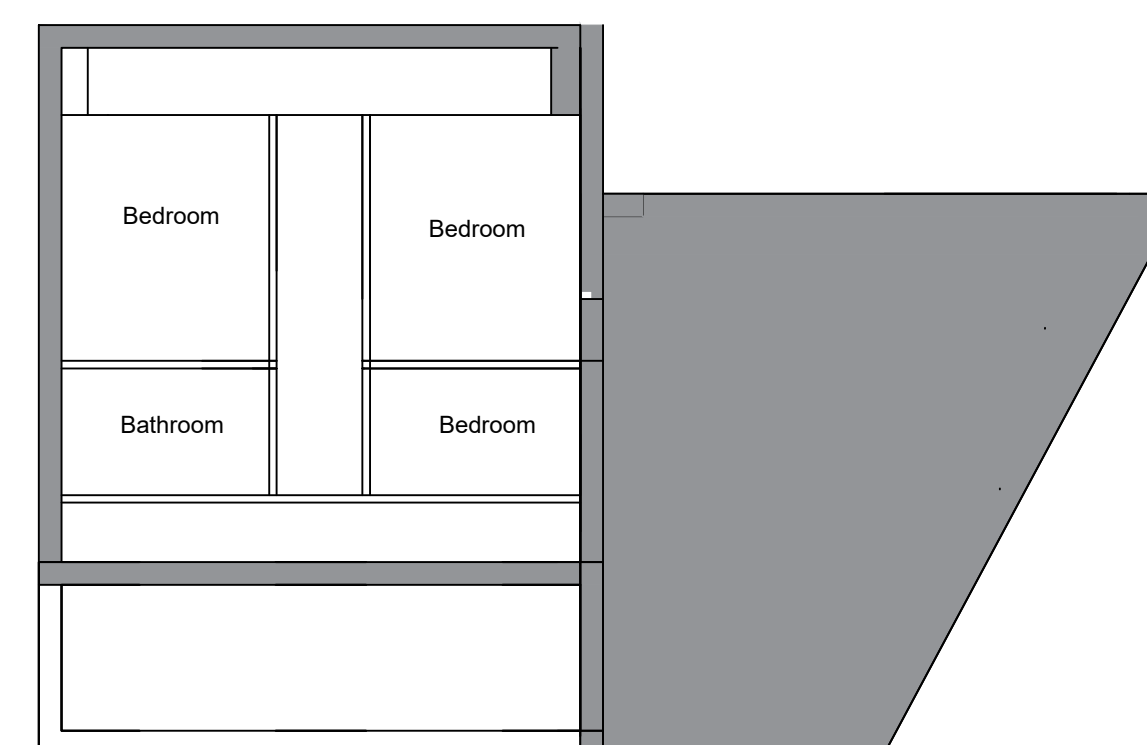
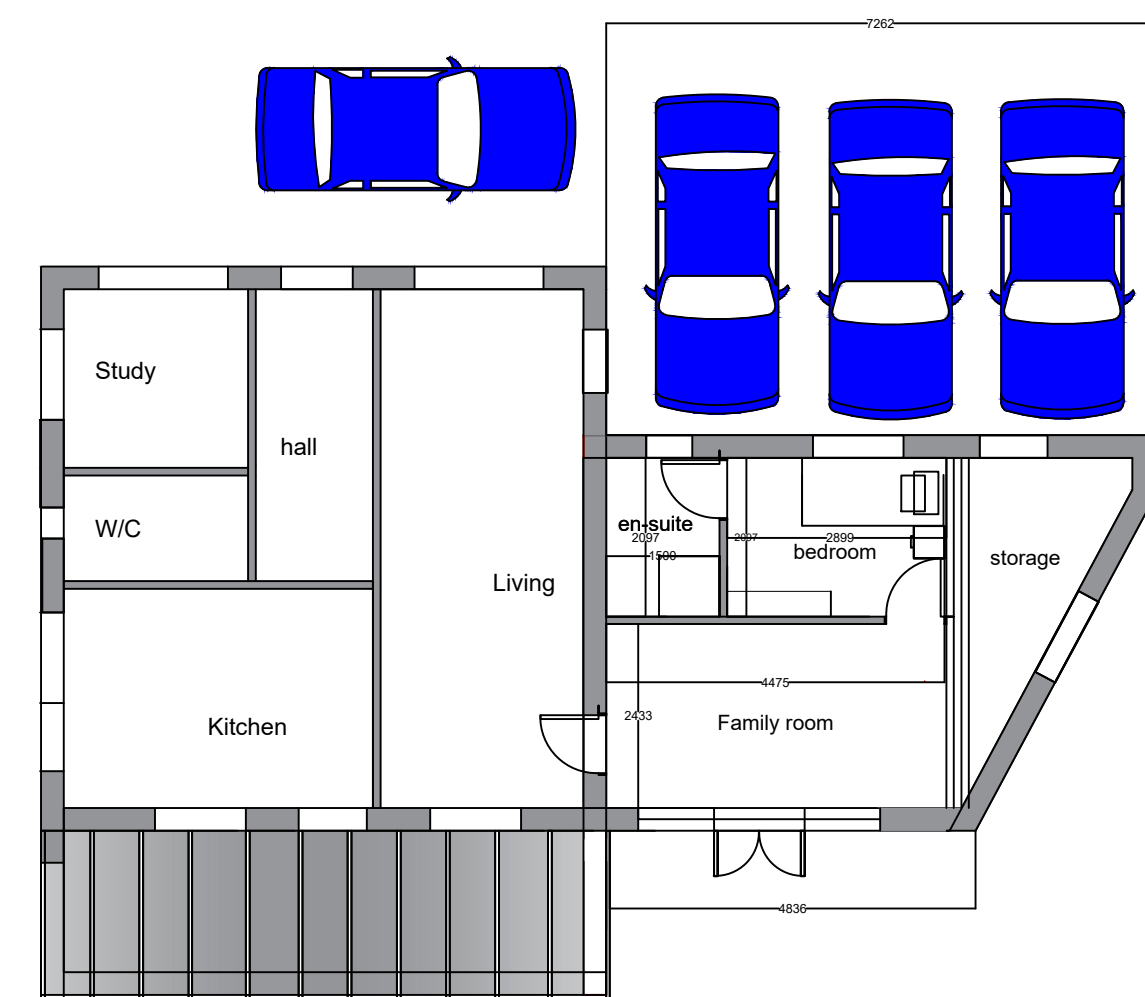
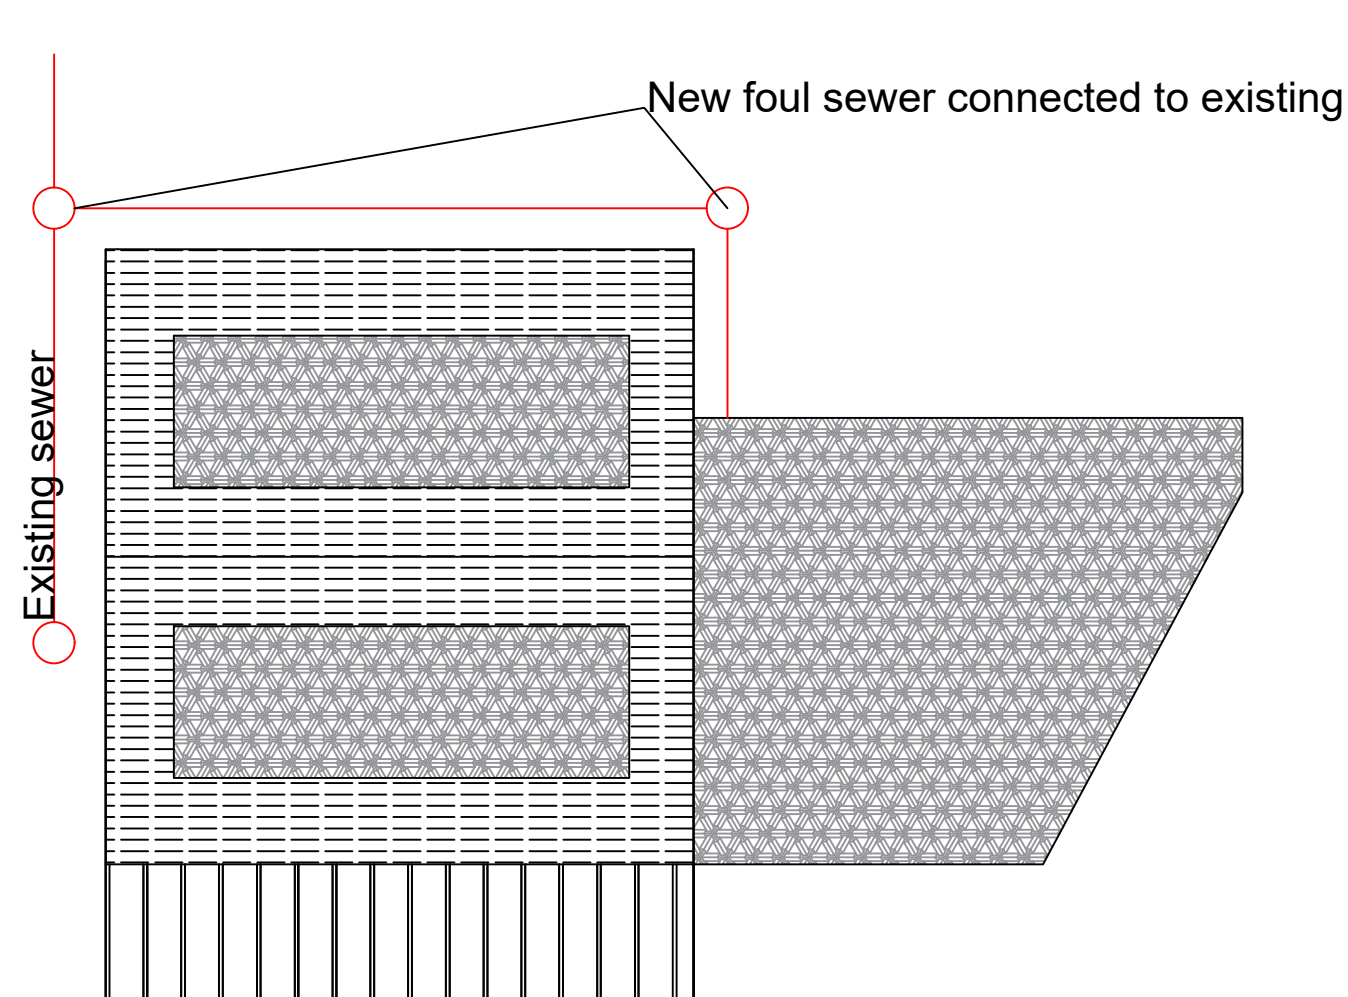
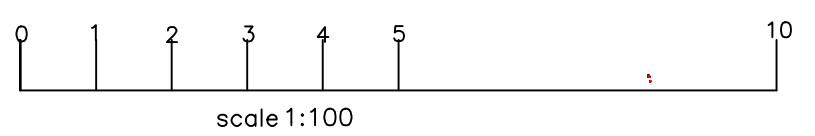
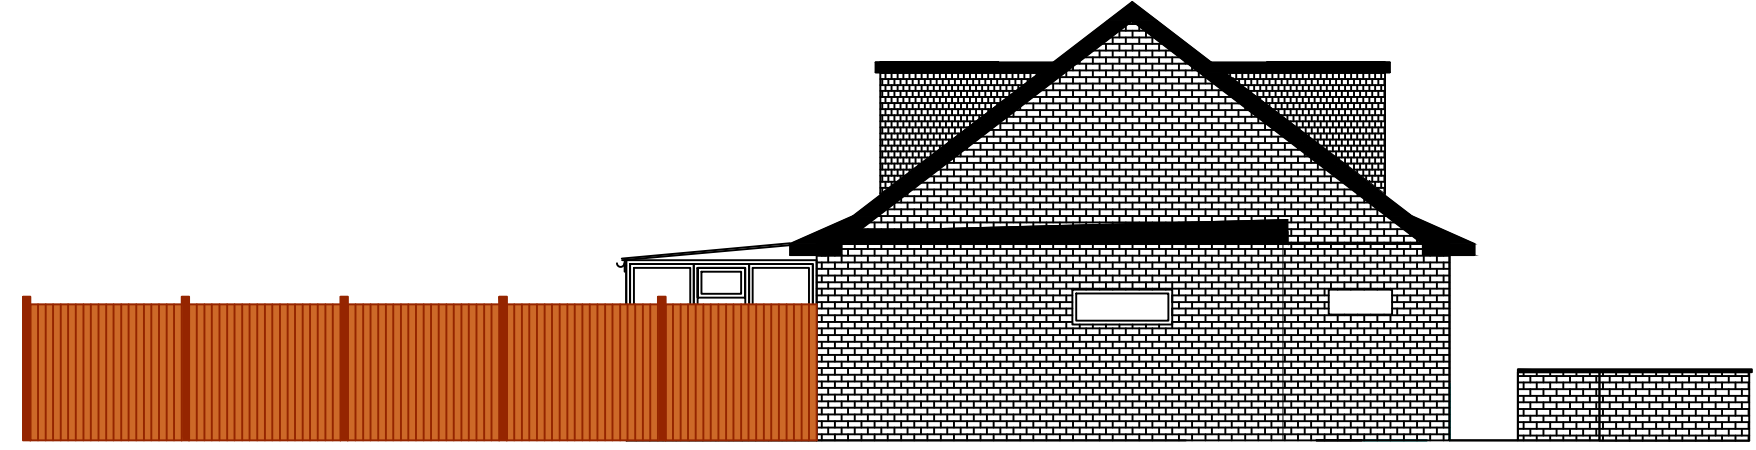
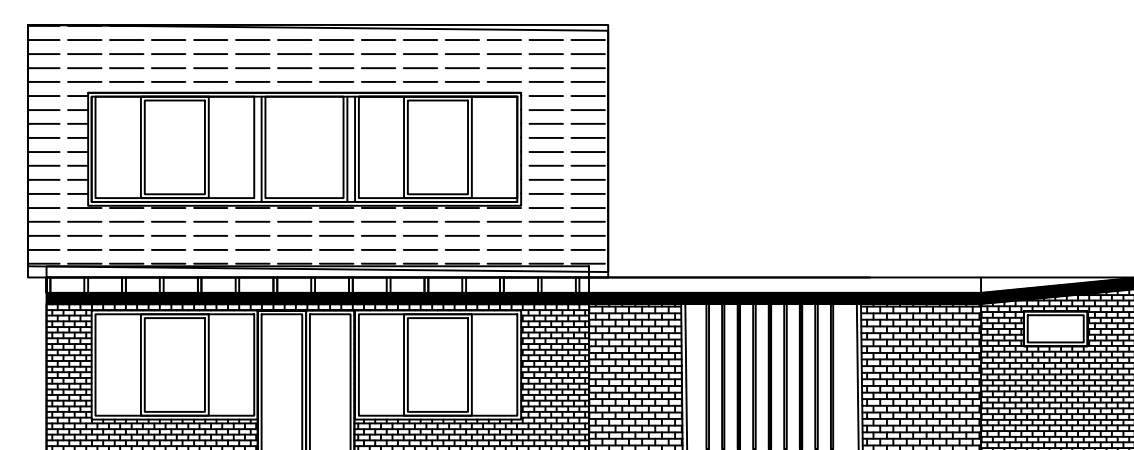
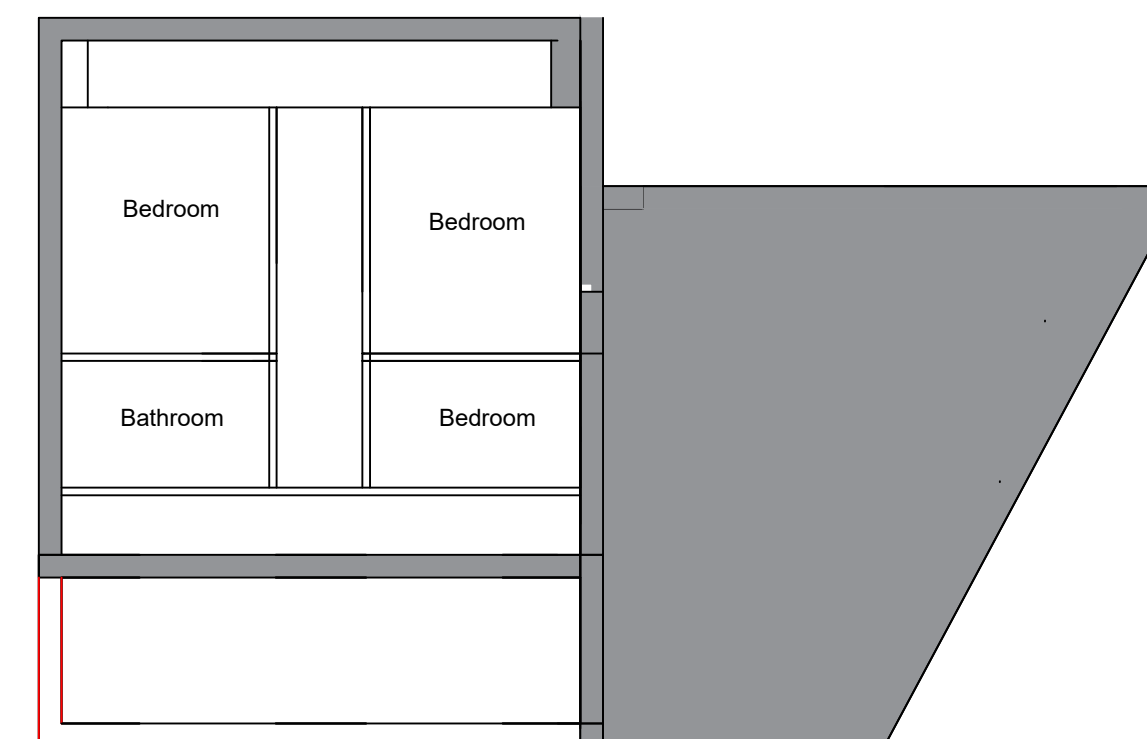
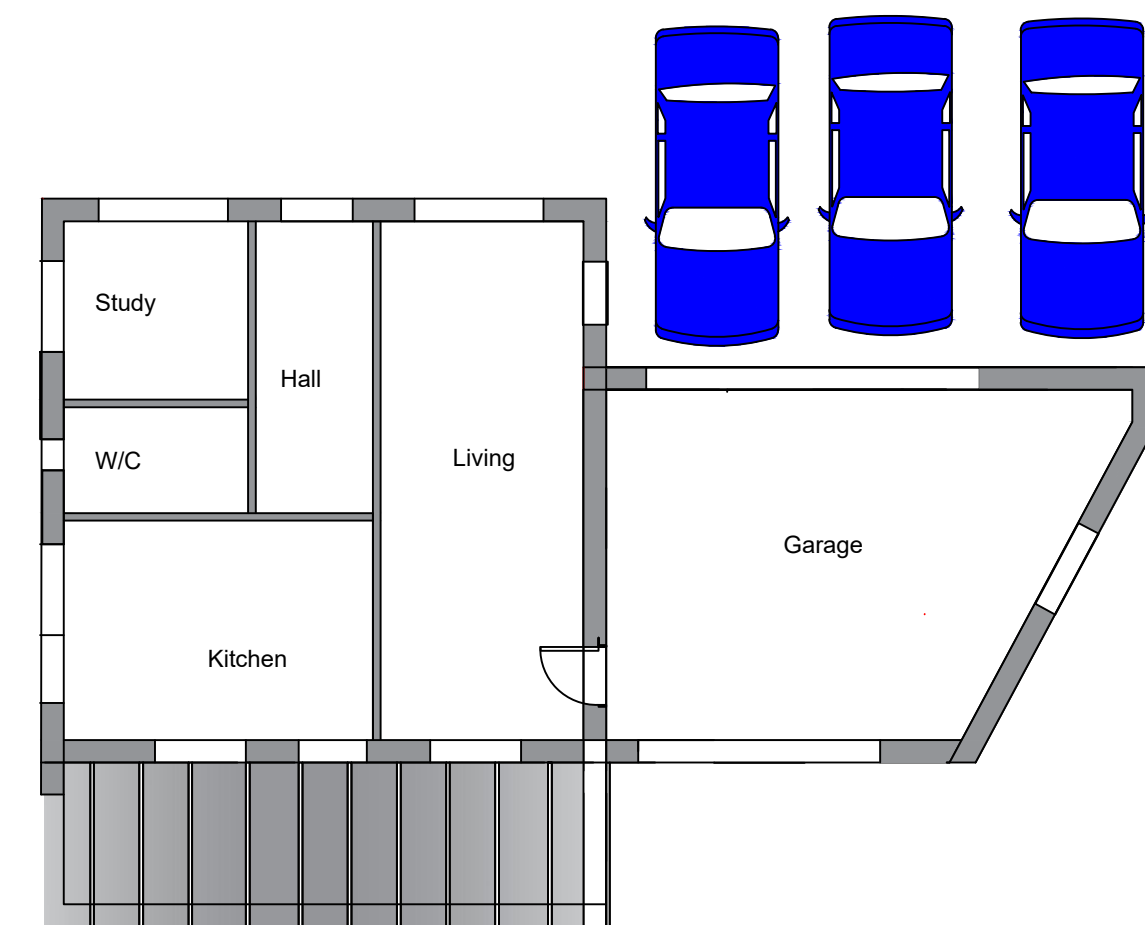


PROPOSED

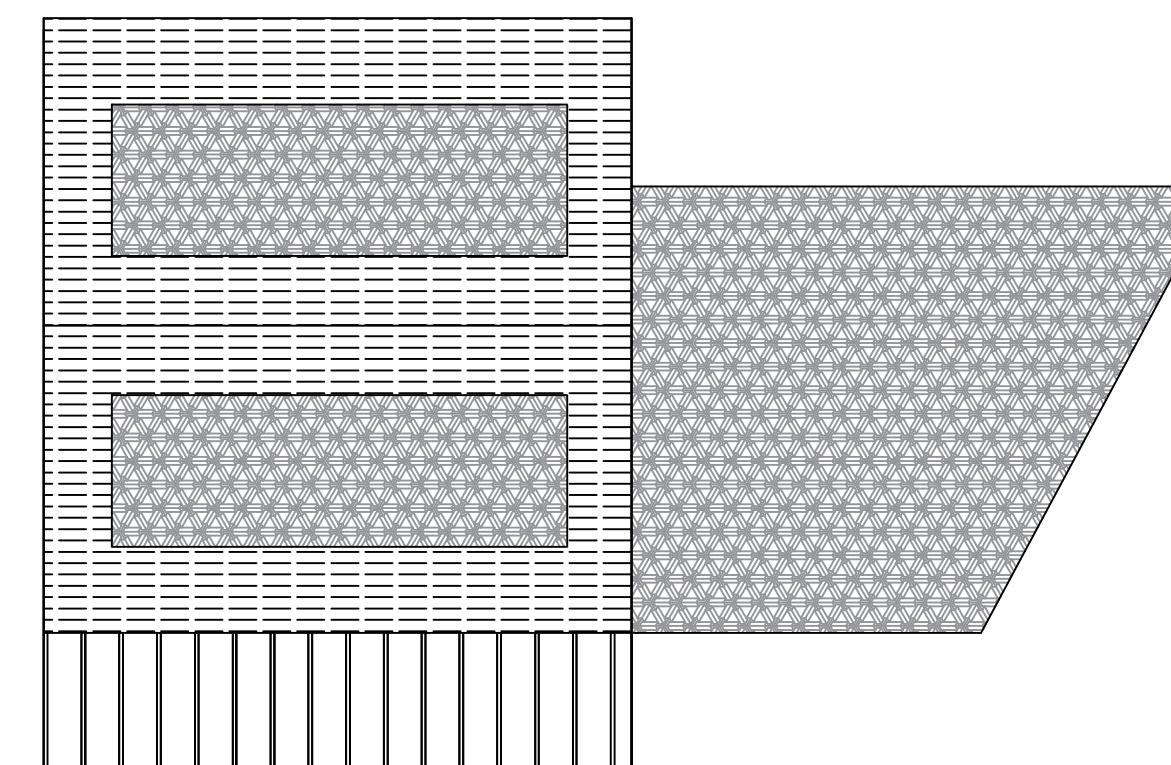

EXISTING

General Notes

1. This drawing has been produced electronically using AutoCAD (BIM) software and is not to be used for construction purposes without the approval of the design team.
2. All works should comply to current edition of the Building Regulations, Part A and Part B, and all materials used should be of a quality and standard suitable for use in building construction.

A	Amended text	11/1/21
B	corrected layout	16/1/21
No.	Revision/Issue	Date

Firm Name and Address
J. C. TRUSLER LTD
DESIGN AND BUILD SERVICES
WASHFORD COTTAGE
WASHFORD LANE
BORDON

Project Name and Address
Proposed Garage Conversion
10 Lulworth Close
Hayling Island

Project	Sheet
Garage Conversion	1
Date	17.11.2020
Scale	1:100