
This drawing may be scaled with reference to the scale bar for planning application purposes only. Do not scale for any other purpose, use only annotated dimensions. All dimensions are to be checked by parties using the drawing, and any errors or omissions are to be reported to James Potter Associates Ltd.


Rev.	Date	Note	Author	Checked
-	dd/mm/yy	Note	XXX	XXX

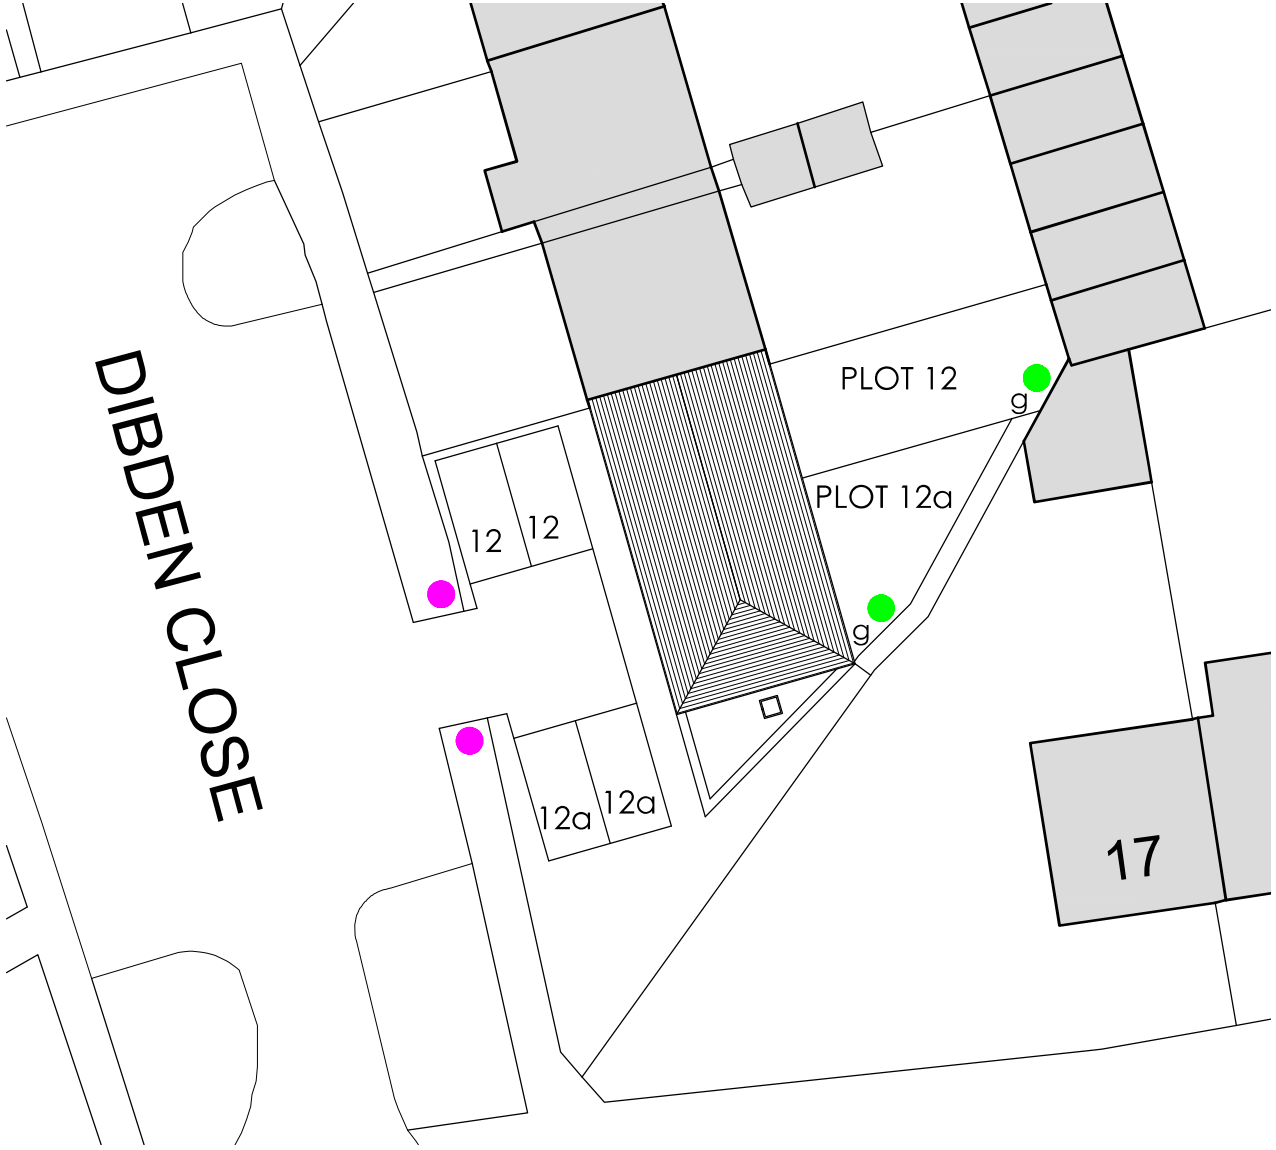

BLOCK PLAN
SCALE 1:200

NORTH

1:200 0 2 4 6 8 10 20m

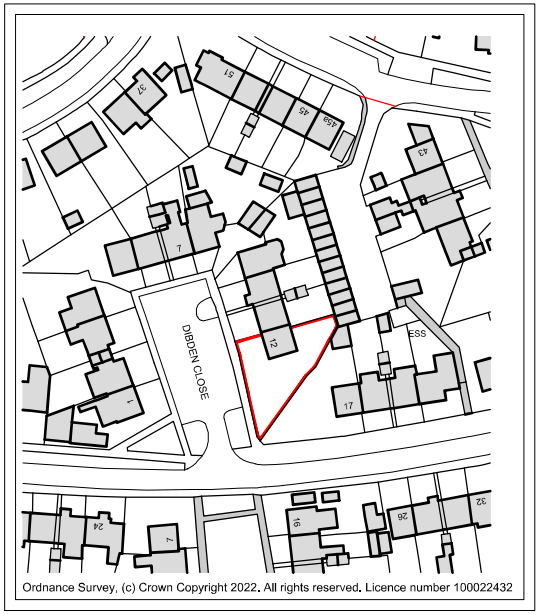

KEY

EXISTING PARKING: 2 SPACES

PROPOSES SPACES: 4 SPACES

BIN STORAGE POINT

BIN COLLECTION POINT

g GARDEN ACCESS GATE

LOCATION PLAN
SCALE 1:1250

NORTH

0 10 20 30 40 50 100m

Project	PROPOSED ADDITIONAL NEW DWELLING 12 DIBDEN CLOSE HAVANT PO9 4BB			Drawing	BLOCK AND LOCATION PLAN
				Job-Dwg Number	22091-PL-001 Rev. -
Client	MR JAMES POTTER				
Status	PLANNING				
Scale	1:200/1:1250	Sheet Size	A3		
Author	JK	Checked	JP	Date	21/03/2023

JAMES POTTER ASSOCIATES
www.jpa.design
JPA - PORTSMOUTH
117 Highland Road, Southsea, Portsmouth, PO4 9DD
t. +44(0)2394 002 897

© James Potter Associates Ltd.