


APPENDIX A

EXTANT CONSENT REF. APP/19/00703. 316 CAR PARKING SPACES PROVIDED AS PART OF EXTANT CONSENT. REVISED LAYOUT PROVIDES AN ADDITIONAL 18 SPACES, CREATING A TOTAL OF 334 CAR PARKING SPACES.

39 CAR PARKING SPACES FORMED AS PART OF EXTANT CONSENT

EXISTING CAR PARK CONSISTING OF 120 CAR PARKING SPACES RECONFIGURED AND EXTENDED. 143 CAR PARKING SPACES PROVIDED AS PART OF EXTANT CONSENT. REVISED LAYOUT PROVIDES AN ADDITIONAL 2 SPACES, CREATING A TOTAL OF 145 SPACES.

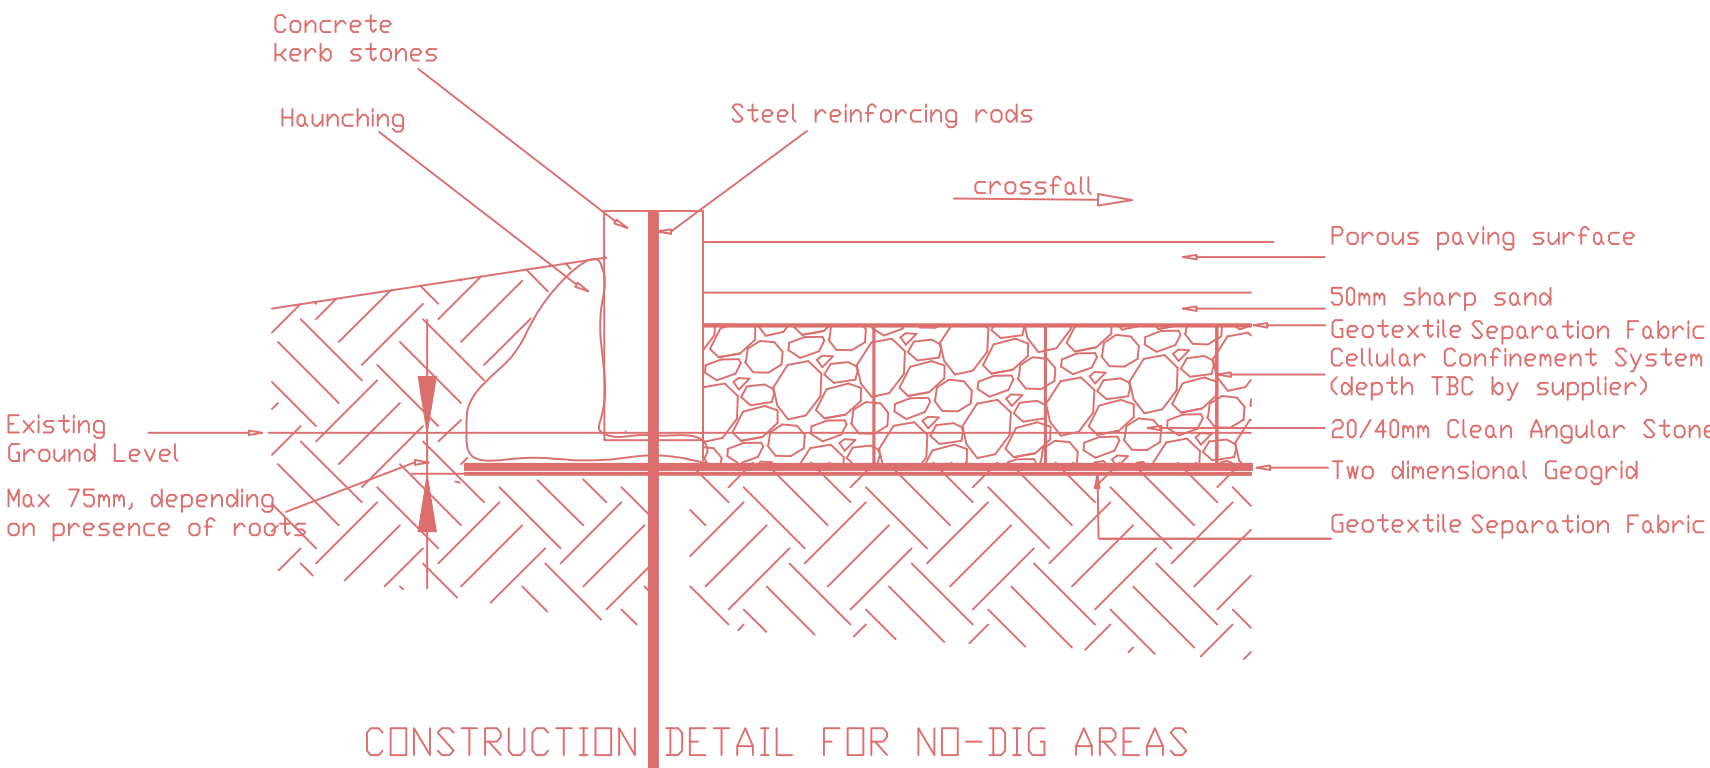


- Key**
- Category U
 - Category A
 - Category B
 - Category C
 - Crown spread: retained trees
 - Trees For Removal
 - Root Protection Area
 - Tree Protection Fence
 - D/G location: demolition/ground work
 - C location: construction
 - No-Dig Construction
 - Ground Protection Area: existing hard surface
 - Hand Dig Area

THERE MUST BE NO EXCAVATION WITHIN THE ROOT PROTECTION AREA OF T58. THE BERM MUST BE RE-PROFILED TO ACCOMMODATE THE RPA, OR IF NECESSARY A RETAINING WALL CAN BE CONSTRUCTED OUTSIDE THE RPA TO SUPPORT THE SOIL.

NEW CAR PARKING SPACES FORMED AS PART OF EXTANT CONSENT. 46 CAR PARKING SPACES WERE NOTED AS PART OF EXTANT CONSENT BUT 47 DRAWN. REVISED LAYOUT REGULARISES THE EXTANT CONSENT FORMING A TOTAL OF 47 CAR PARKING SPACES.

HAND DIG USING AN AIR SPADE AND SOIL VACUUM EXTRACTION UNDER SUPERVISION OF ARBORICULTURAL CONSULTANT, AS SPECIFIED IN THE ARBORICULTURAL METHOD STATEMENT. RETAINING WALL ERECTED TO BACK OF CAR PARK SPACES, USING A STRUCTURE WHICH DOES NOT REQUIRE A STRIP FOUNDATION TRENCH.

PUBLIC FOOTPATH ACCESS MAINTAINED

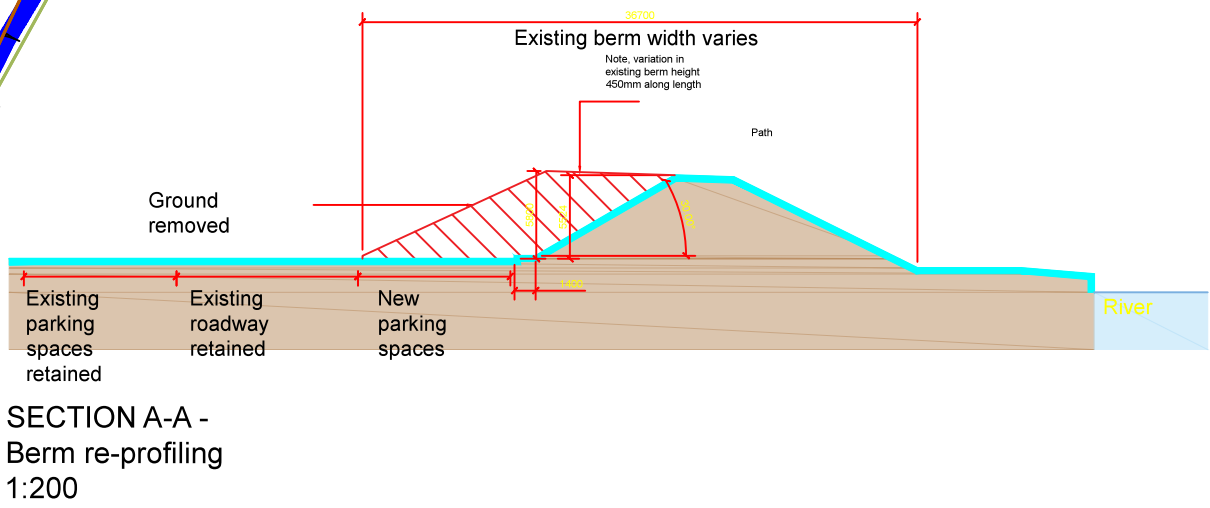

SJ Stephens Associates
Savernake Barn, Stokke Common
Great Bedwyn
Marlborough
Wiltshire SN8 3LL
01672 871862
www.sjstephens.co.uk

JOB TITLE LANGSTONE TECHNOLOGY PARK		
DRAWING TITLE TREE PROTECTION PLAN		
DRAWING NUMBER 1746-01.1		REV
REVISIONS		
SCALE 1:500atA1	DATE JUN 21	DRAWN BY CF