


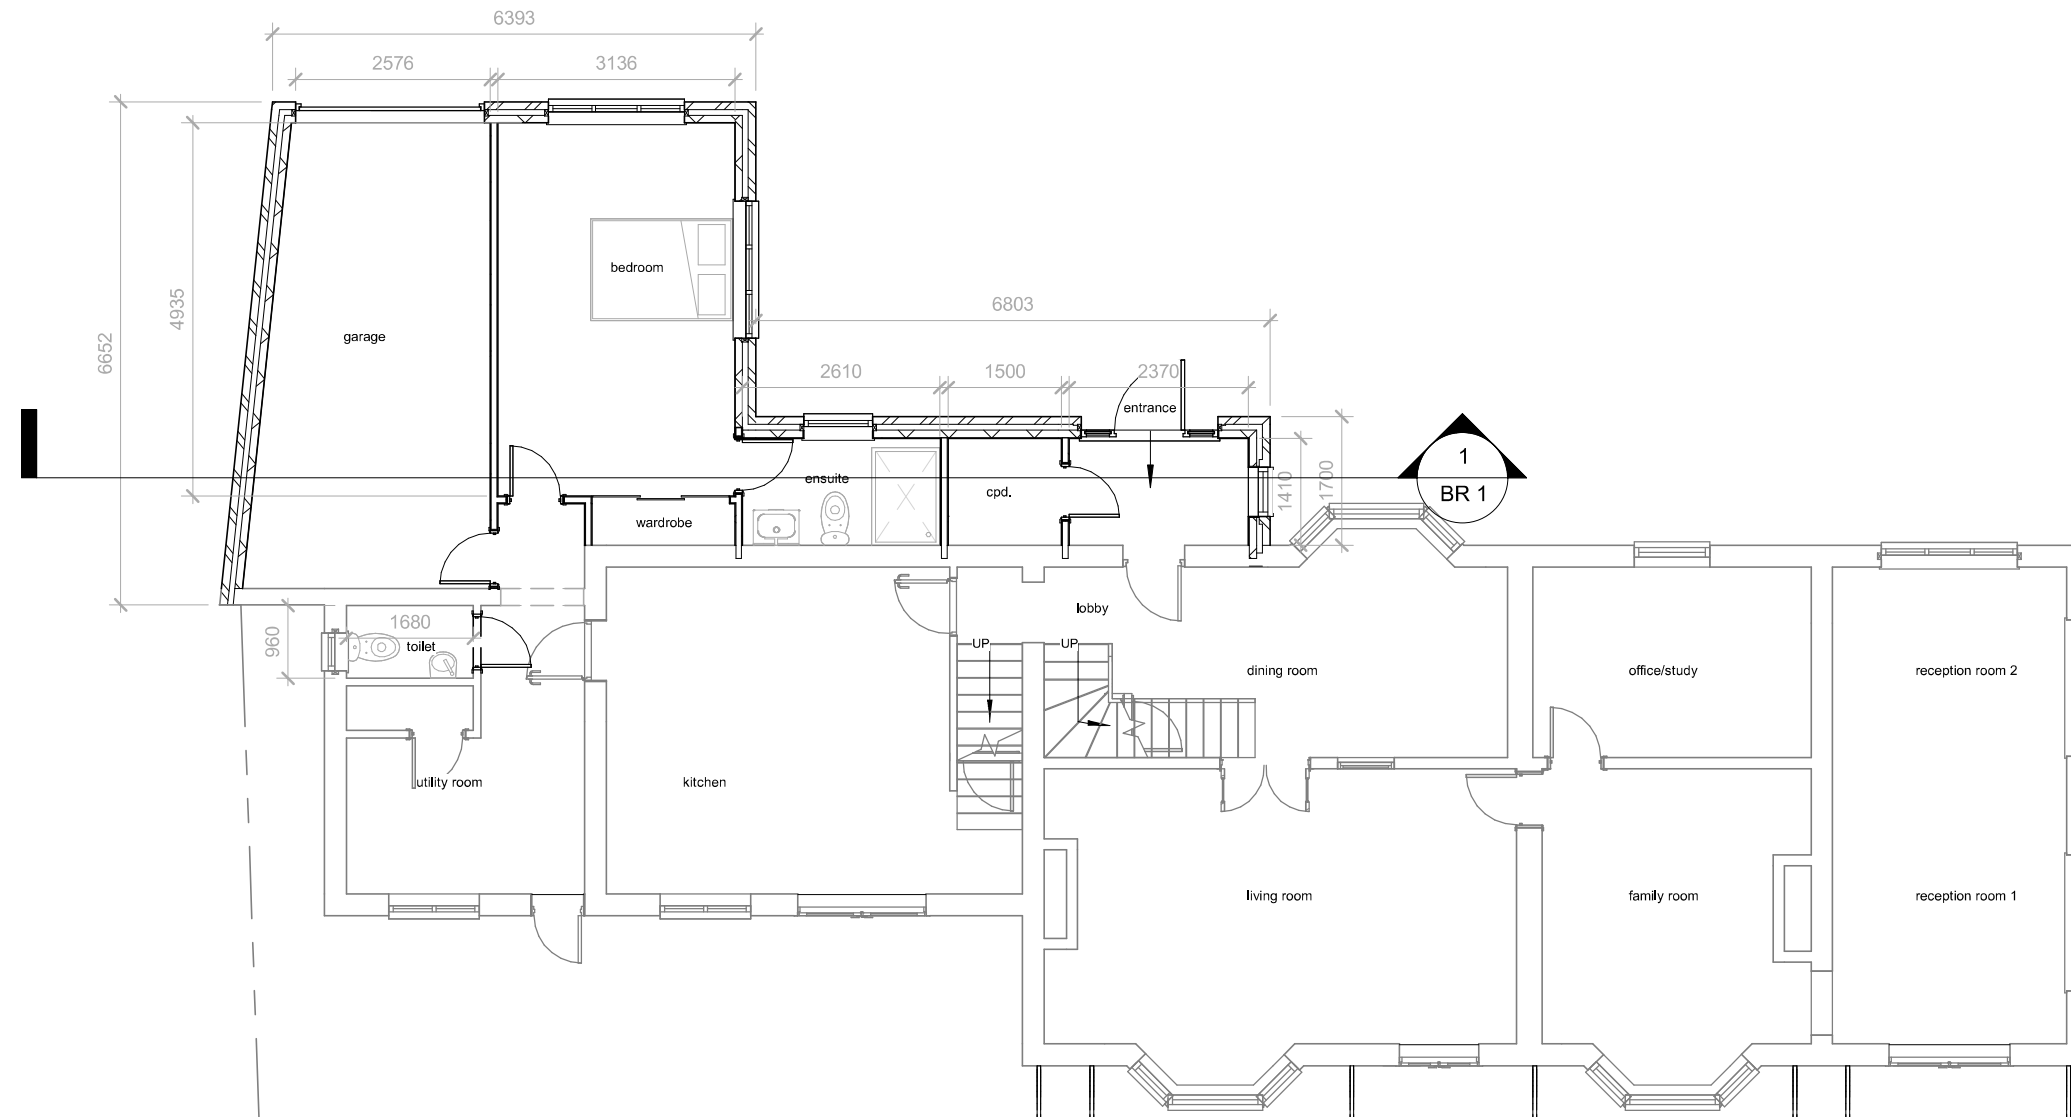

Proposed Ground Floor

1:500		50
1:200		20
1:100		10
1:50		5



All measurement to be checked on site prior to any commenment
(C) Copyright of Parkers Design (Southern) Limited. Any reproduction of these drawings will require written authority from the copyright owner.

Parkers Design Limited - The Studio @ 90, PO9 2PR

www.pexd.co.uk - info@parkersdesign.com - 07776 008822

Primrose Cottage Avenue Road
PO11 0LX

Proposed Ground Floor

CLIENT				Metcalf	
Date	Issue Date	Scale (@ A3)	1 : 100		
Drawn by	SW	DRAWING NUMBER		REV	
Checked by	SR	P 2 v2			