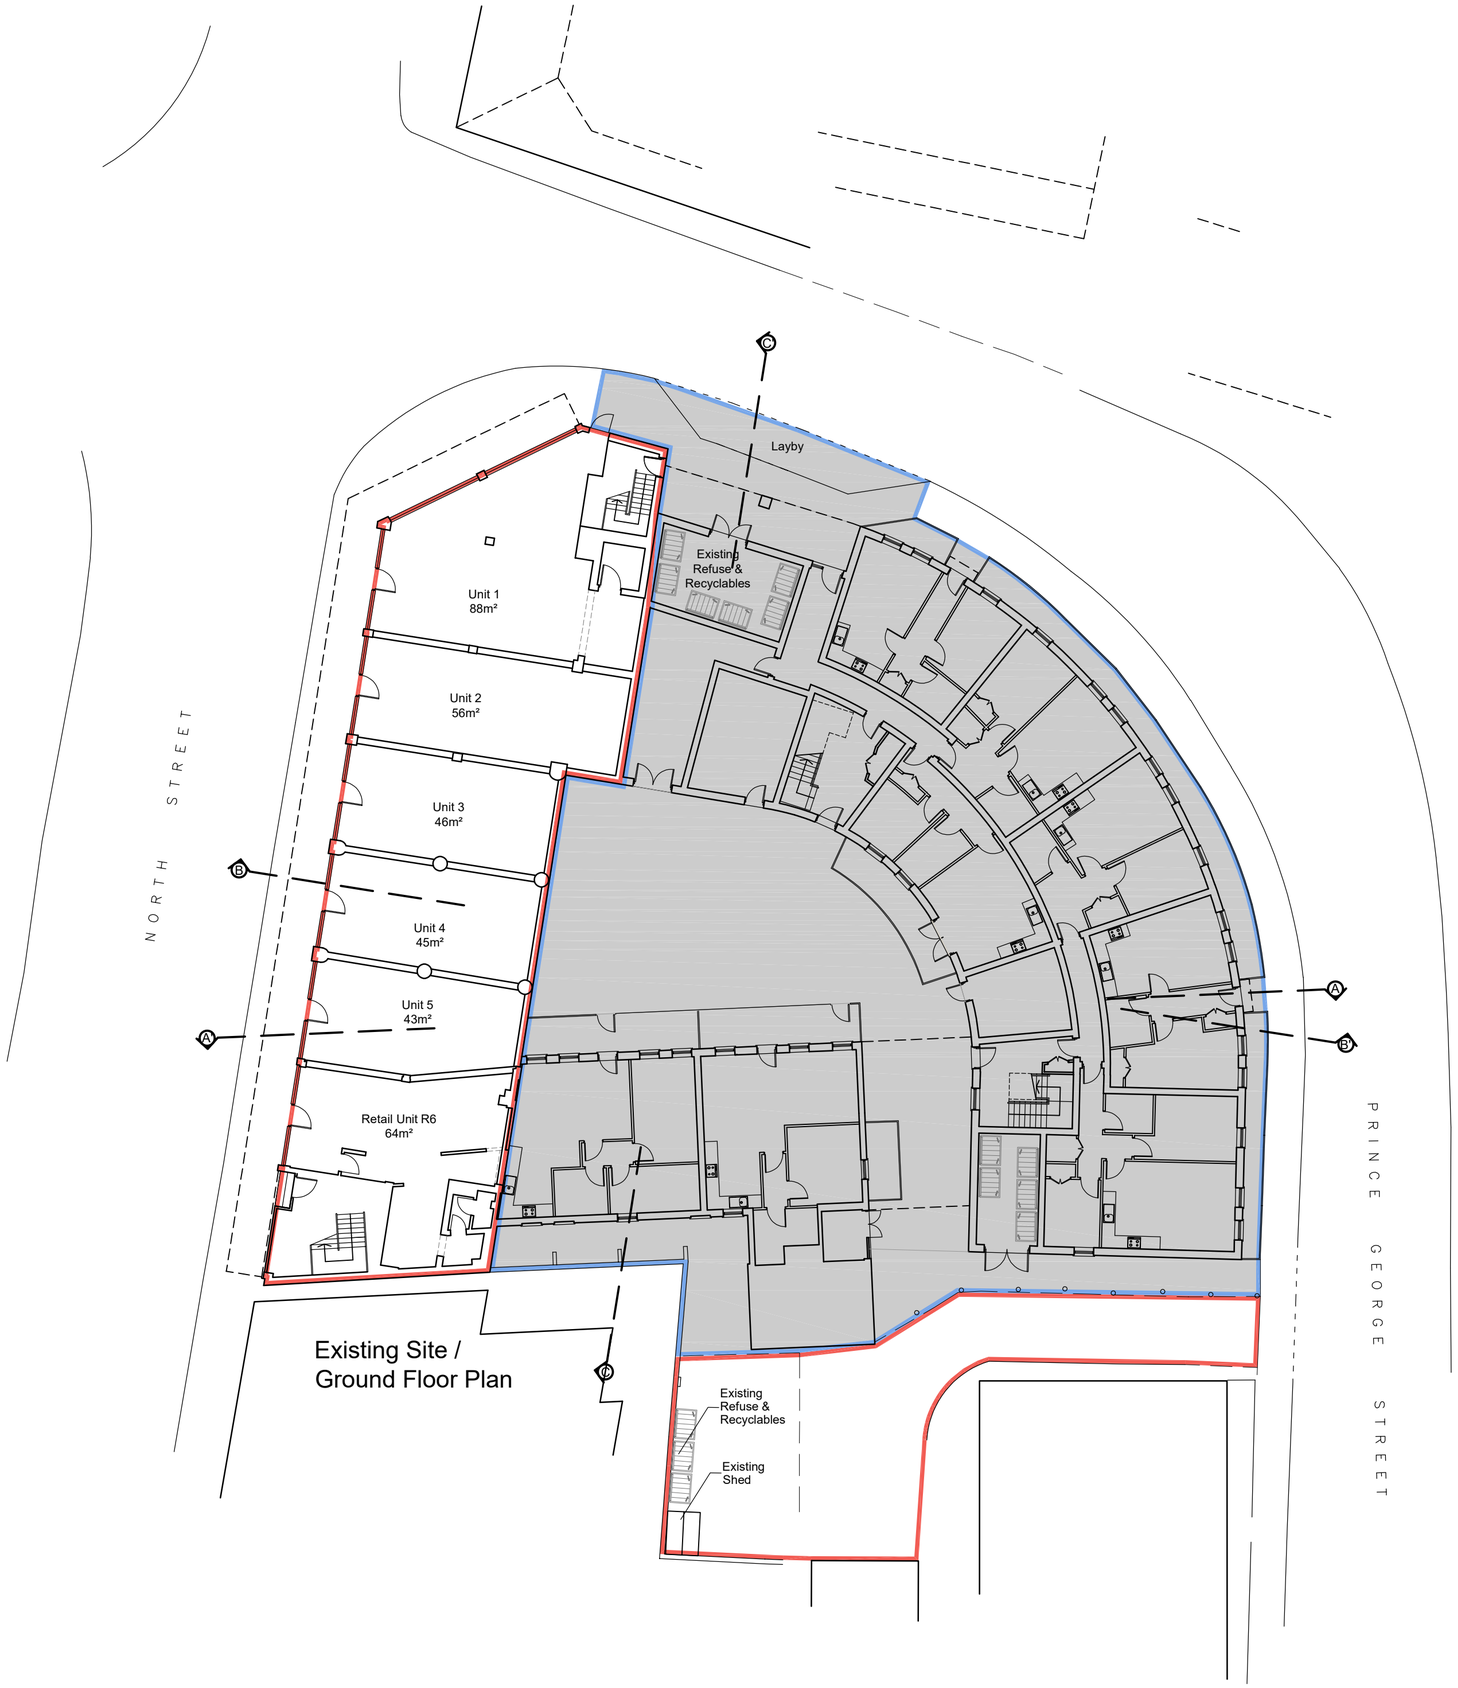

Existing Site / Ground Floor Plan

Key

- Application site for proposed scheme
- Currently being built under Permission APP/20/00251

NOTES

GENERAL NOTES:

1. THIS DRAWING IS TO BE READ IN CONJUNCTION WITH THE OTHER RELEVANT CONSULTANTS DRAWINGS.
2. ALL FINISHES ARE TO CONFORM TO THE CURRENT BUILDING REGULATIONS.
3. REFER TO A SEPARATE DOCUMENT FOR THE DESIGNERS RISK ASSESMENT.
4. ALL WORKS OR MATERIALS INDICATED ON THIS DRAWING ARE TO BE TO THE LATEST RELEVANT BRITISH STANDARDS AND CARRIED OUT IN ACCORDANCE WITH THE BRITISH STANDARDS CODES OF PRACTICE OR RECOGNIZED INSTITUTE OR TRADE ASSOCIATION RECOMMENDATIONS AND PUBLICATIONS.

1:200 scale

0 5m 10m

Revision	Date	Description	Dwn	Chkd
P4	March 2023	Minor amendments.	JB	
P3	March 2023	Minor amendments.	JB	

PLC ARCHITECTS
Lansdowne House
25-26 Hampshire Terrace
Portsmouth PO1 2QF
Hampshire England
Tel: (023) 92 755 333
E-Mail: admin@plcarchitects.com
Web: www.plcarchitects.com

Client :

Project :
North Street Arcade
Havant
PO9 1PX

Drawing Title :
Existing Site / Ground Floor Plan

Drawn By	Date	Checked By	Date	Approved By	Date
JB	Mar '23				

Drawing No.	Revision:	Scale:
23.3401.100	P4	1:200 @ A2

PLC ARCHITECTS © COPYRIGHT RESERVED 2023
NOT TO BE SCALED. DIMENSIONS TO BE CHECKED ON SITE
SCALING ONLY FOR LOCAL AUTHORITY PURPOSES