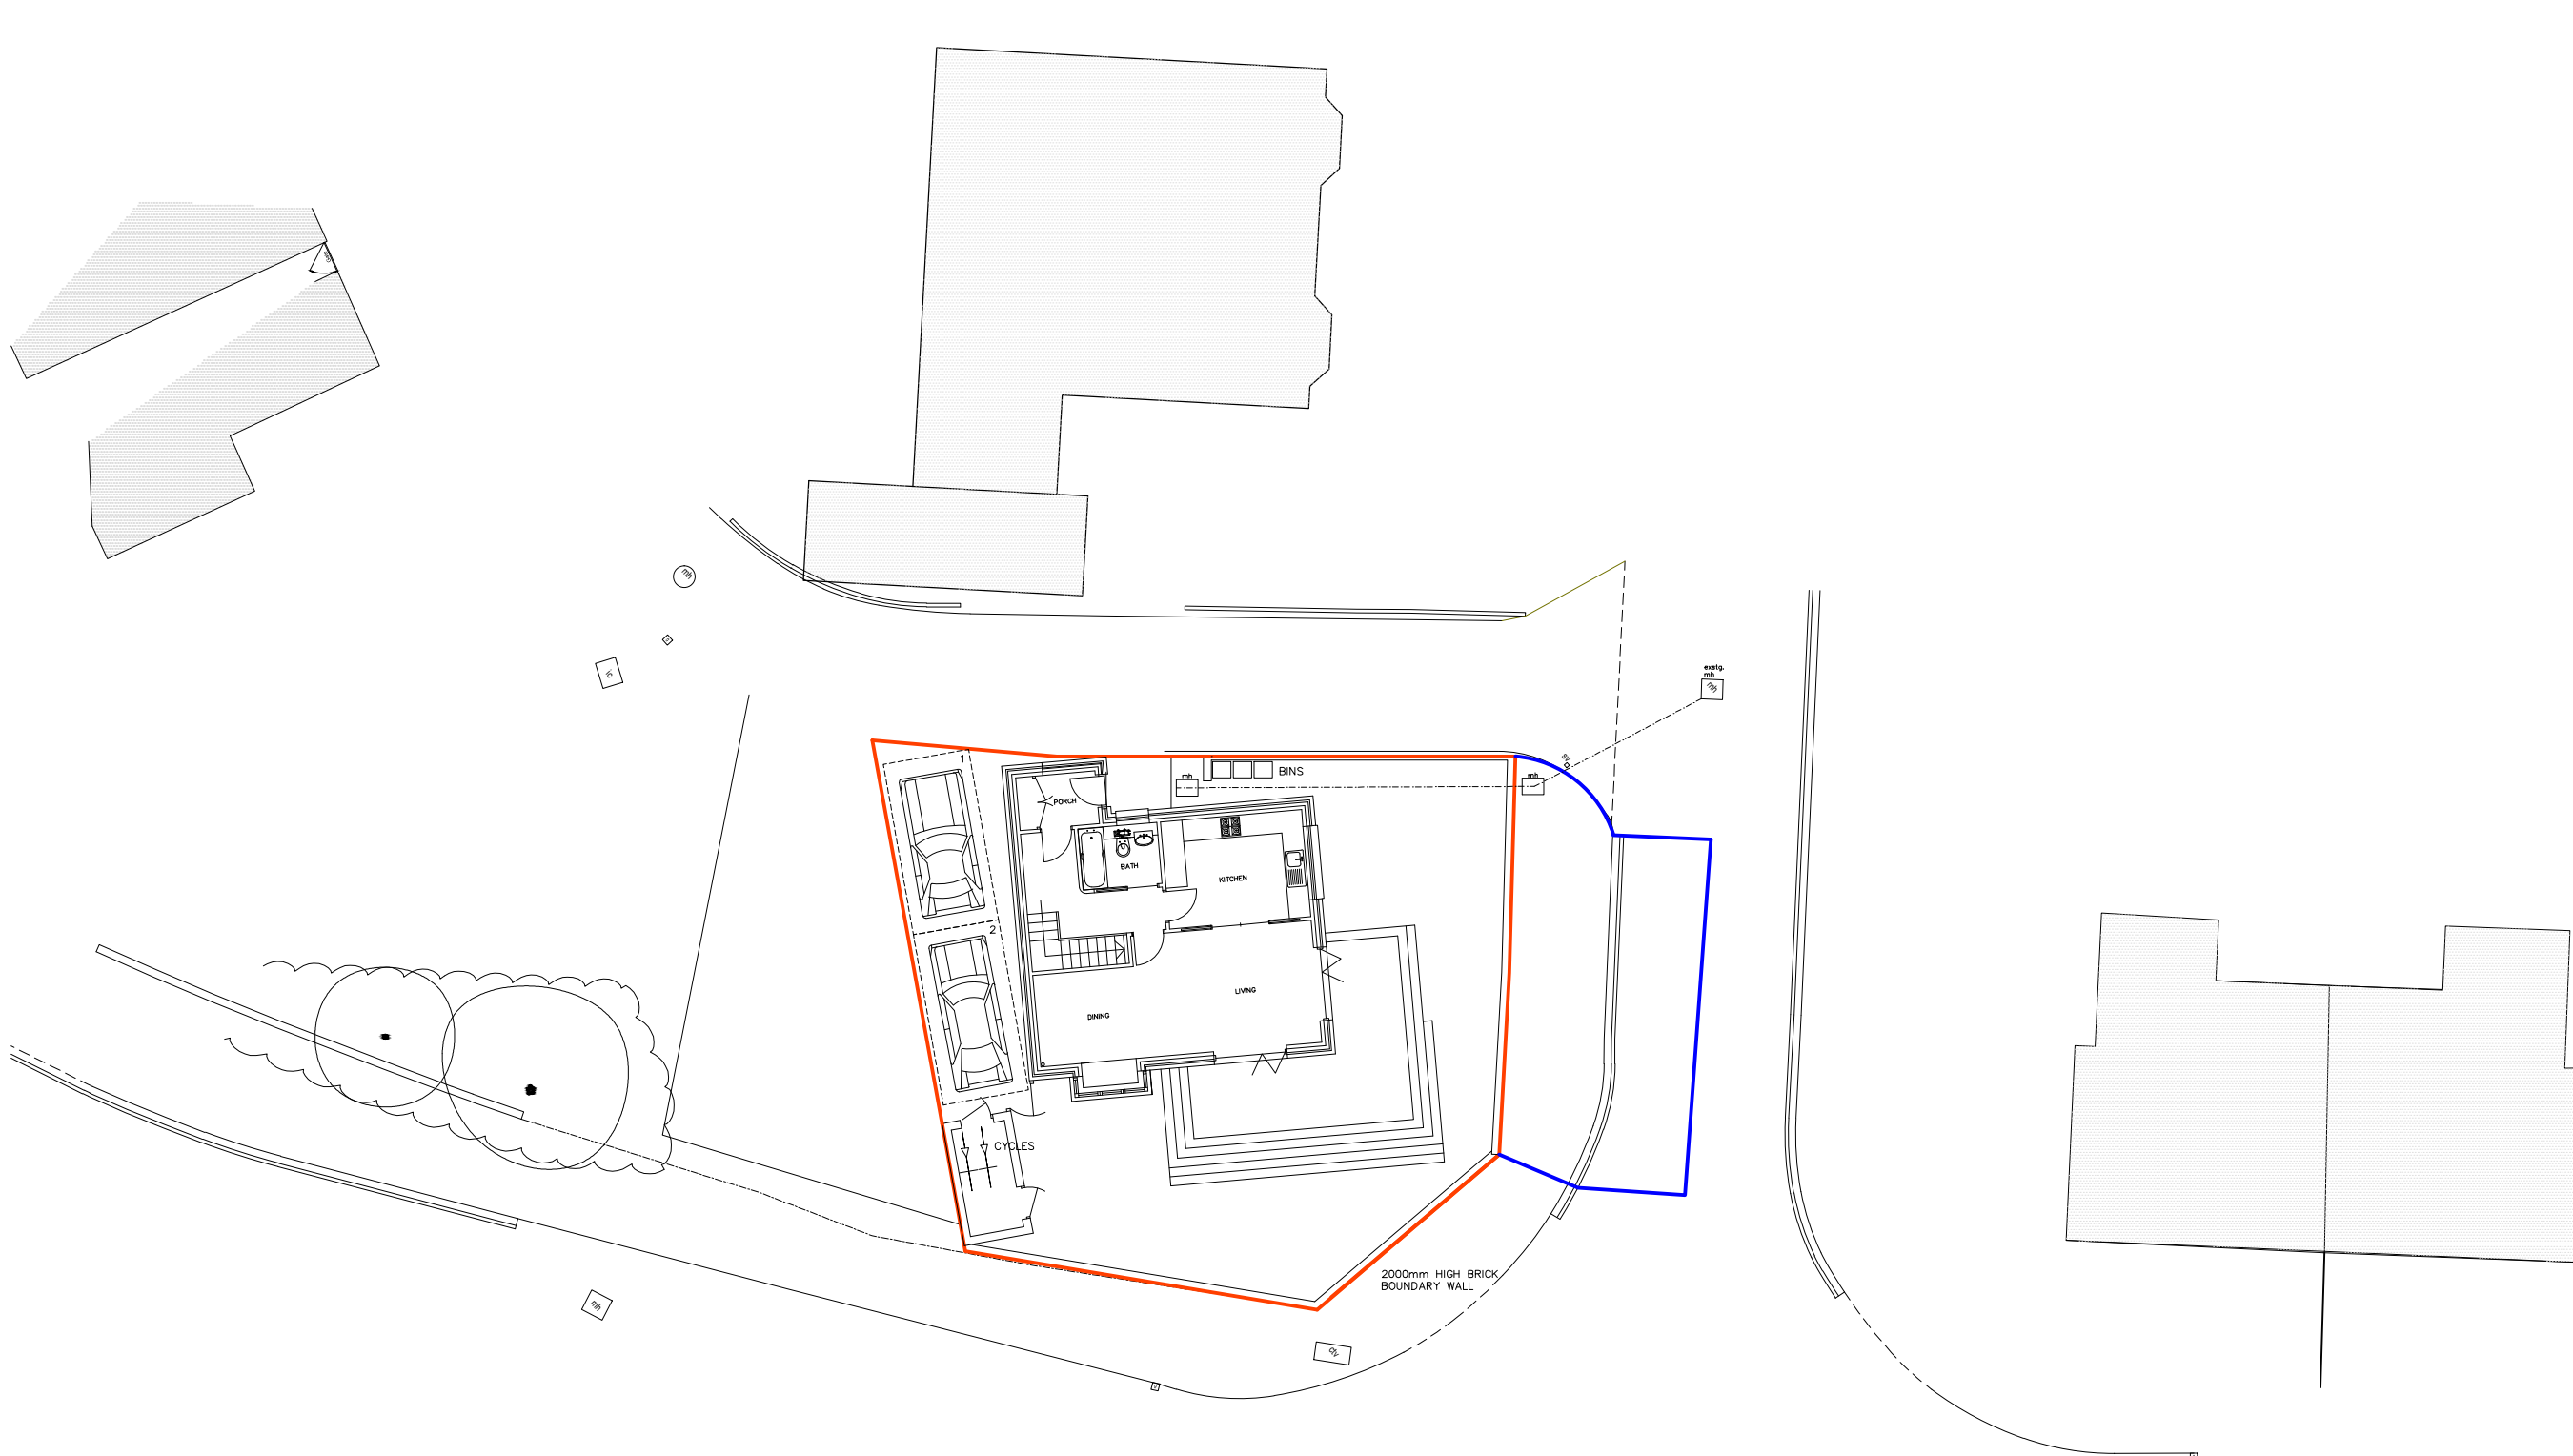


B 01 05 23 Proposed tree removed.
A 20 03 23 Additional parking bay.

Client
MRS S WALSH
10 BEDHAMPTON ROAD
HAVANT P09 3EY

Project
**PROPOSED
ONE-BEDROOM BUNGALOW**
1A INGLEDENE CLOSE P09 1DG

Title
**PROPOSED
BLOCK PLAN**

PROJECT	DRAWING	amd
2359	P.100.02	B
scale	date	drawn
1:200 @ A3	06 22	TJS

**TIM SAGE
CHARTERED
ARCHITECT
LIMITED**

12 Sussex Place
Southsea P05 3EZ
t: 023 9282 7386
m: 07773 187 010
e: timsage@tiscali.co.uk

