
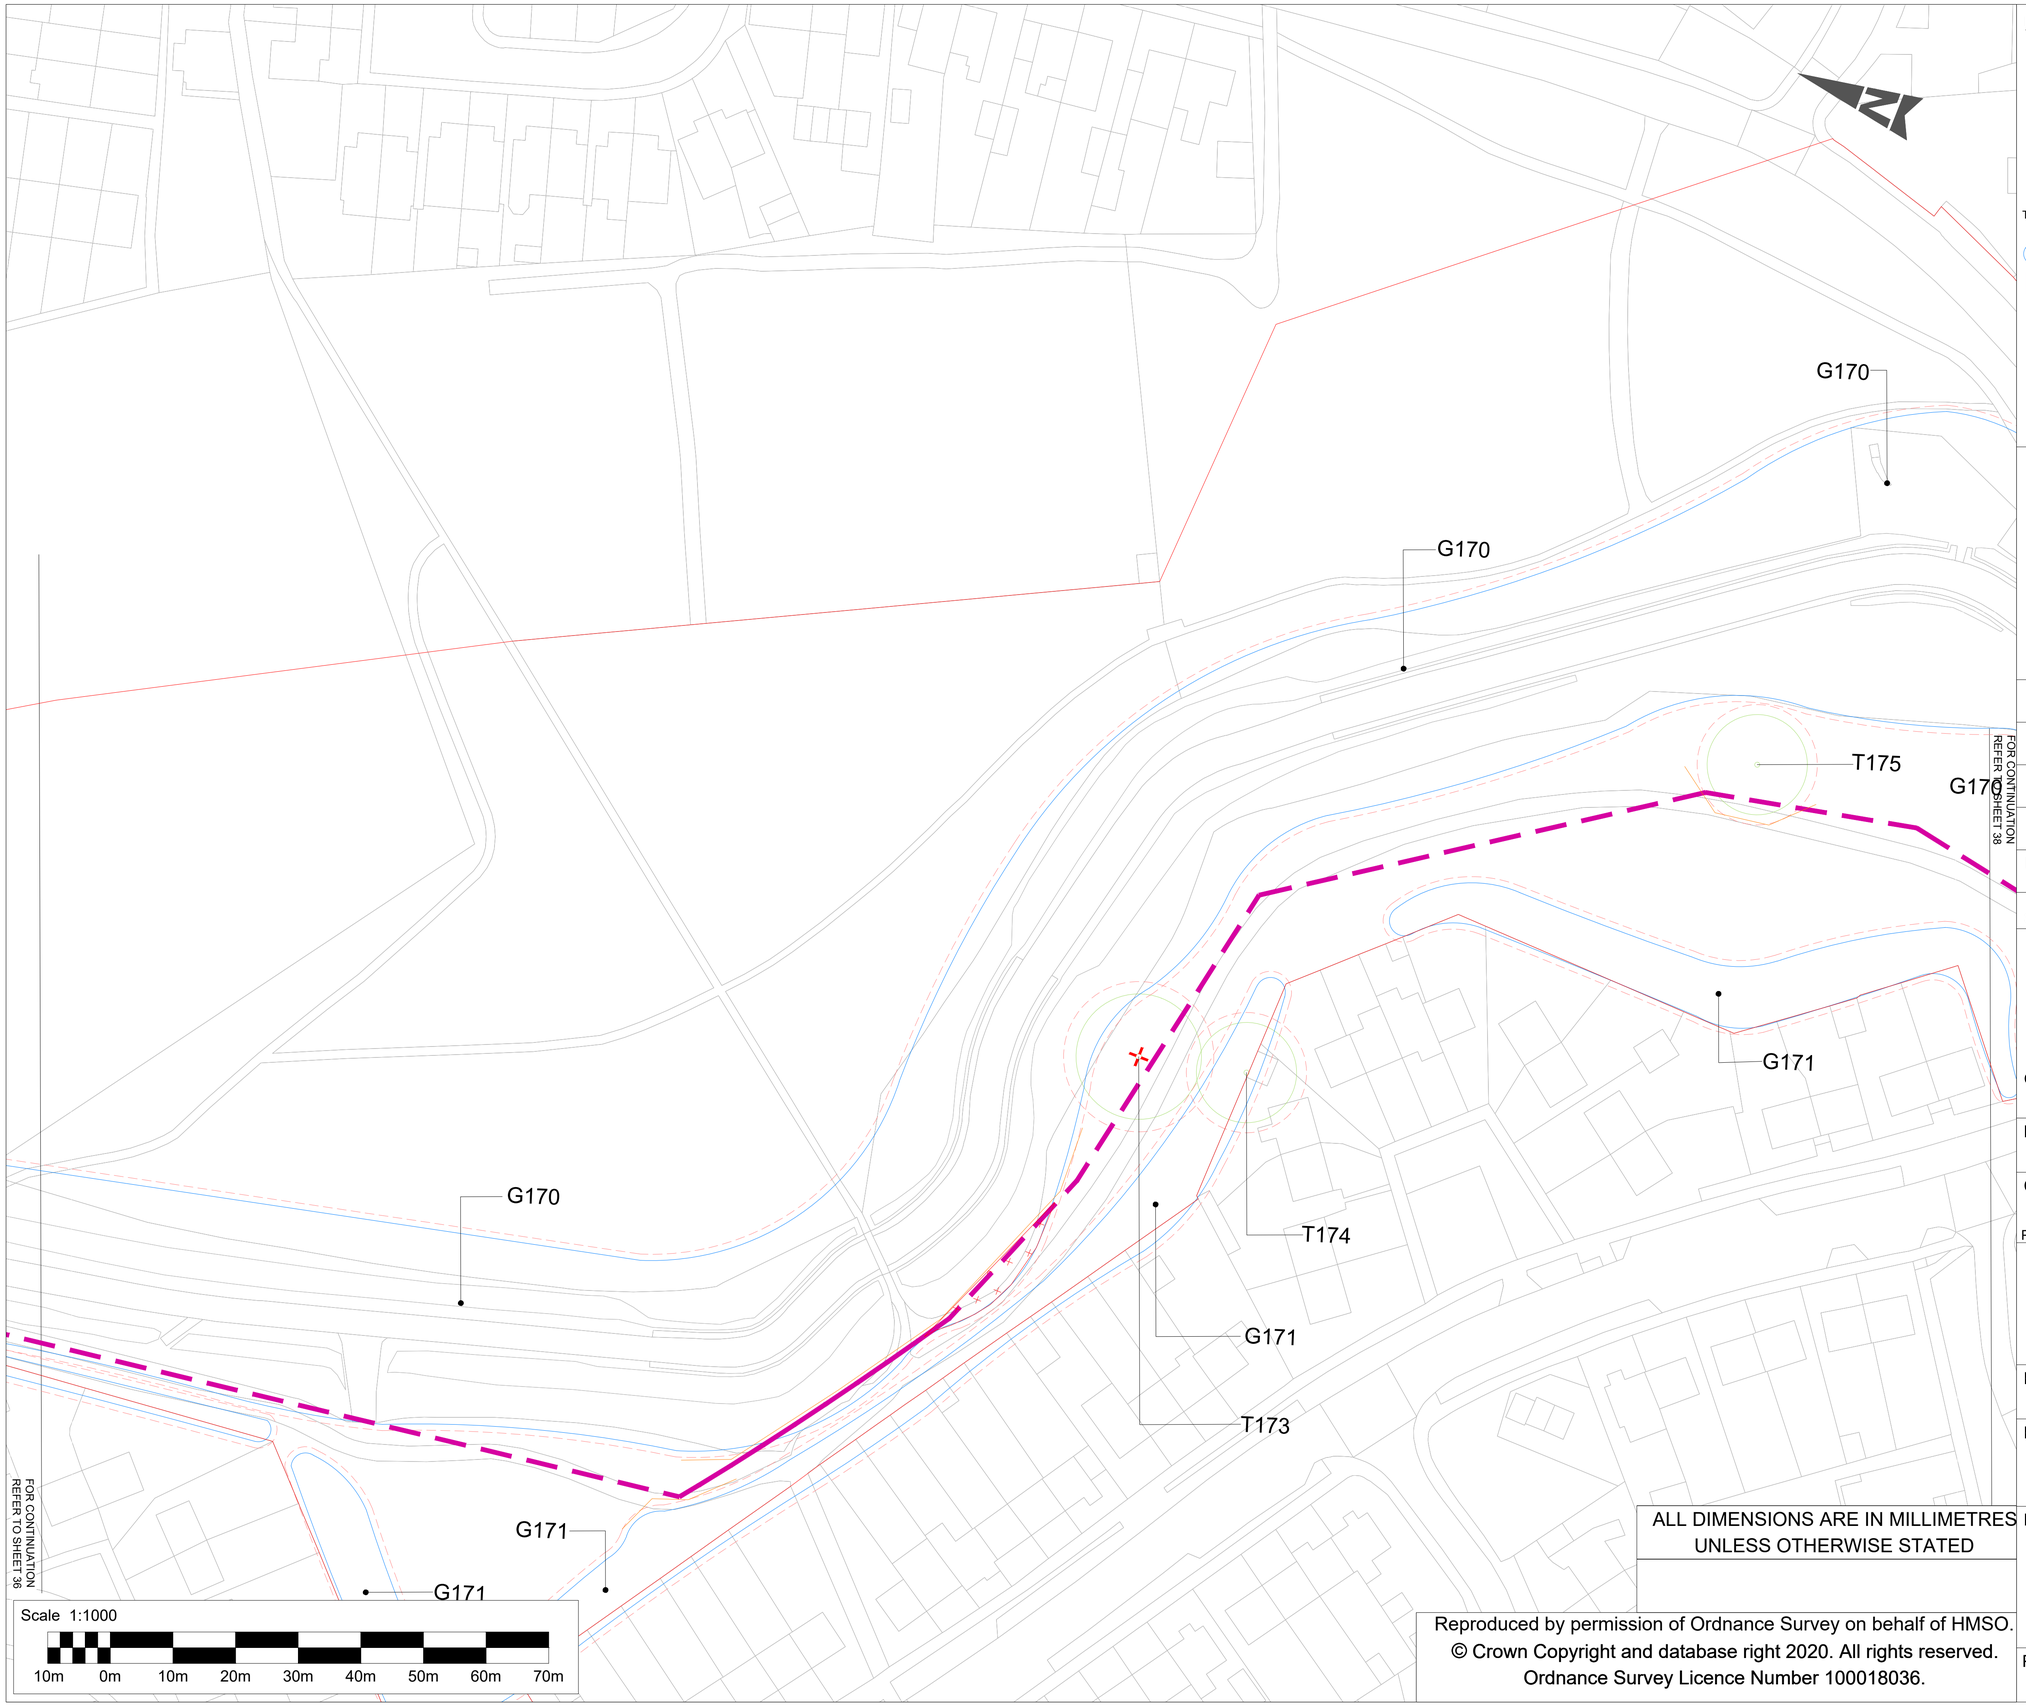


KEY (not to scale)

- CATEGORY A TREE
- CATEGORY B TREE
- CATEGORY U TREE
- CATEGORY C TREE
- ROOT PROTECTION AREA (RPA)
- T/G/H001 TREE/GROUP/HEDGE REFERENCE NUMBER
- TREE GROUP OR HEDGE - COLOUR ACCORDING TO BS CATEGORY
- PROPOSED WORKS
- TREE TO BE REMOVED AS PART OF WORKS
- TREE AT RISK OF REMOVAL AS PART OF WORKS
- TREE GROUP TO BE REMOVED AS PART OF WORKS
- PROTECTIVE FENCING (INDICATIVE LOCATION ONLY)
- VETERAN TREES

SCALE : N.T.S

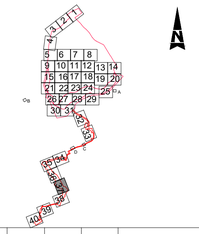

P01.1 B1	SS	TD	LJB	LJB	First Issue	04/09/20
Rev. Status	Drn By	Ckd By	Rev By	Auth By	Description	Date

ATKINS
Member of the SNC-Lavalin Group

Aztec West
500 Park Avenue
Almondsbury
Bristol
BS32 4RZ

Tel: +44 (0)1454 662000
Fax: +44 (0)1454 663333
www.atkinsglobal.com

Copyright C Atkins Limited (2020)

Drawing Suitability: Initial non-contractual code

Status: B1

Contractors Drawing Number:

HTR	- ATK -	RZ -	RE -	DR -	L	-1137
Project	Originator	Volume	Location	Type	Role	Number

Telephone: Havant (023) 9249 9888
Fax: Havant (023) 9245 3632
Website: www.portsmouthwater.co.uk
Registered Office: PO Box 8 West Street
Havant Hampshire PO9 1LG
REGISTERED IN ENGLAND No. 2536455

Portsmouth Water

Project Ref. No:	Sheet:	Scale:	Sheet Size:
HTR	37 of 40	1:1000	A3

Project Title: HAVANT THICKET RESERVOIR

ALL DIMENSIONS ARE IN MILLIMETRES UNLESS OTHERWISE STATED

Drawing Title: TREE PROTECTION PLAN SHEET 37 OF 40

Reproduced by permission of Ordnance Survey on behalf of HMSO.
© Crown Copyright and database right 2020. All rights reserved.
Ordnance Survey Licence Number 100018036.

Portsmouth Water Drawing Number:

Rev: P01.1