

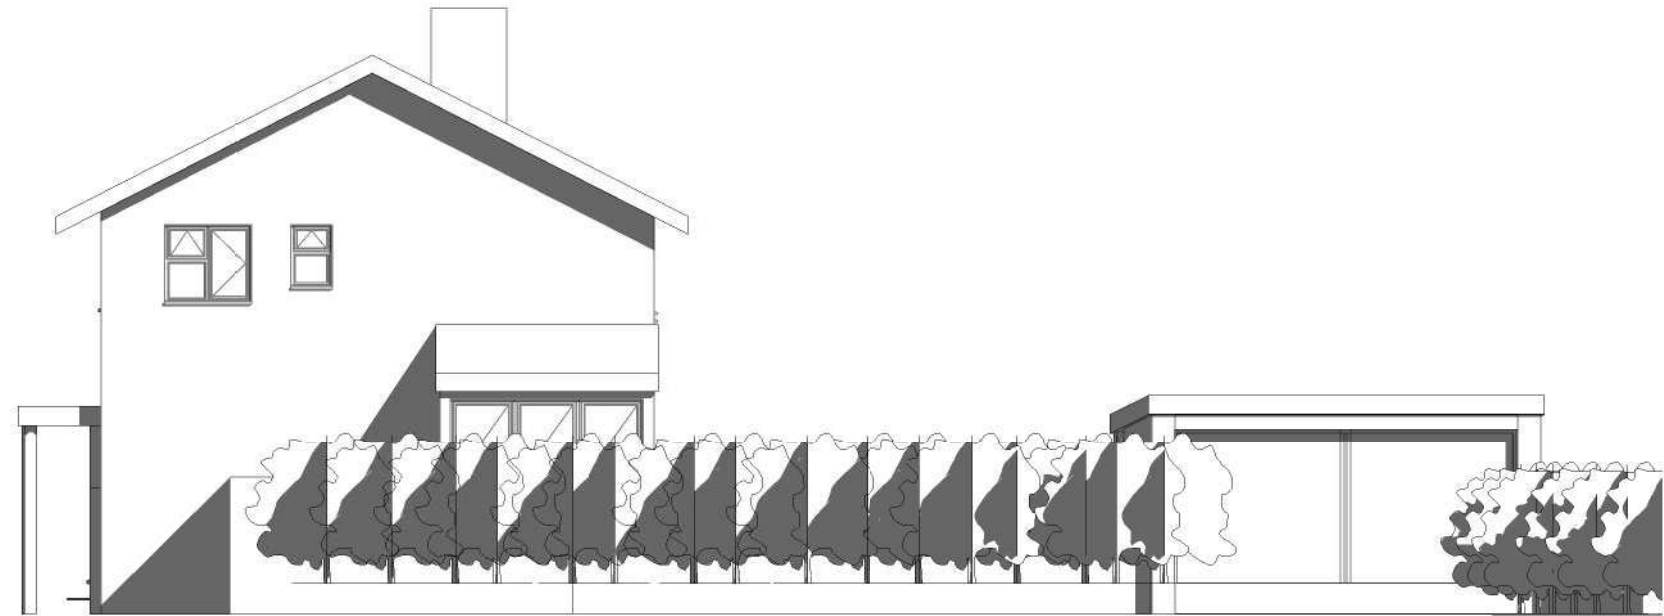
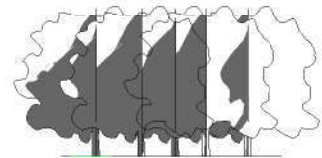


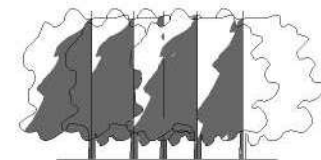

NE

North Existing Elevation

1 : 100

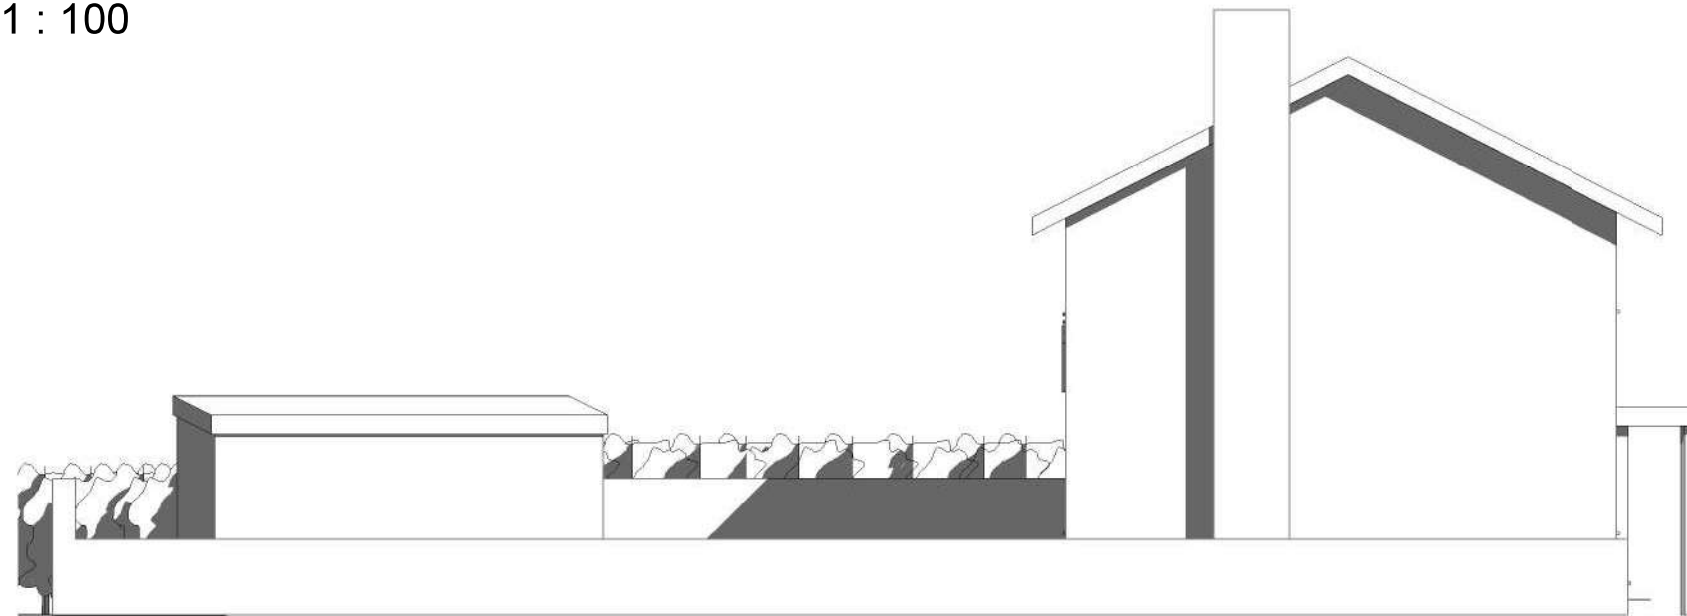

SE

South Existing Elevation

1 : 100

1:500										100
1:200										20
1:100										10
1:50										5