Key Plan

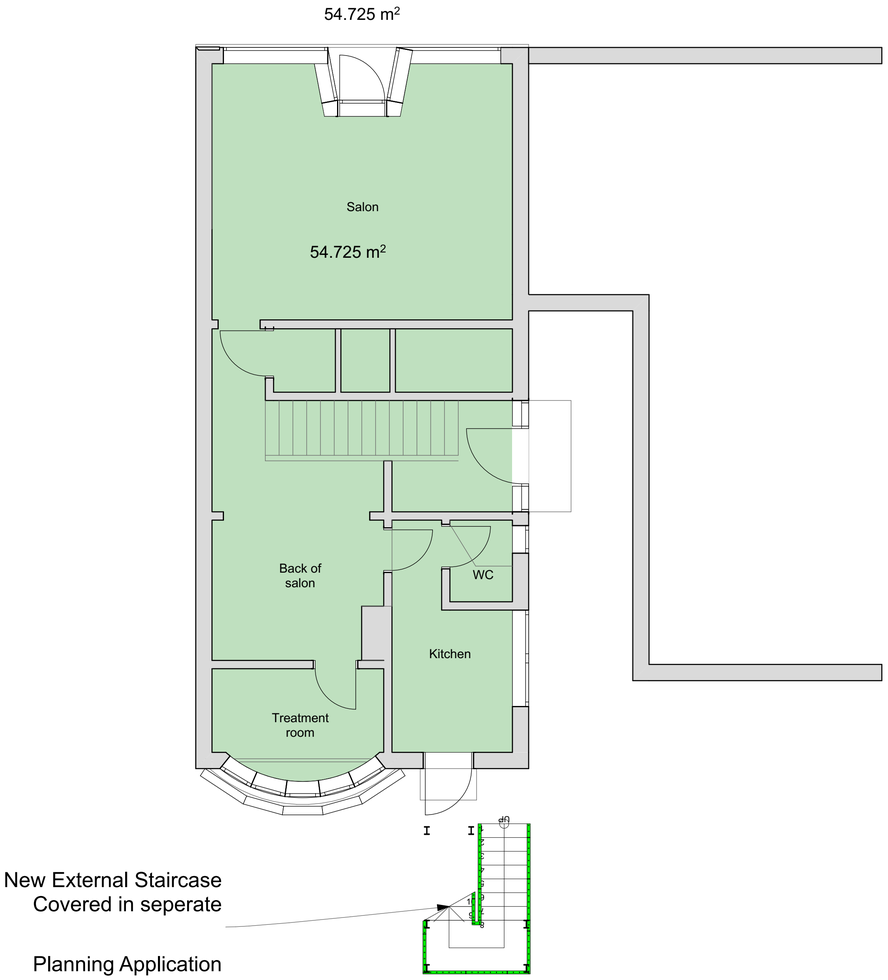

1
-
Ground Floor Proposed
1:50

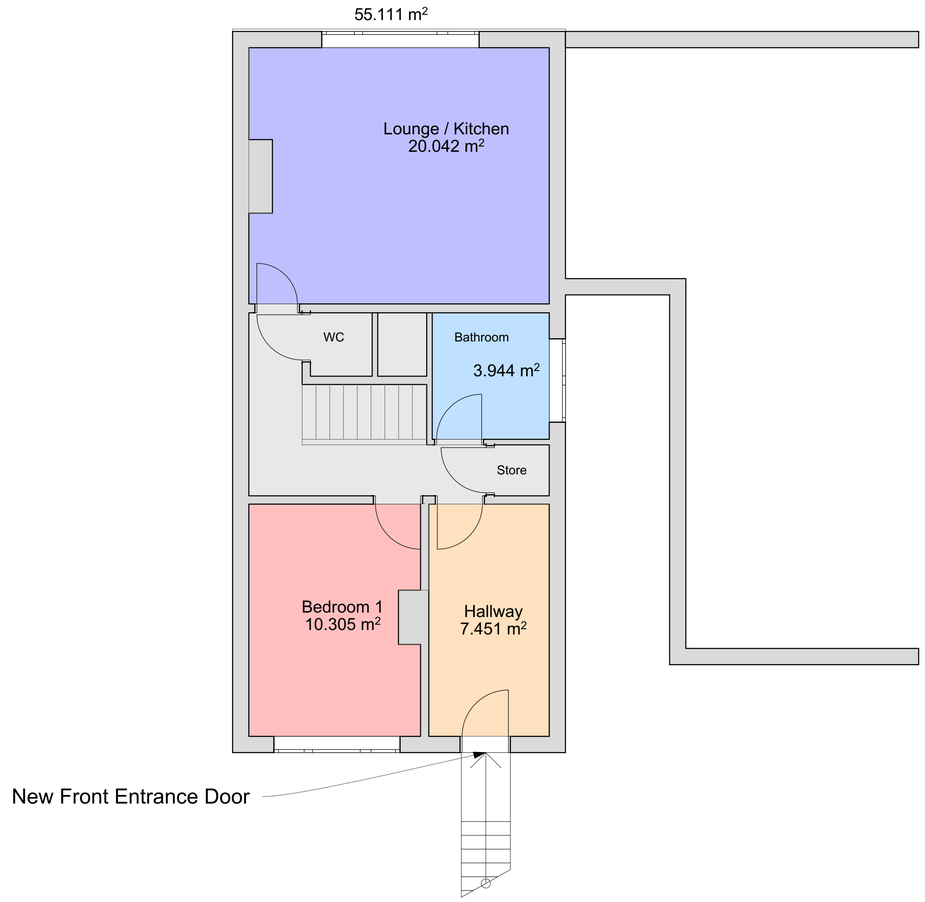

2
-
First Floor Proposed
1:50

N

0 100mm @A1

revisions & notes:

RevID	ChID	Change Name	Date
A	01	Initial Publication	17/01/2023
B	02	revised entrance	18/05/2023
C	03	Revised Staircase	02/06/2023

Drawing:

Drawing name: Proposed Floor Plans

Date: 02 June 2023

Scale: 1:50

Drawn: SAB

Project:

Site address: **14 Mengham Road, Hayling Island, PO11 9BL**

Client: Caroline Lapthorn

Project description: Flat Conversion

pwparchitects
61 South Street, Havant, Hampshire PO9 1BZ
t: 023 9248 2494 f: 023 9248 1152
e: design@pwp-architects.com w: www.pwp-architects.com

Project No. **5923** drawing No. 1000 rev C

Note: All dimensions to be checked on site by the contractor before fabrication and erection. Figured dimensions to be taken in preference to scaled dimensions. This drawing is the copyright of the architects and must not be reproduced or used without their express consent, except for the purposes of a planning application. Electronic issue of this drawing to be confirmed by paper hard copy only.