



PHYSICAL SCALE IN METERS @ 1:100


NOTES:
This drawing has been produced solely for PLANNING/DESIGN.
Do not Scale from this Drawing except for planning purposes.
Any drainage runs shown are presumed and to be checked on site before commencement of works.
This drawing is the copyright of MF Designs Ltd.

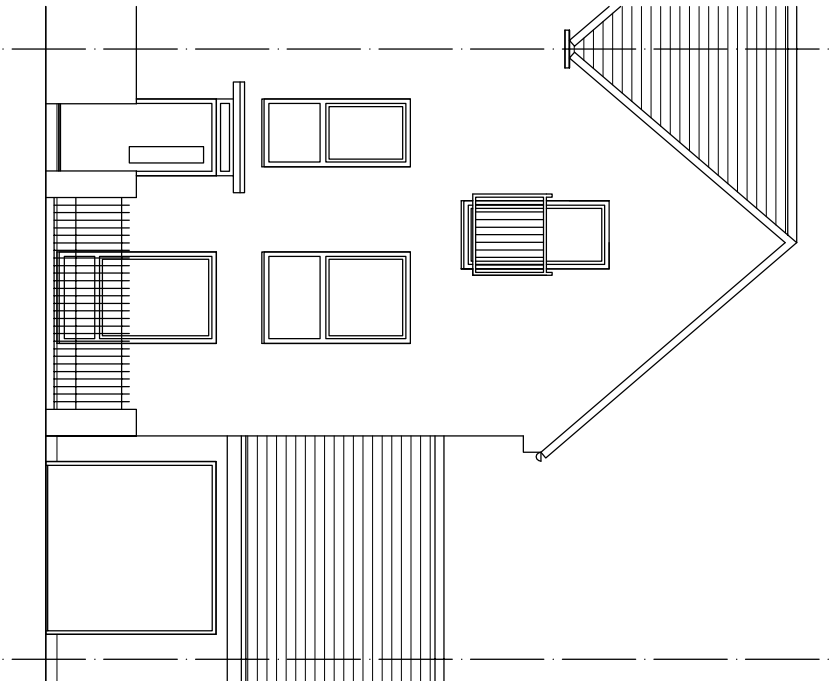

Existing Northeast (front)

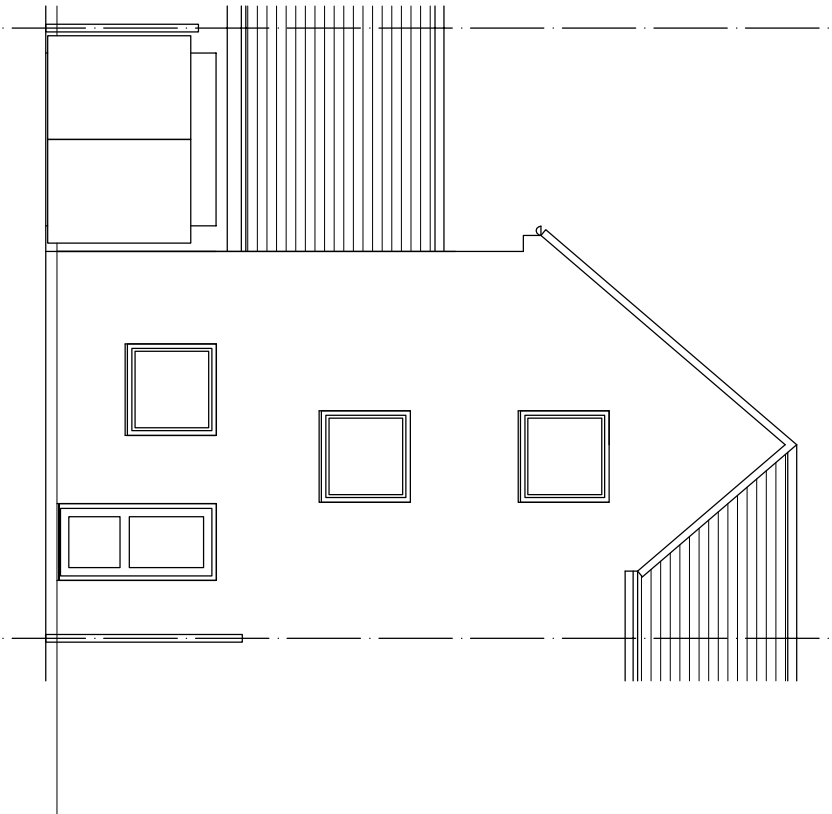

Existing Southwest (rear)

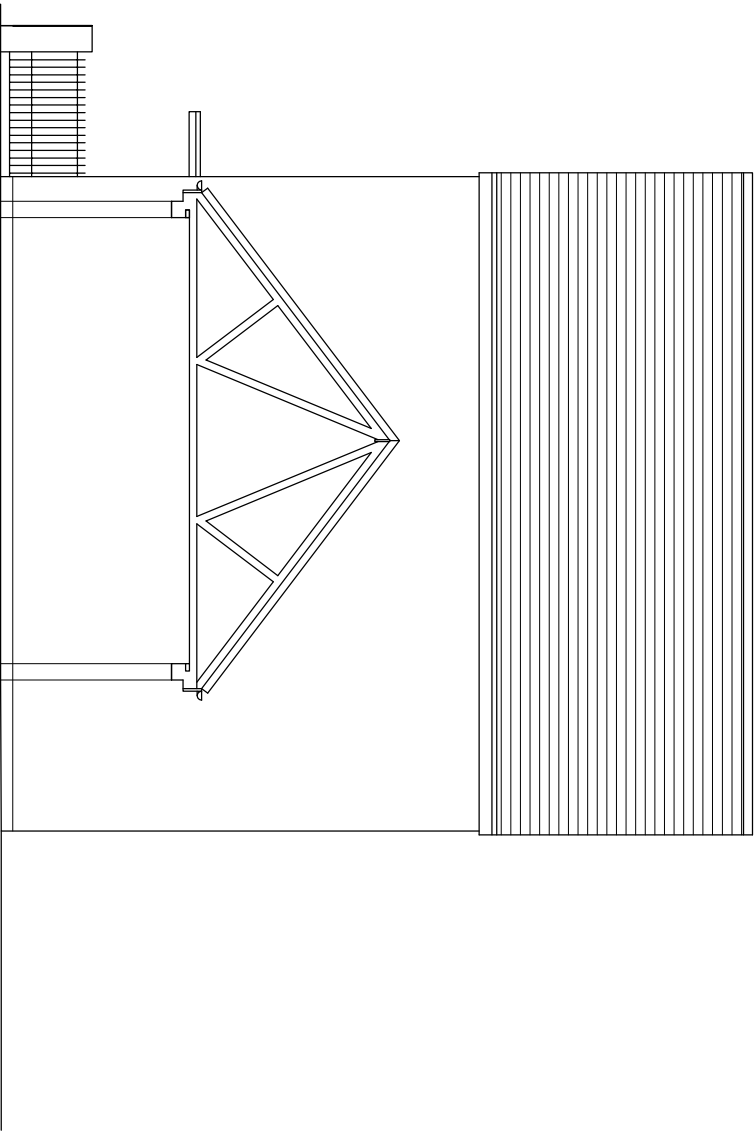

Existing Northwest (side)

EXISTING SURVEY - 9 Jersey Crescent, Waterlooville. PO7 7GH

mf designs ltd

Chartered Architects



36 Grove Road • Havant • Hampshire • PO9 1AR
Director: Martin Farrer RIBA • Co Registration No.4507379

t/f 02392 470967
e admh@mfdesigns.org.uk

Date: April 2023
Scale: 1:100

Job No: 3314
Drg No: EX_02