




4
- Existing East Elevation
1:100



2
- Existing North Elevation (Dwelling)
1:100




3
- Existing West Elevation
1:100

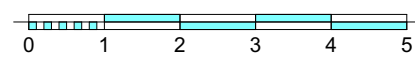

7
- Existing South Elevation (Both)
1:100



5
- Existing South Elevation (Pool)
1:100

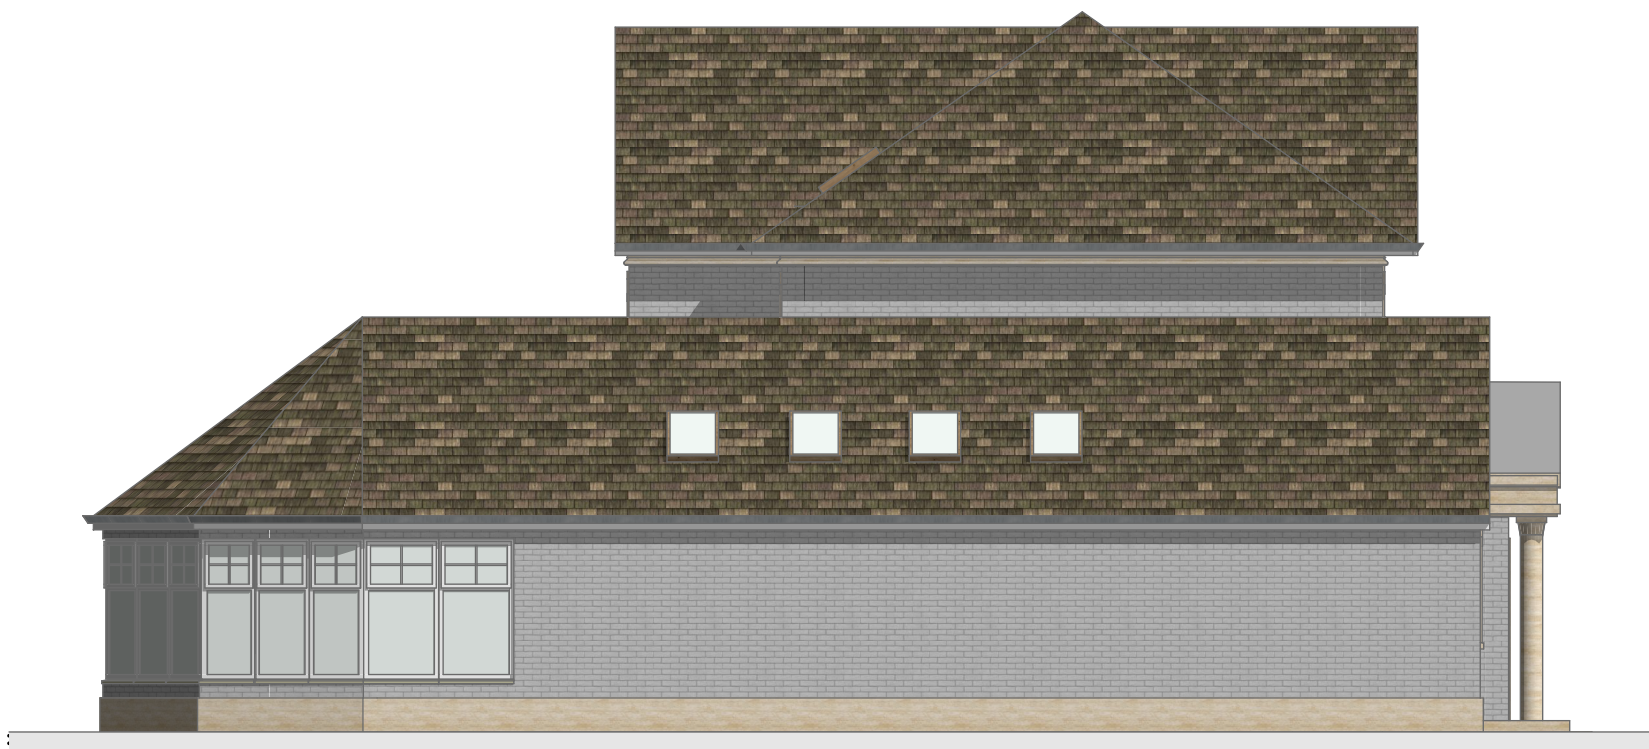

1
- Existing North Elevation (Both)
1:100

EX N EL




Ex E EL

EX N EL

Ex N EL Dw

EX S EL

Ex E EL

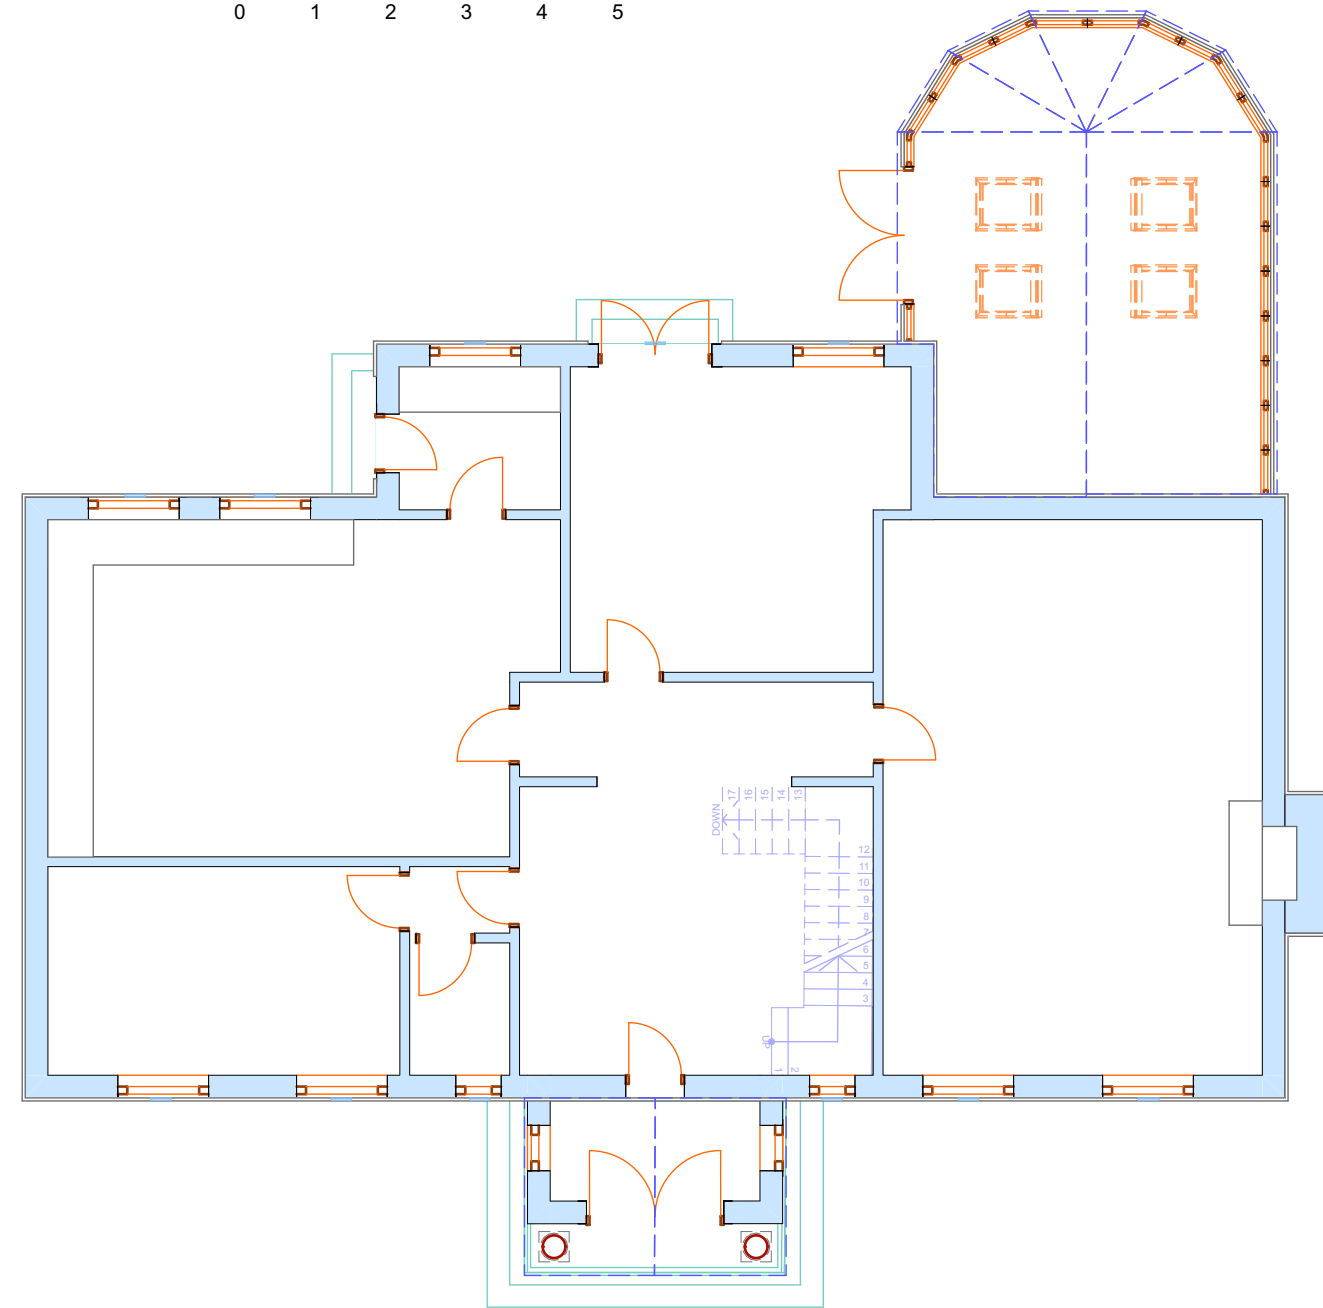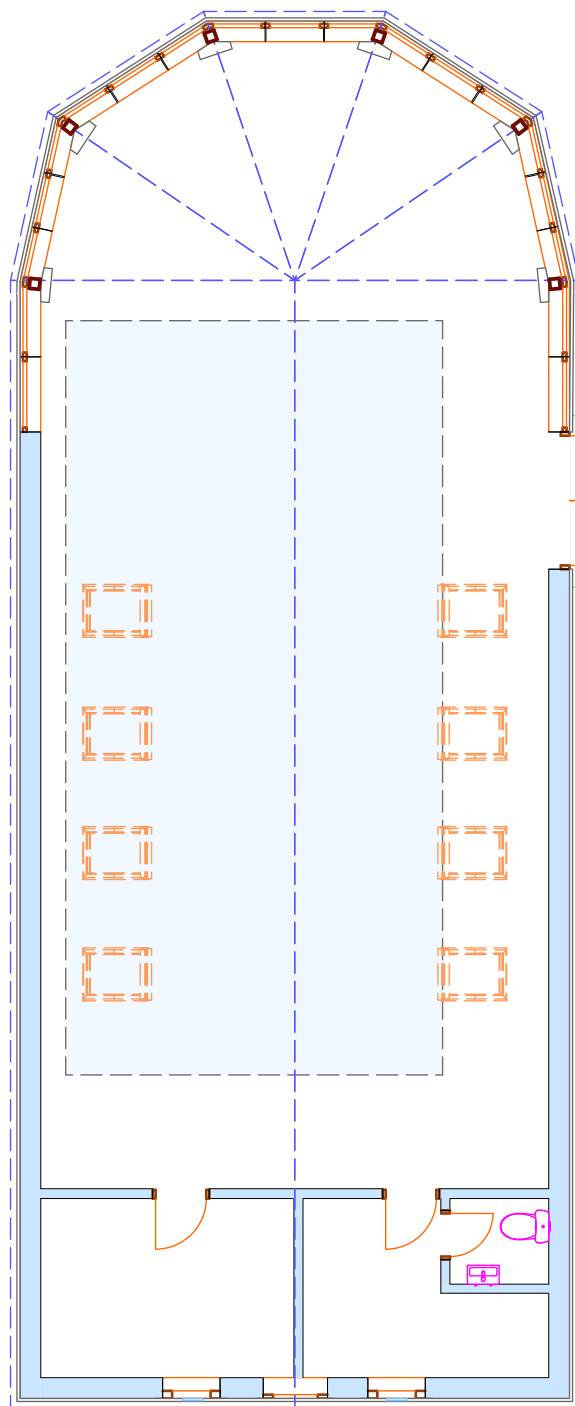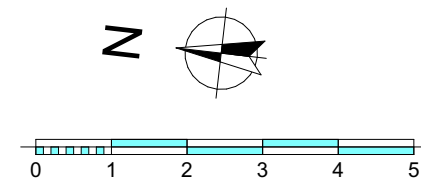

Ex W EL

EX N EL

EX N EL

Ex N EL Dw

Ex W EL

EX S EL

6
-

Existing Ground Floor
1:100

Curlews
2 St Peters Avenue
Hayling Island
PO11 0SA
EXISTING
Drg: C 03
May 2023
Mick Morris
AADipl RIBA Architect

To scale on an A1 Landscape Drawing