

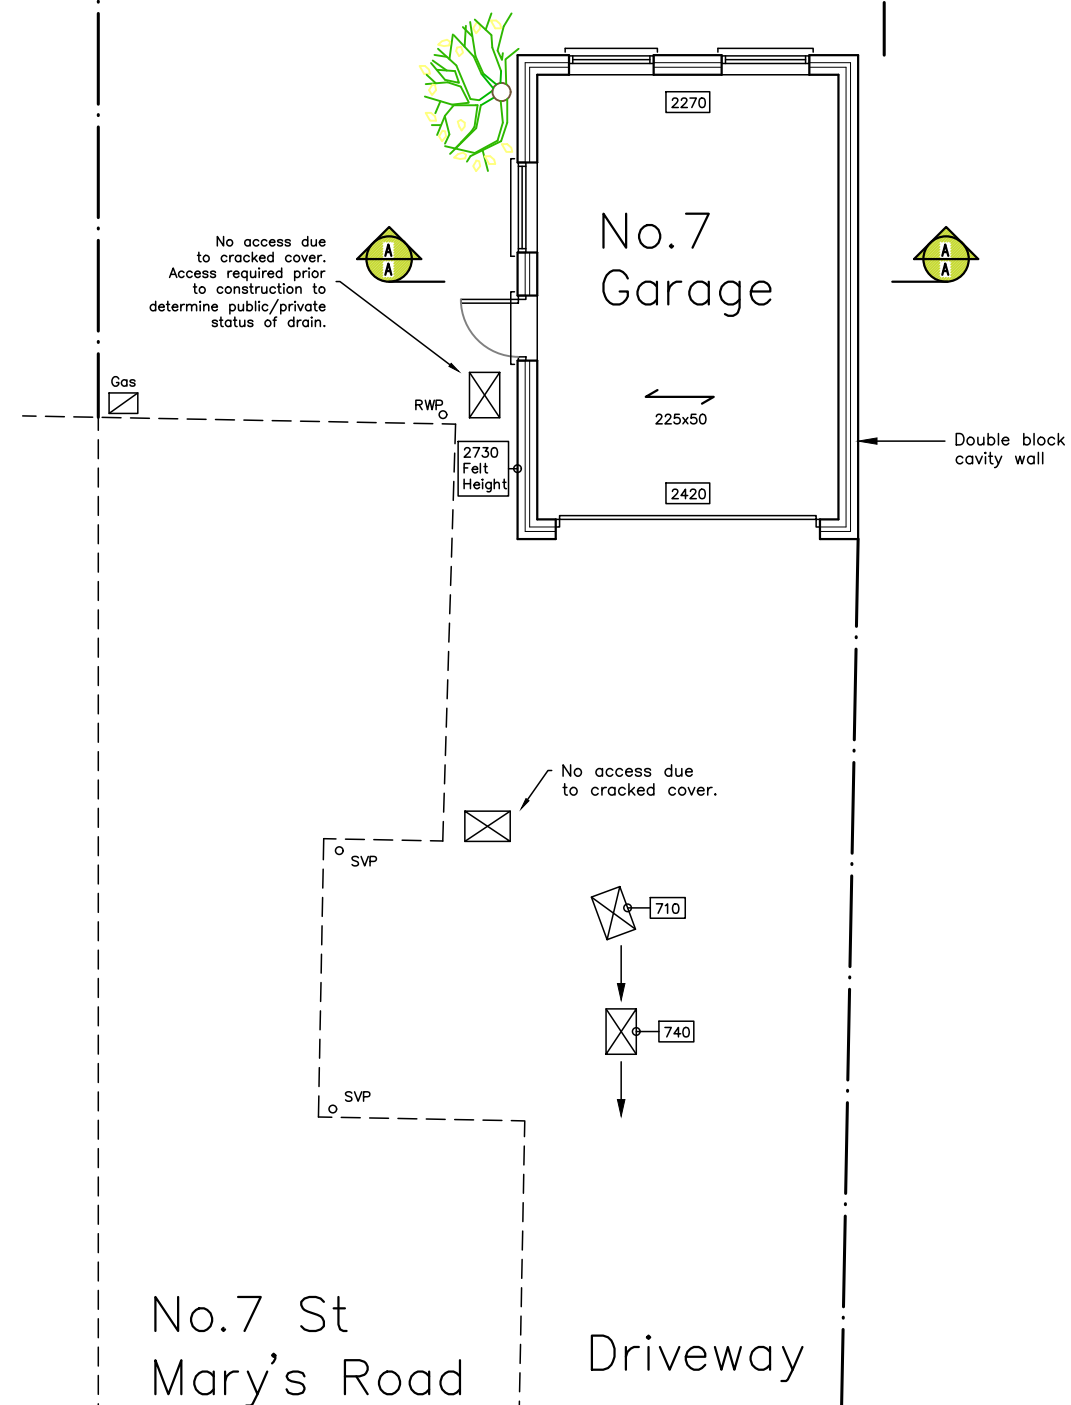



South

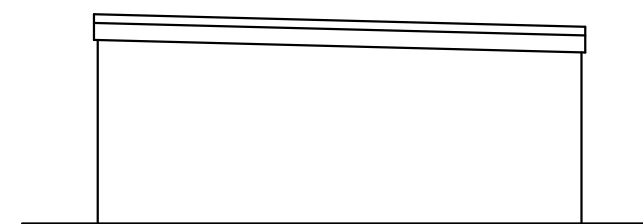


East

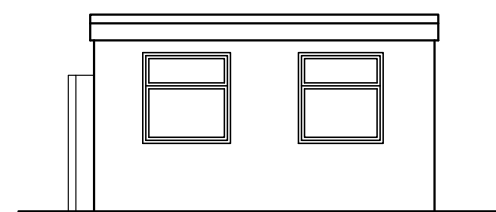

North

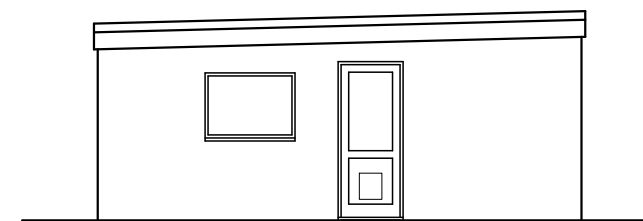

West

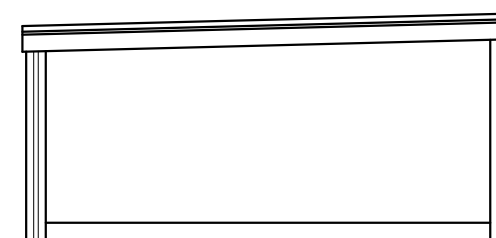

Section A-A

CAAD

Critchley Architecture And Design Ltd.
Contact: 02392 474 919 | info@caad.online
The Old Brewery, 15E South Street, Havant, PO9 1BU



Pre-Construction Drawings

Revisions

- Window Revisions/25.078.2022/LNR
- Plotting updates/25.01.2023/SAR
- Planning #2 updates/04.07.2023/SAR
-

7 St Marys Road,
Hayling Island,
Hampshire,
P011 9BY.

Scale A1=1:50, A3=1:100
Drawn SAR
Date 04/08/2022

22072-201^C

10m

20m

30m

40m