




Elevation 1

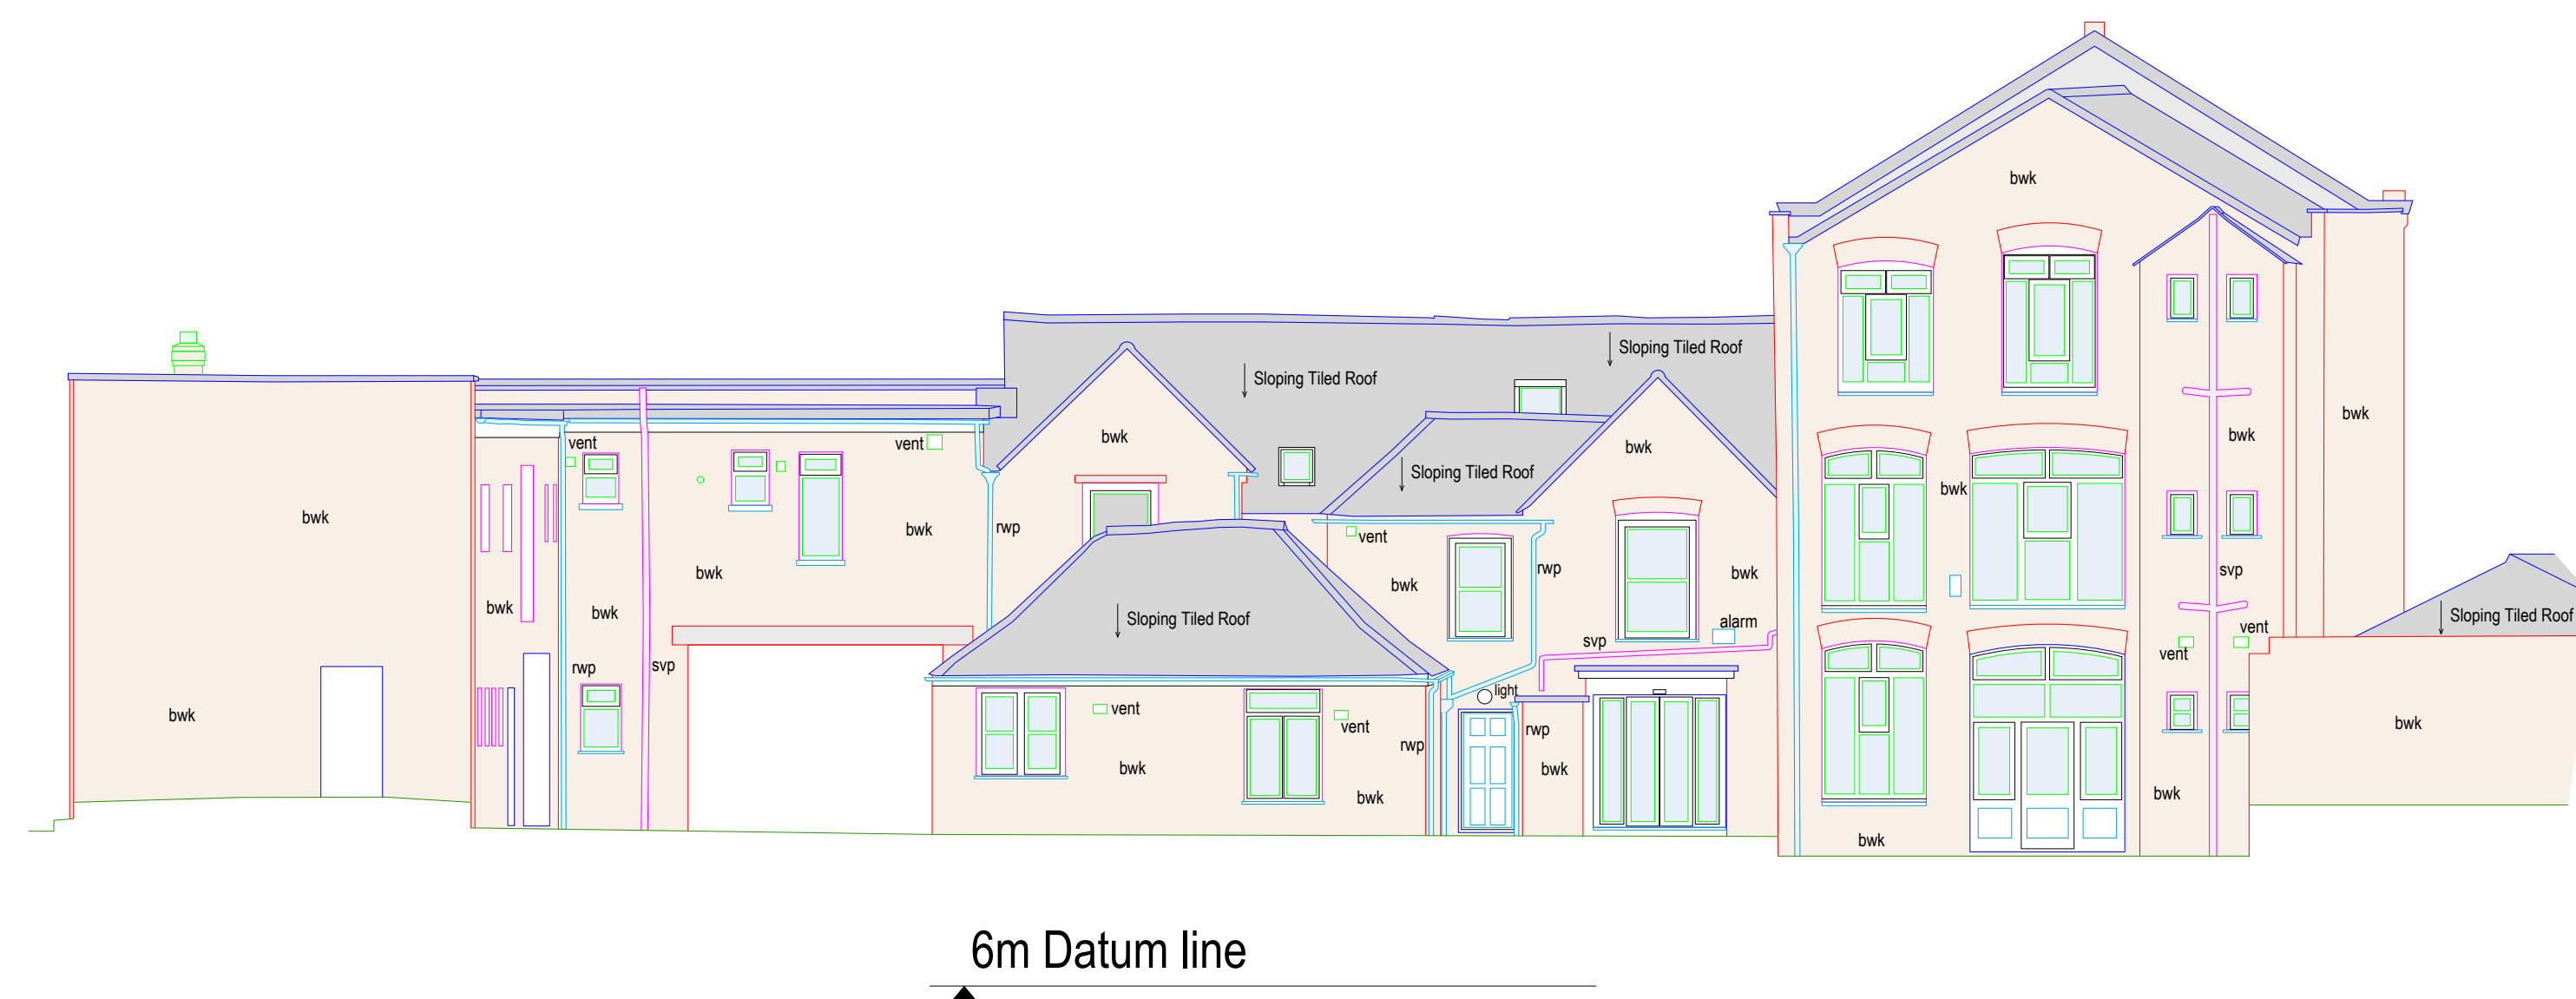

Elevation 2

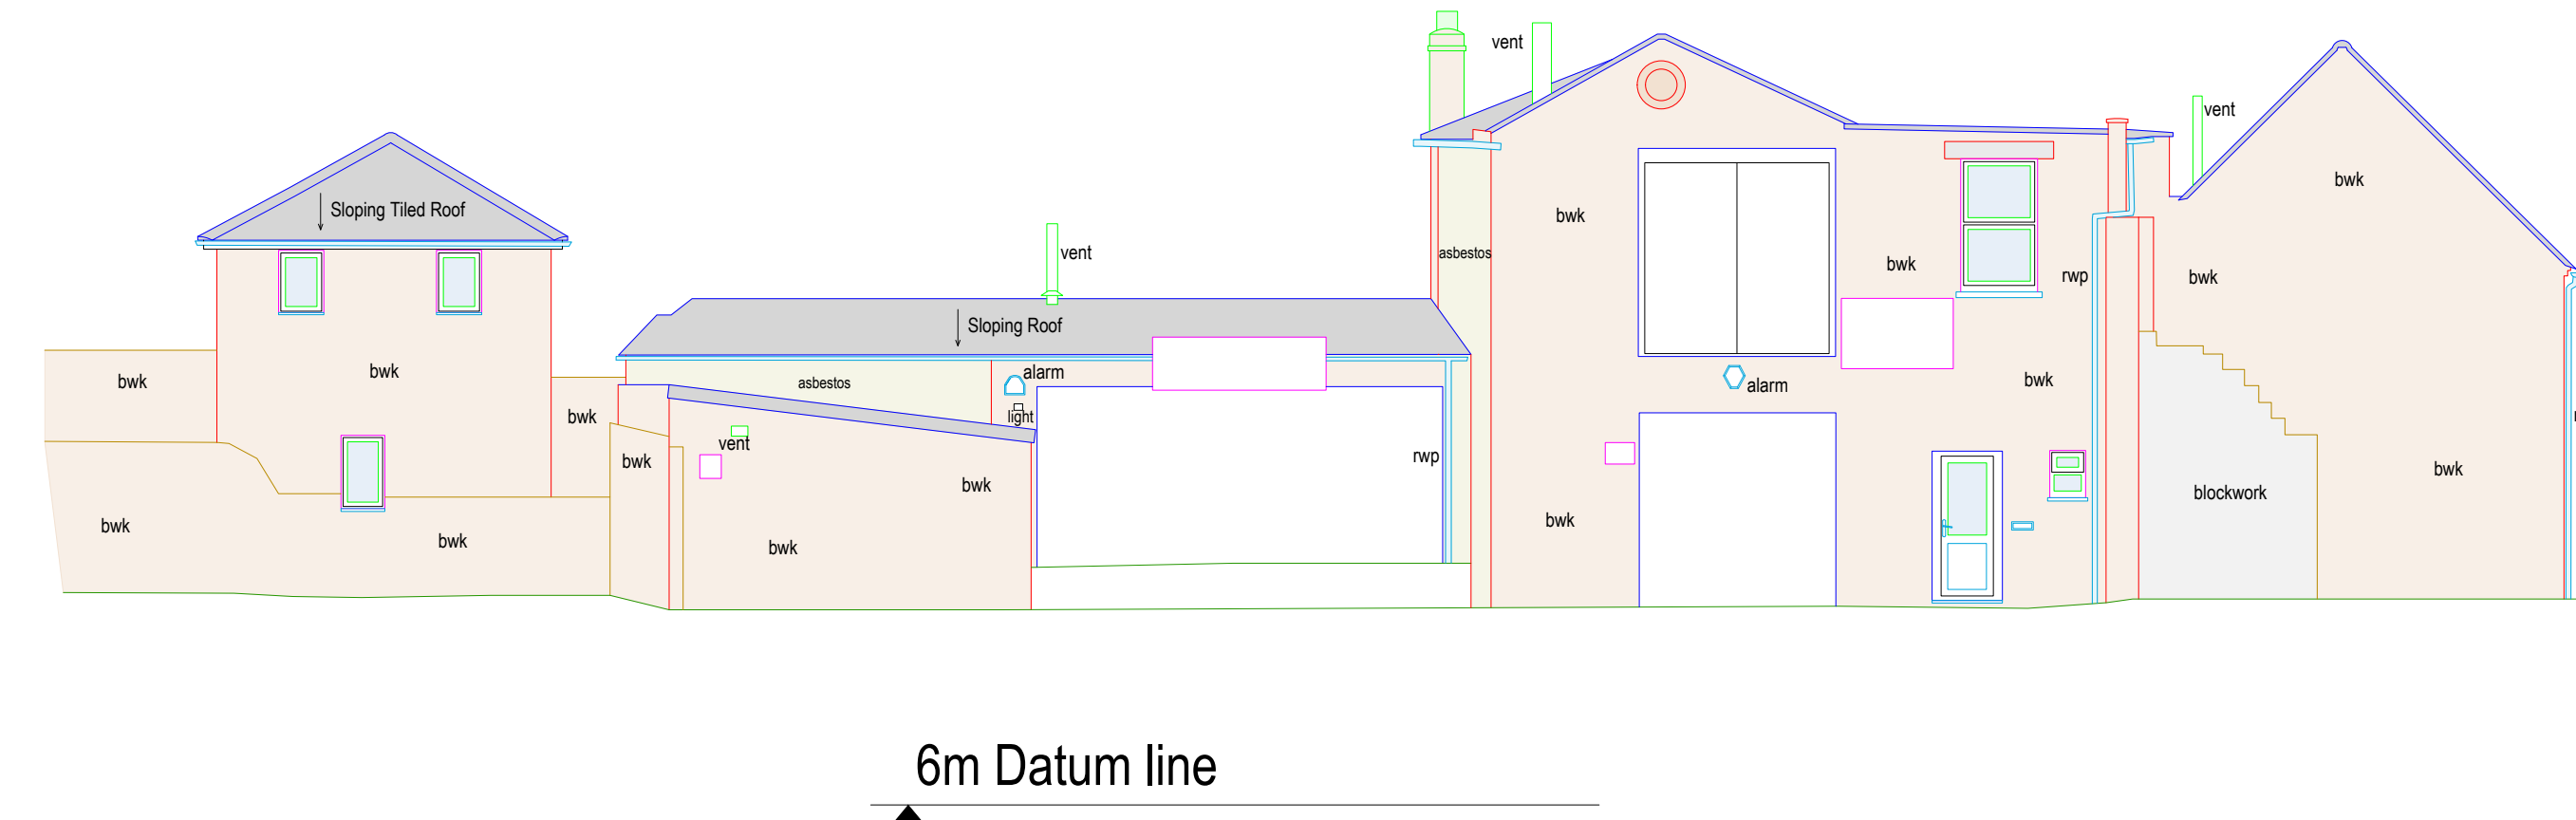


Elevation 3

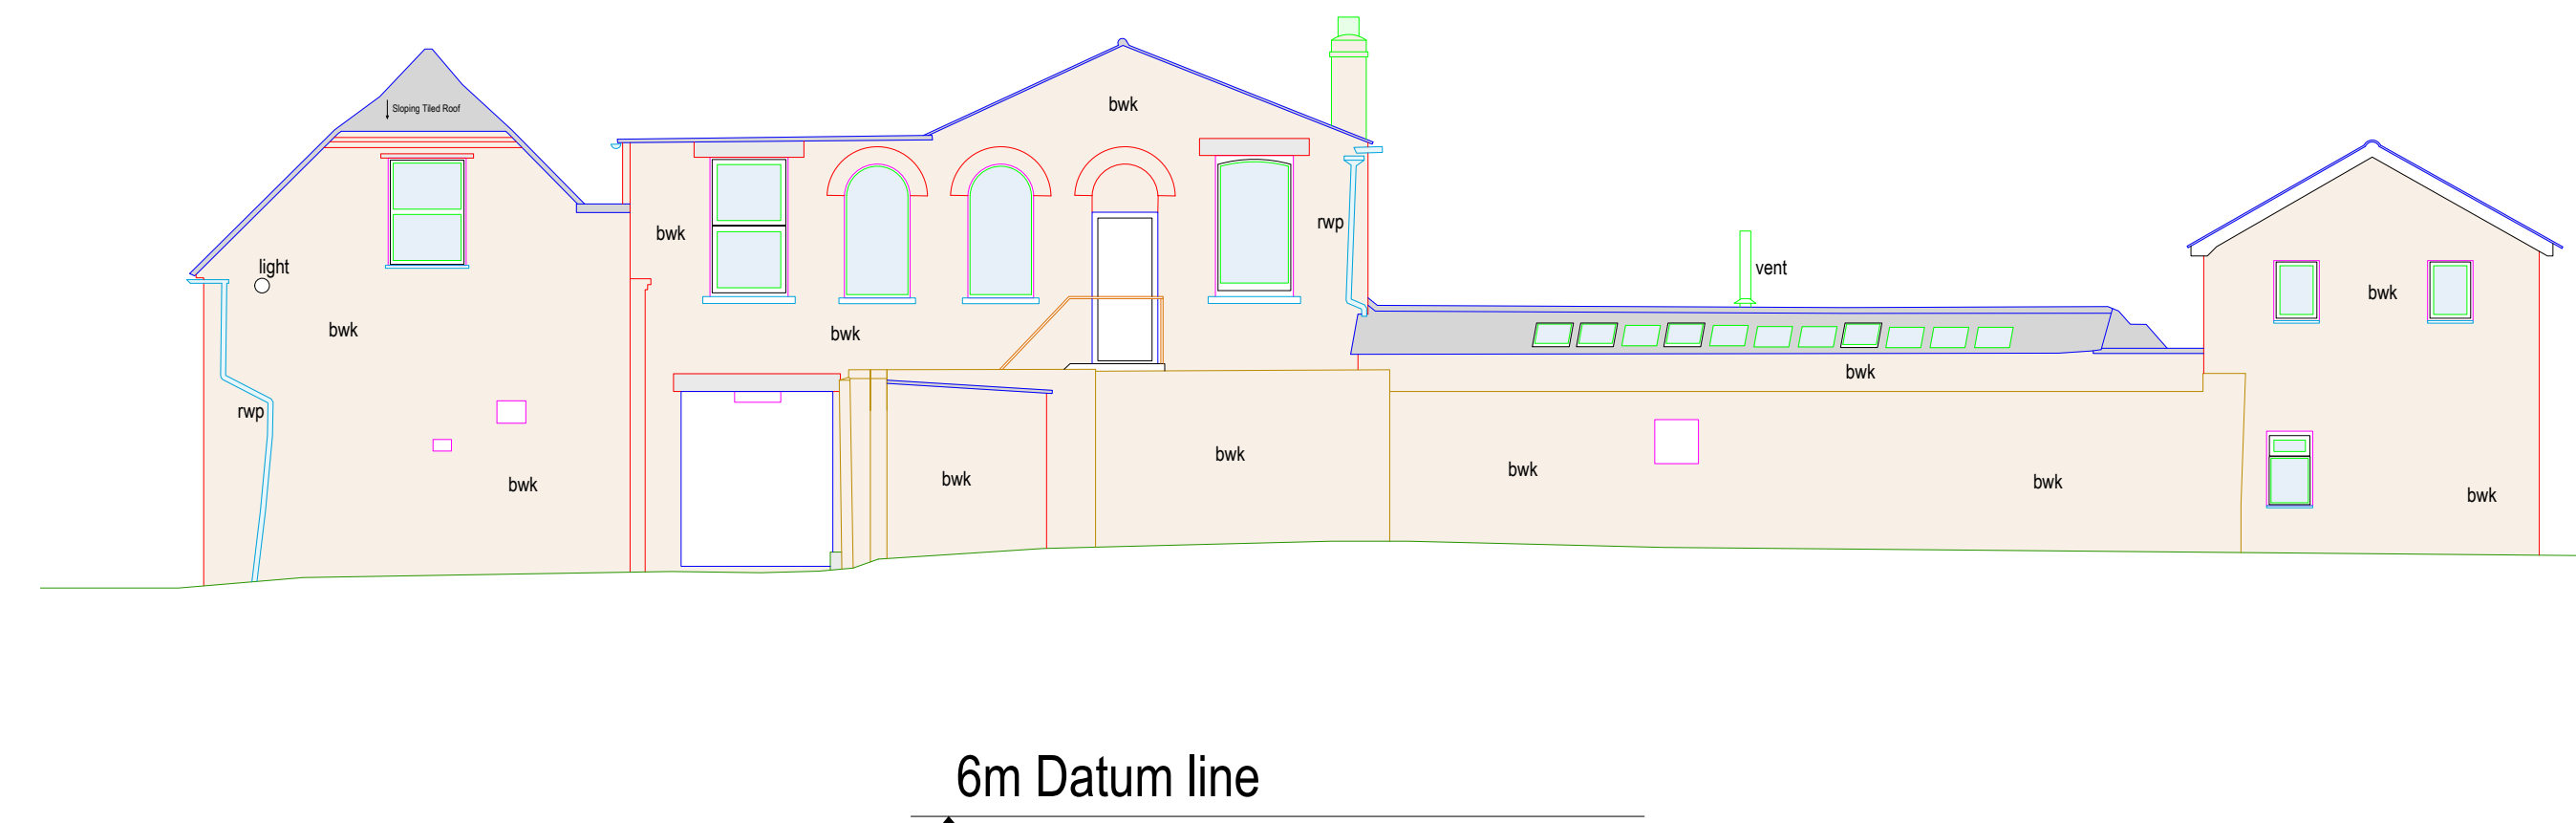

Elevation 4



Elevation 5

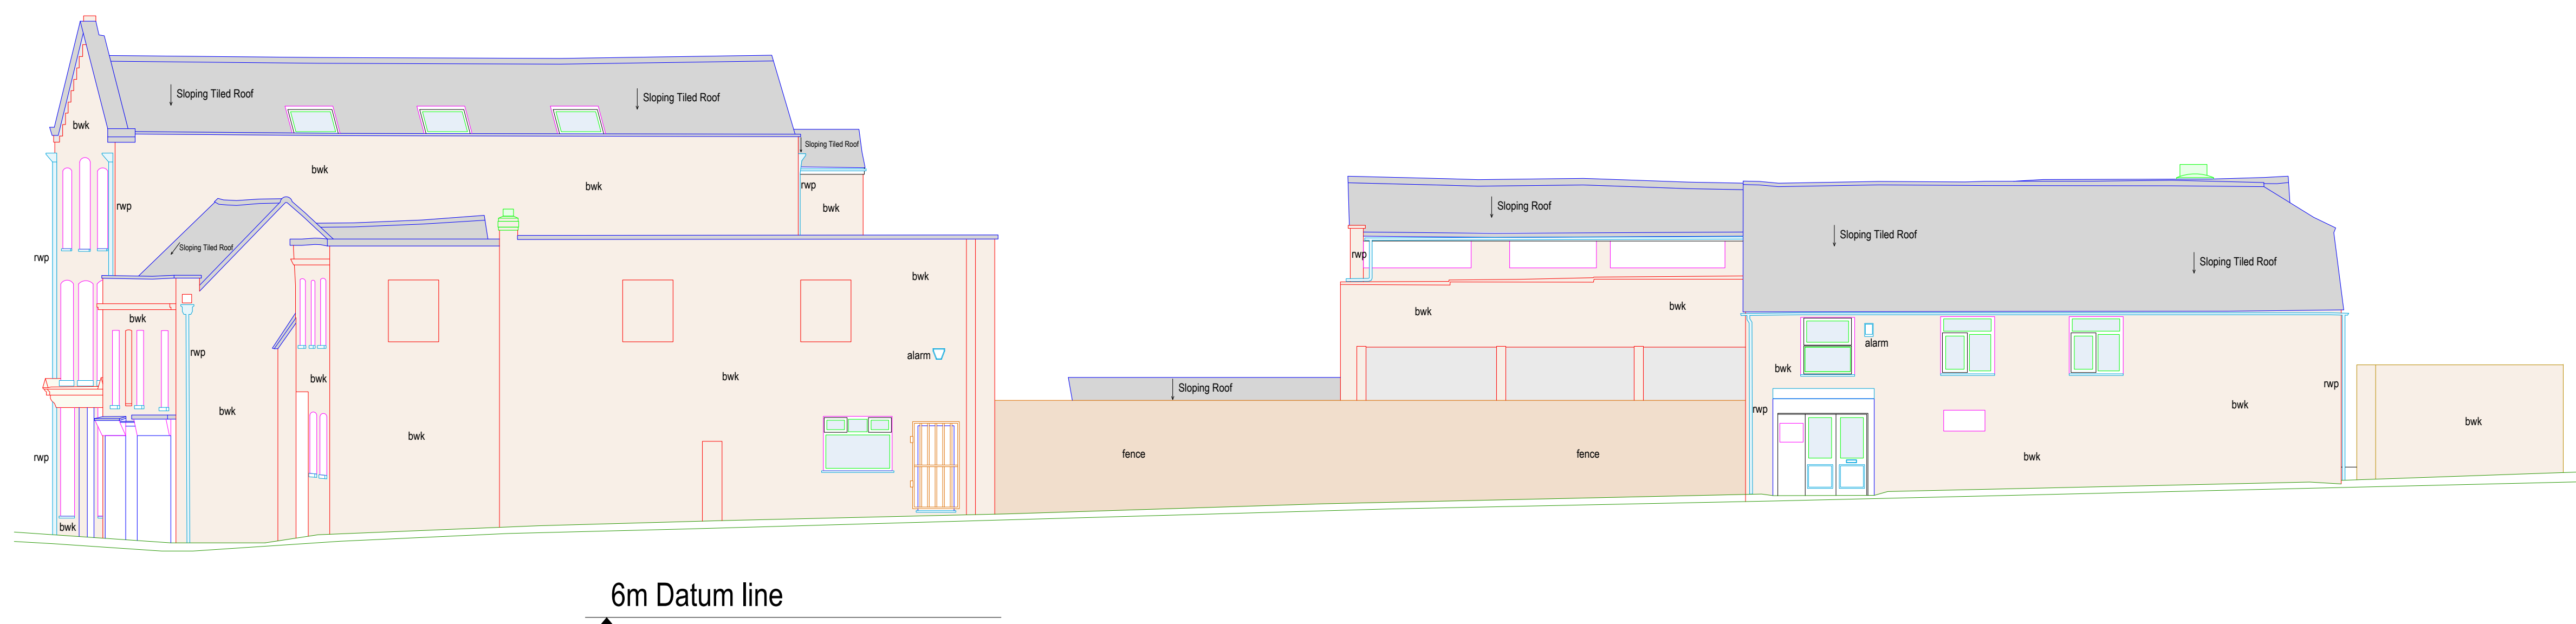

Elevation Locations
Not to scale

Notes

This drawing has transparent hatching added to it
if you are viewing this drawing in AutoCAD and the
hatching appears solid please use the command
TRANSPARENTDISPLAY and set to 1
if you wish to disable the hatching please use the
command FILLMODE and set to 0 and then REGEN the
drawing.

The datum for this survey is based on the
reference Survey OSGM15.

This drawing has been created for use at a scale of 1:100
in accordance with the RICS Measured surveys of land,
buildings and utilities 3rd edition

Scale Bar

1:100 Scale Bar 5m

 J. Brotherton & Partners Limited Surveyors & Engineers	
Flatbox 112 Grosvenor Lane Warrington, Cheshire WA9 9PS	
Tel: 01250 907570 Fax: 01250 907571 www.jbrotherton.co.uk	
Client	JNP Developments
Location	Elevations
South Street, Havant	
Havant - South, North	
LEVELS/GRIDS	OSM
Drawn by	MB
Checked by	MB
Issued as a PDF	Yes
JOB - 2110 South Street - Elevations.dwg	
SCALE (when printed)	REVISION NO
1:100 (A3)	
 	
Date 22.02.02	
Portion of this block also contains all relevant information, position and levels to be checked on site	