




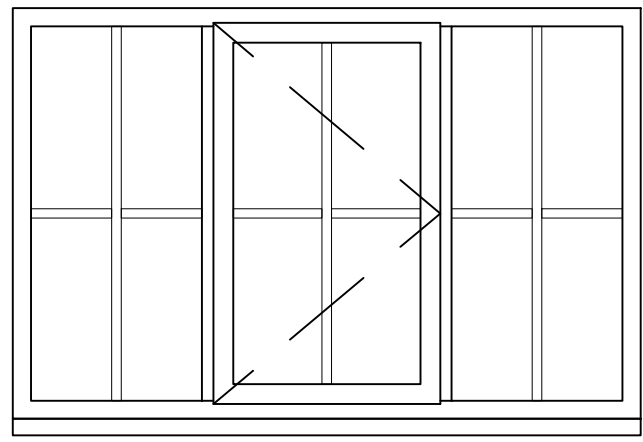


W.GF.001

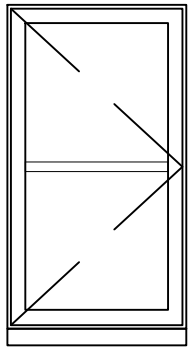


W.GF.002

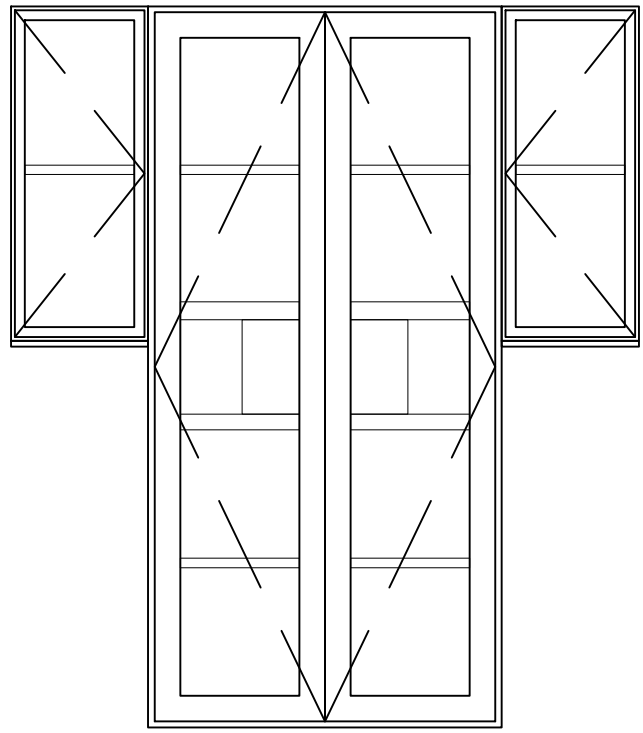


W.FF.001

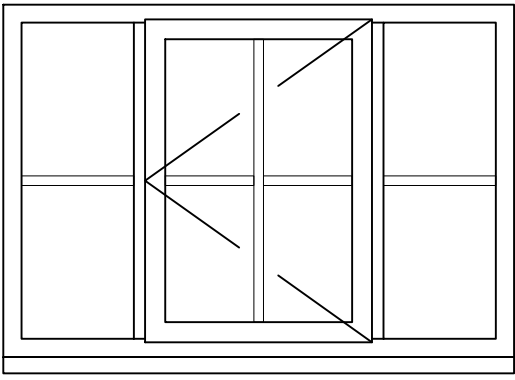


W.FF.002

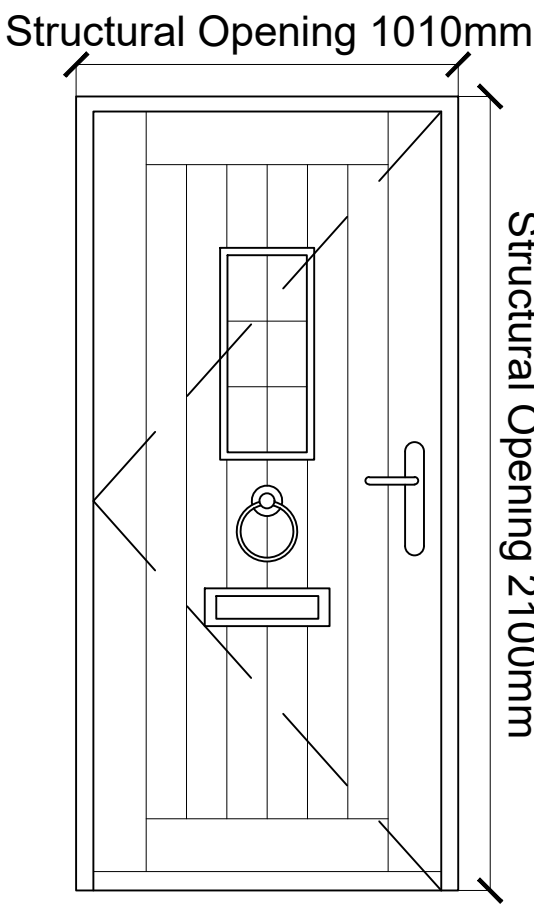


D.GF.001

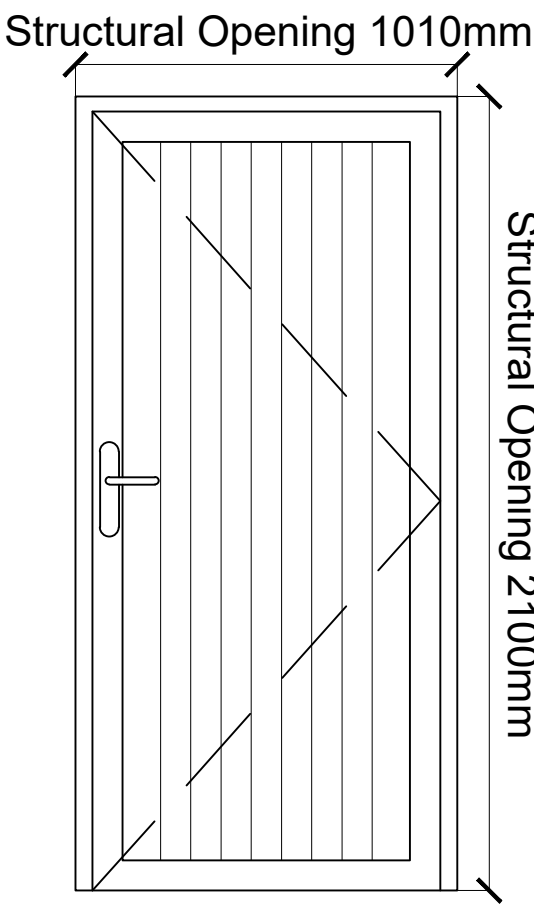

D.GF.002

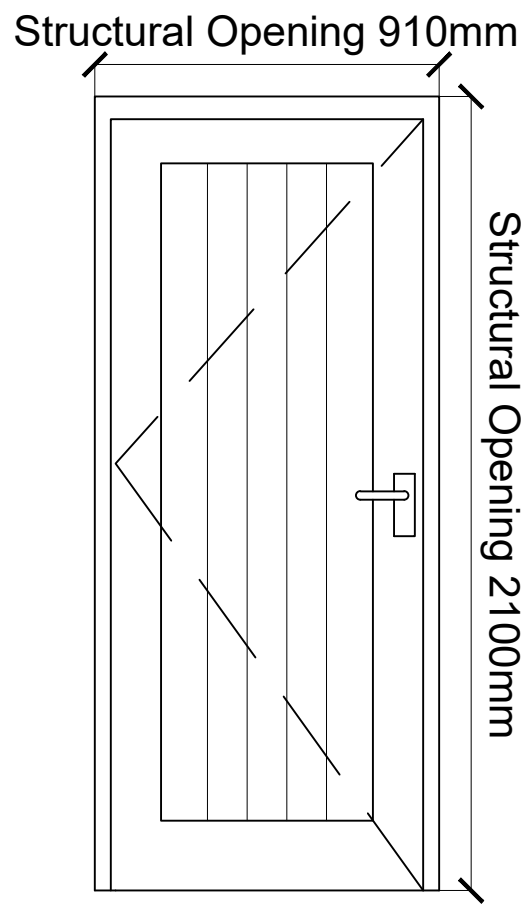





D.GF.003

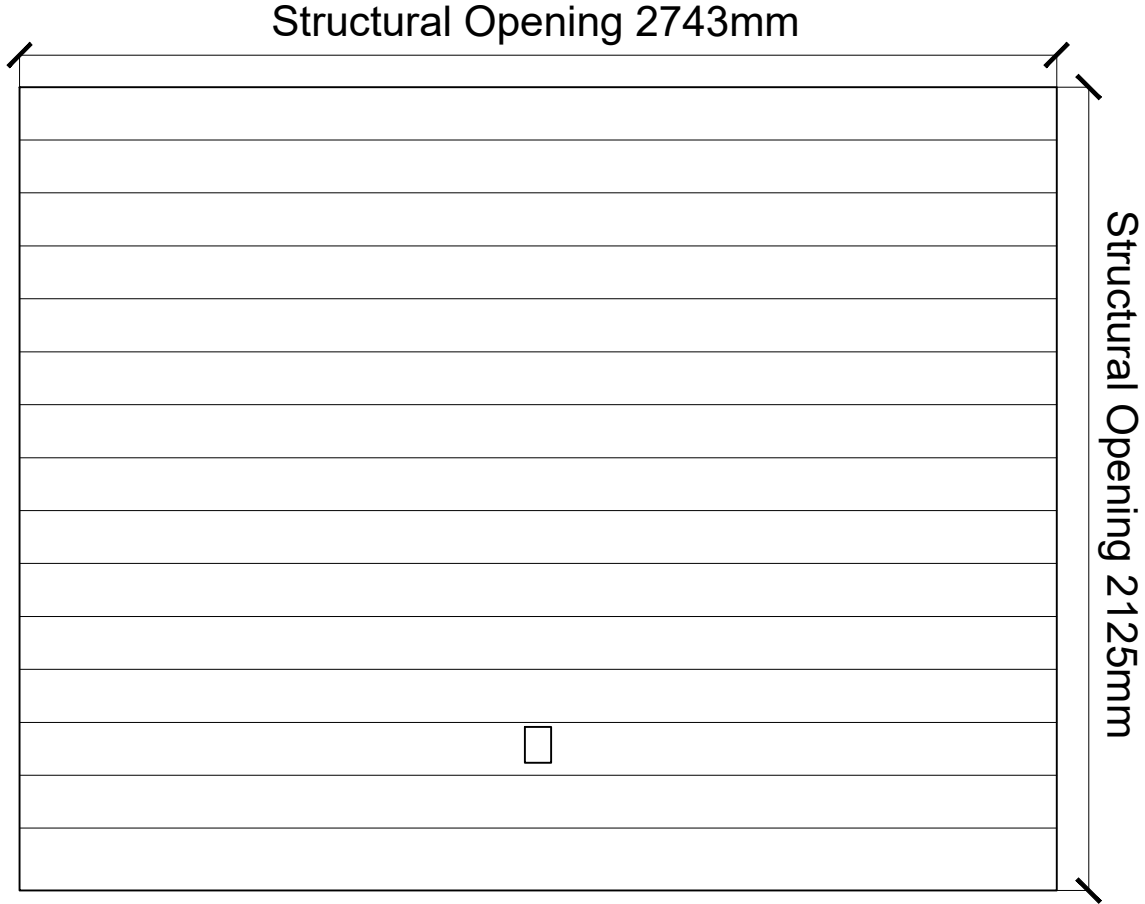

D.GF.004

Window Elevations

Scale: 1:20 @ A1

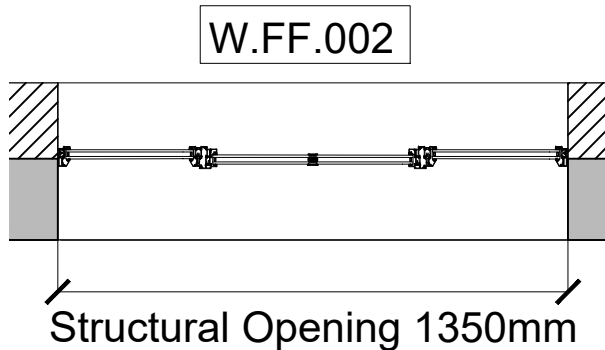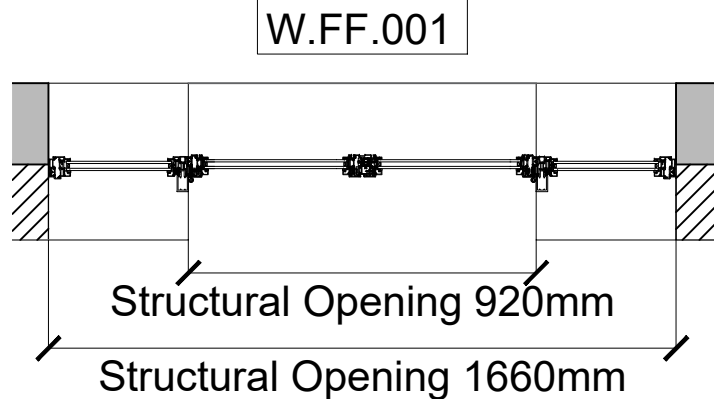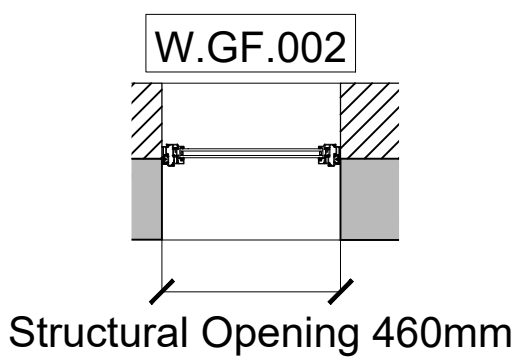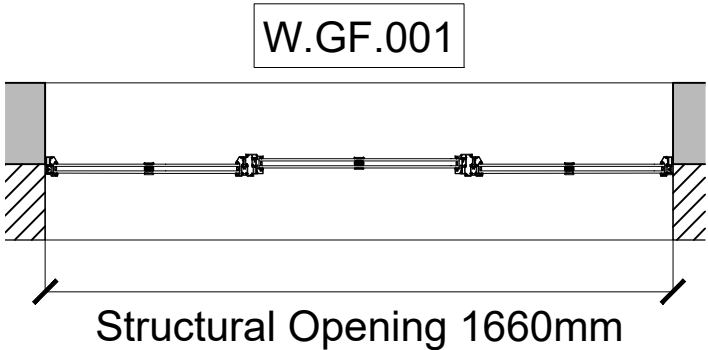

Window Plans

Scale: 1:20 @ A1

Material: Aluminium Polyamide

Finish: Polyester Powder-Coated - Anthracite

Depth of Reveal: Approximately 190mm
(Window positioned across proposed cavity)

Method of Opening: Side-Hung Outward Projecting
(Double Door to be Inward Projecting)

Method of Fixing: Beading

Painted Timber External Door
38mm Thick
Frosted Glazing

Painted Timber External Door
38mm Thick

Painted Timber Internal Door
38mm Thick
30s Fire Door

PPC Aluminium Garage Door
Proprietary Up and Over

Door Elevations

Scale: 1:20 @ A1

Key

Existing

Proposed

notes:

revisions:

revisions:

Martin Plummer
House Alterations
12 Nile Street, Emsworth

drawing information title : Window and Door
Plans and Elevations

status : Planning
date : July 23
scale : 1:20 @ A1
drawn : DMB
checked : JS



PWP Architects Ltd 61 South Street, Havant, Hampshire PO9 1BZ
t: 02392 482494 f: 02392 481152

e: design@pwp-architects.com
w: www.pwp-architects.com

job: 5692 dwg: SK04 rev: /

100mm @A1 / 50mm @A3

NOTE: The contractor is responsible for checking all site dimensions and levels. These should be checked prior to the ordering of any components and before the commencement of the works. All discrepancies should be brought to the attention of the Contract Administrator.