




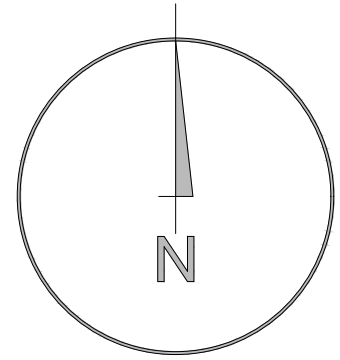

Proposed Site Plan 1:250

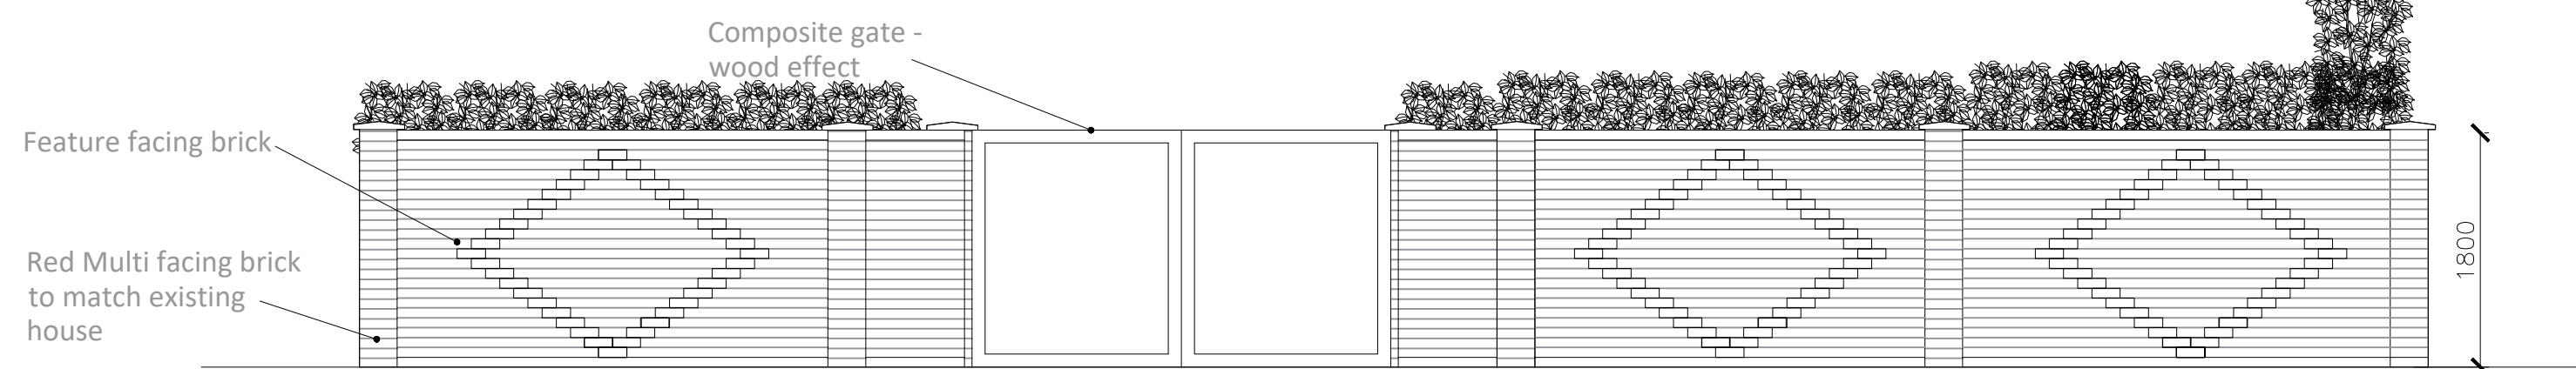

Proposed Street scene 1:50

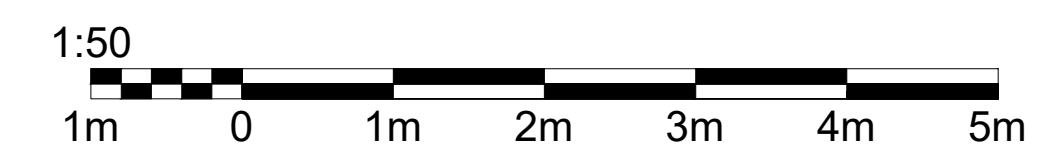

Rev A - Carport omitted / changes made to
Planning Officers request - 19-05-23

detail

193 London Road, Cowplain,
Waterlooville, PO8 8ER

Proposed Site Plan, Elevation, Floor Plan,
Elevations & Street scene

a1 scale a3 scale
As Noted

LR2023-PD102

rev
A