


Fascia board

Barge board

Barge board

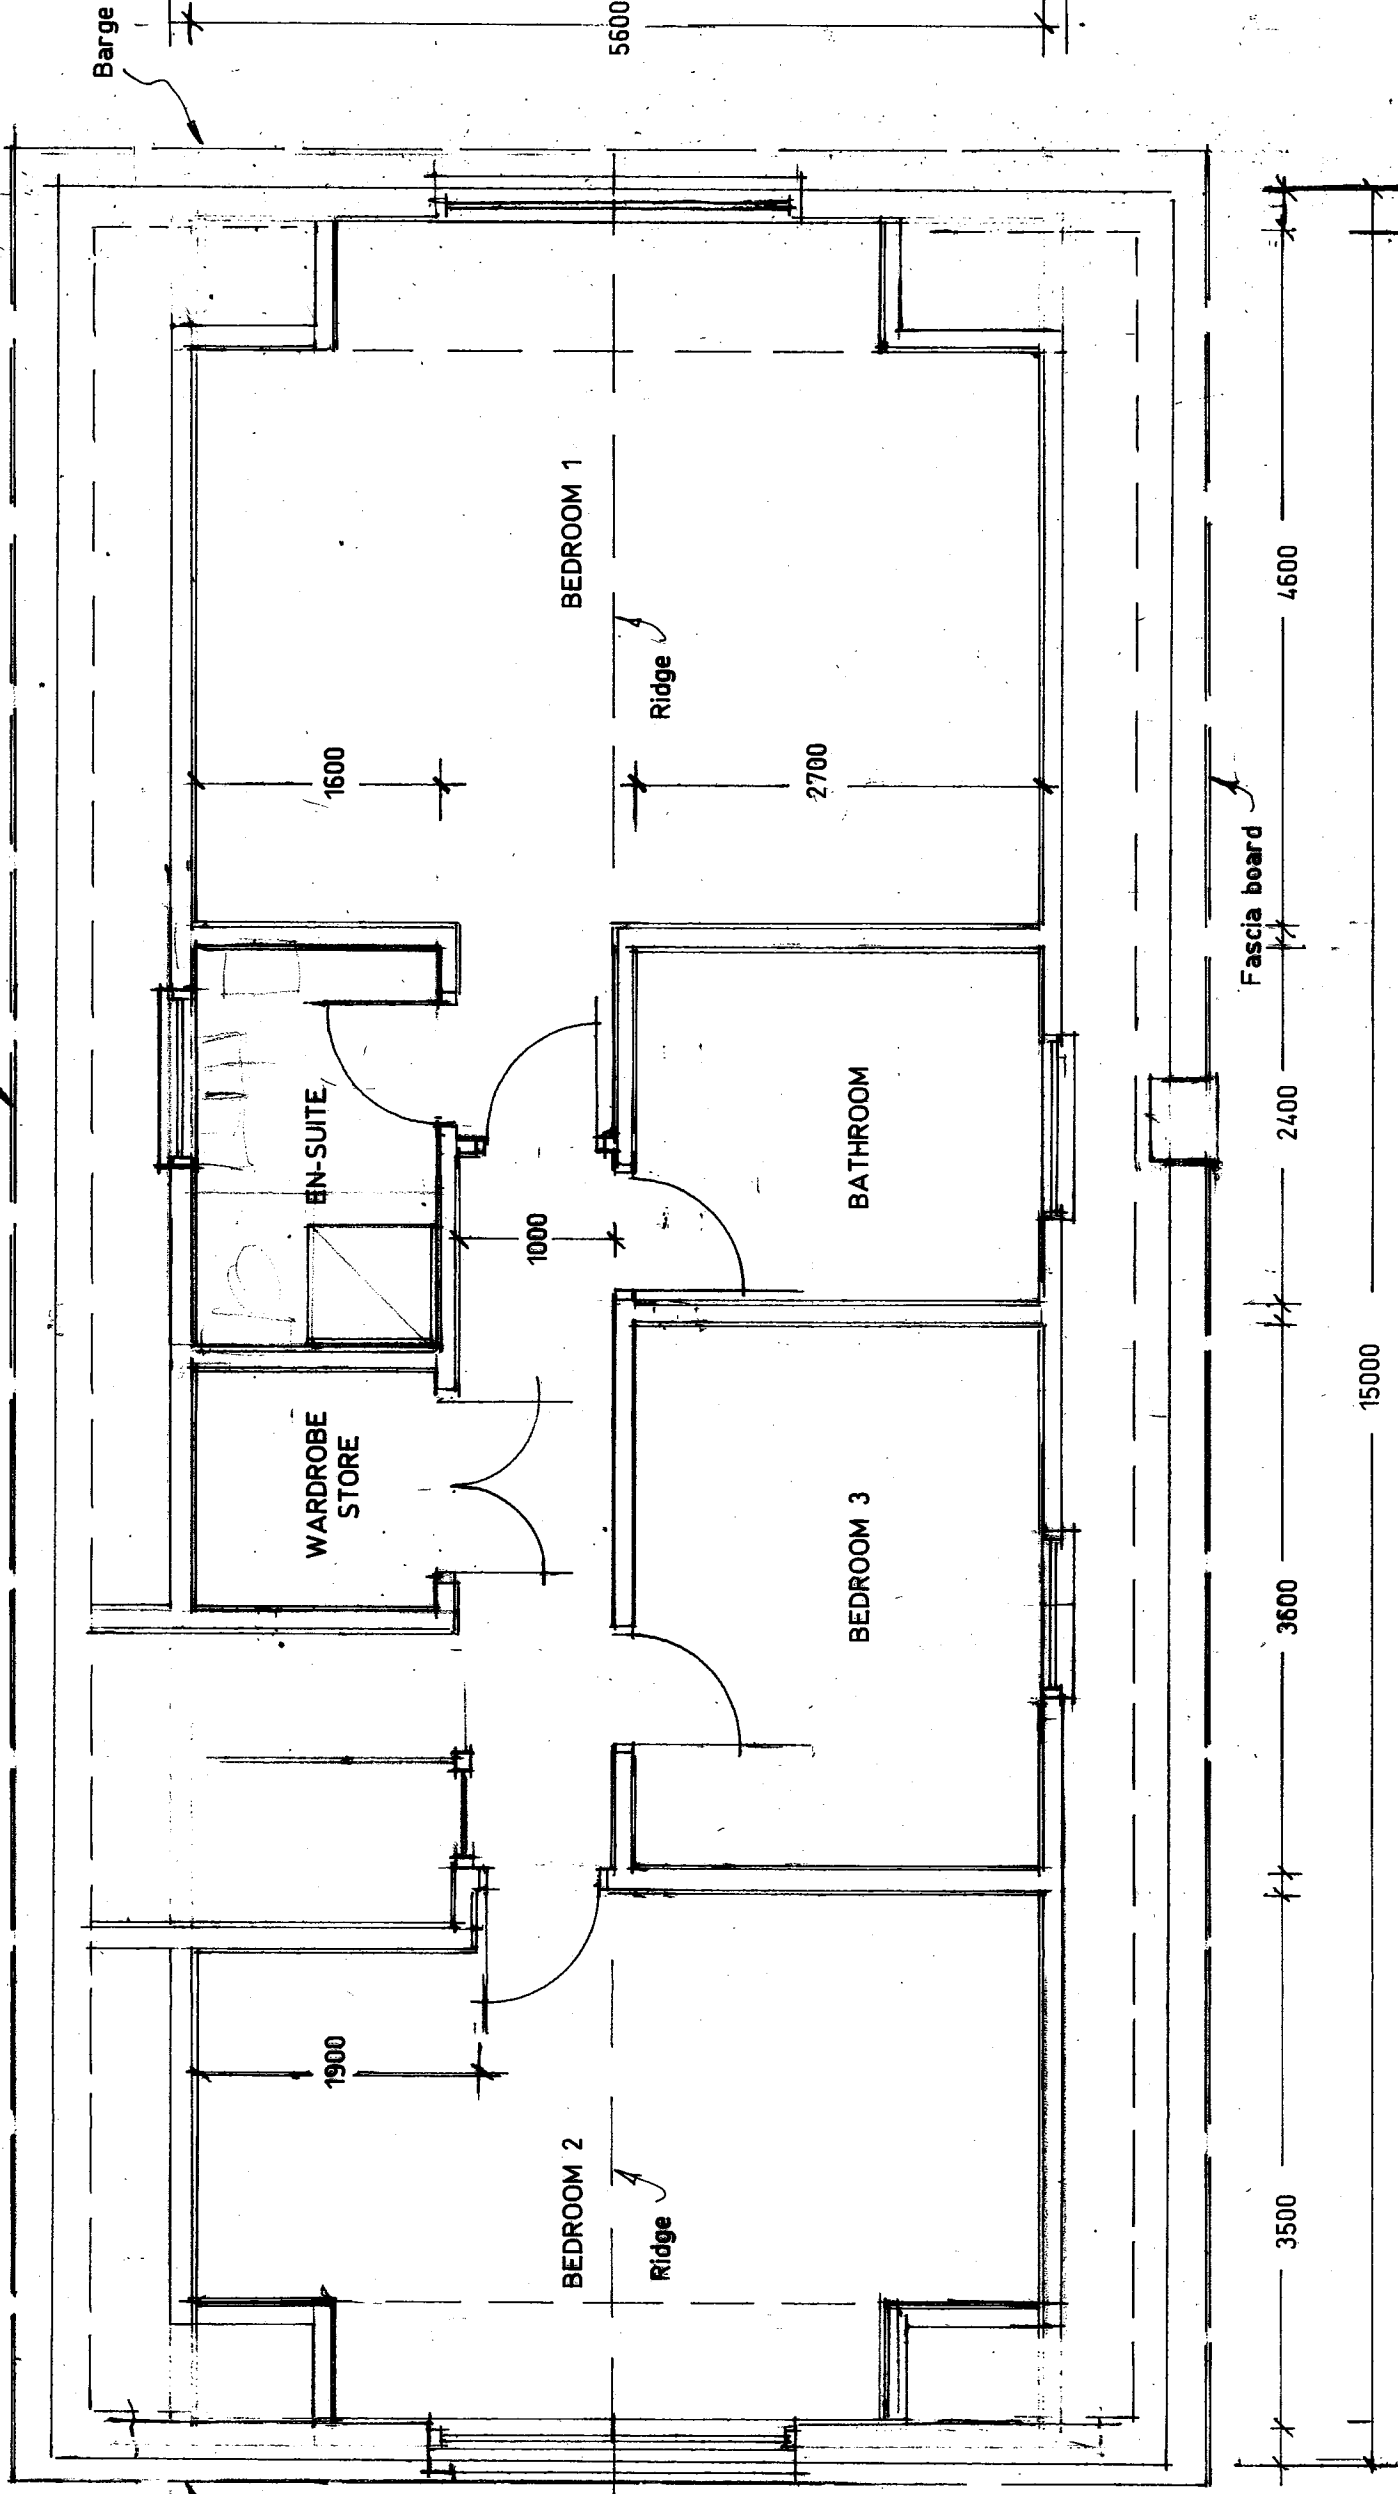

Proposed First Floor Layout.

Proposed rooms in re-pitched
roof at 109 Haslar Crescent,
Waterlooville, Hants.
PO7 6DD

Mr Warren Stanley

Scale 1:50 Date April 2023

A3 Drawing Number

3

Revision

A

Bar scale 1:50

