



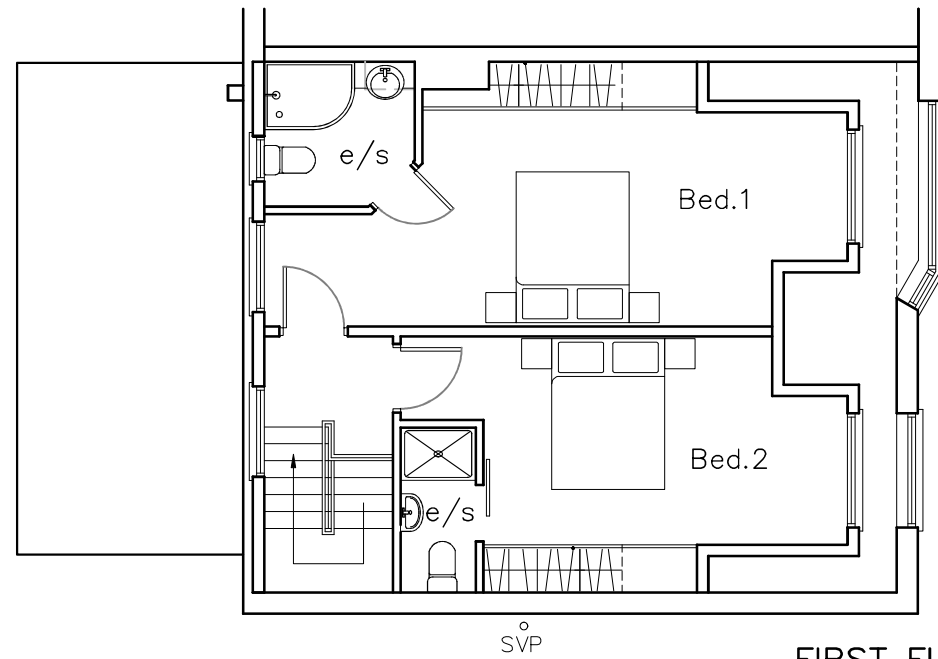

FIRST FLOOR

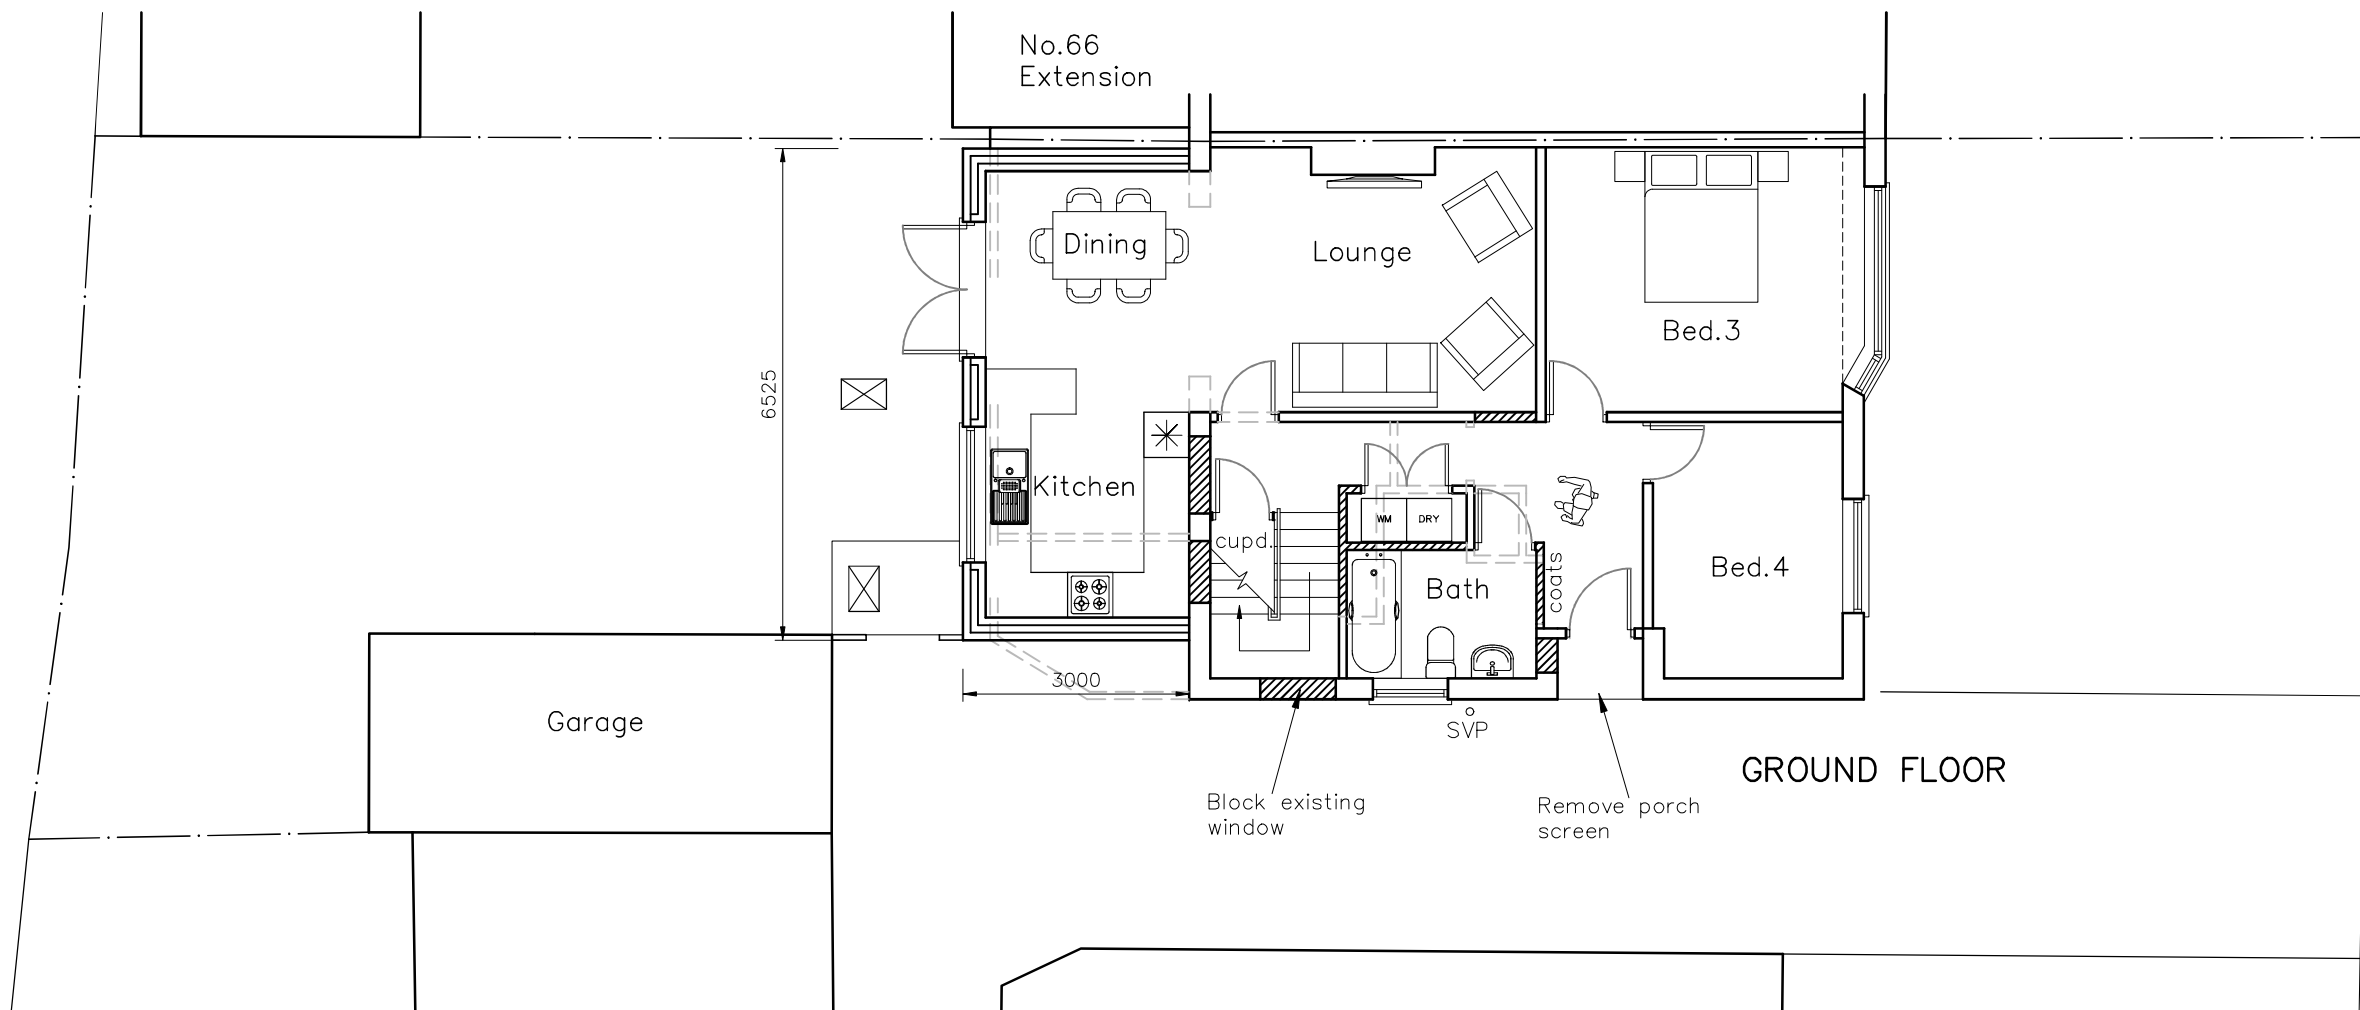

GROUND FLOOR

CAD

Critchley Architecture And Design Ltd.
Contact: 02392 474 919 | info@caad.online

The Old Brewery, 15E South Street, Havant, PO9 1BU



PROPOSED PLAN

Revisions
a) Client revisions/25.01.23/JHL
b)
c)
d)

68 Deverell Place,
Waterlooville,
P07 5ED

Scale A1=1:50, A3=1:100
Drawn SAR/JHL
Date 09/01/2022

22107-401^A

10m

20m

30m

40m