


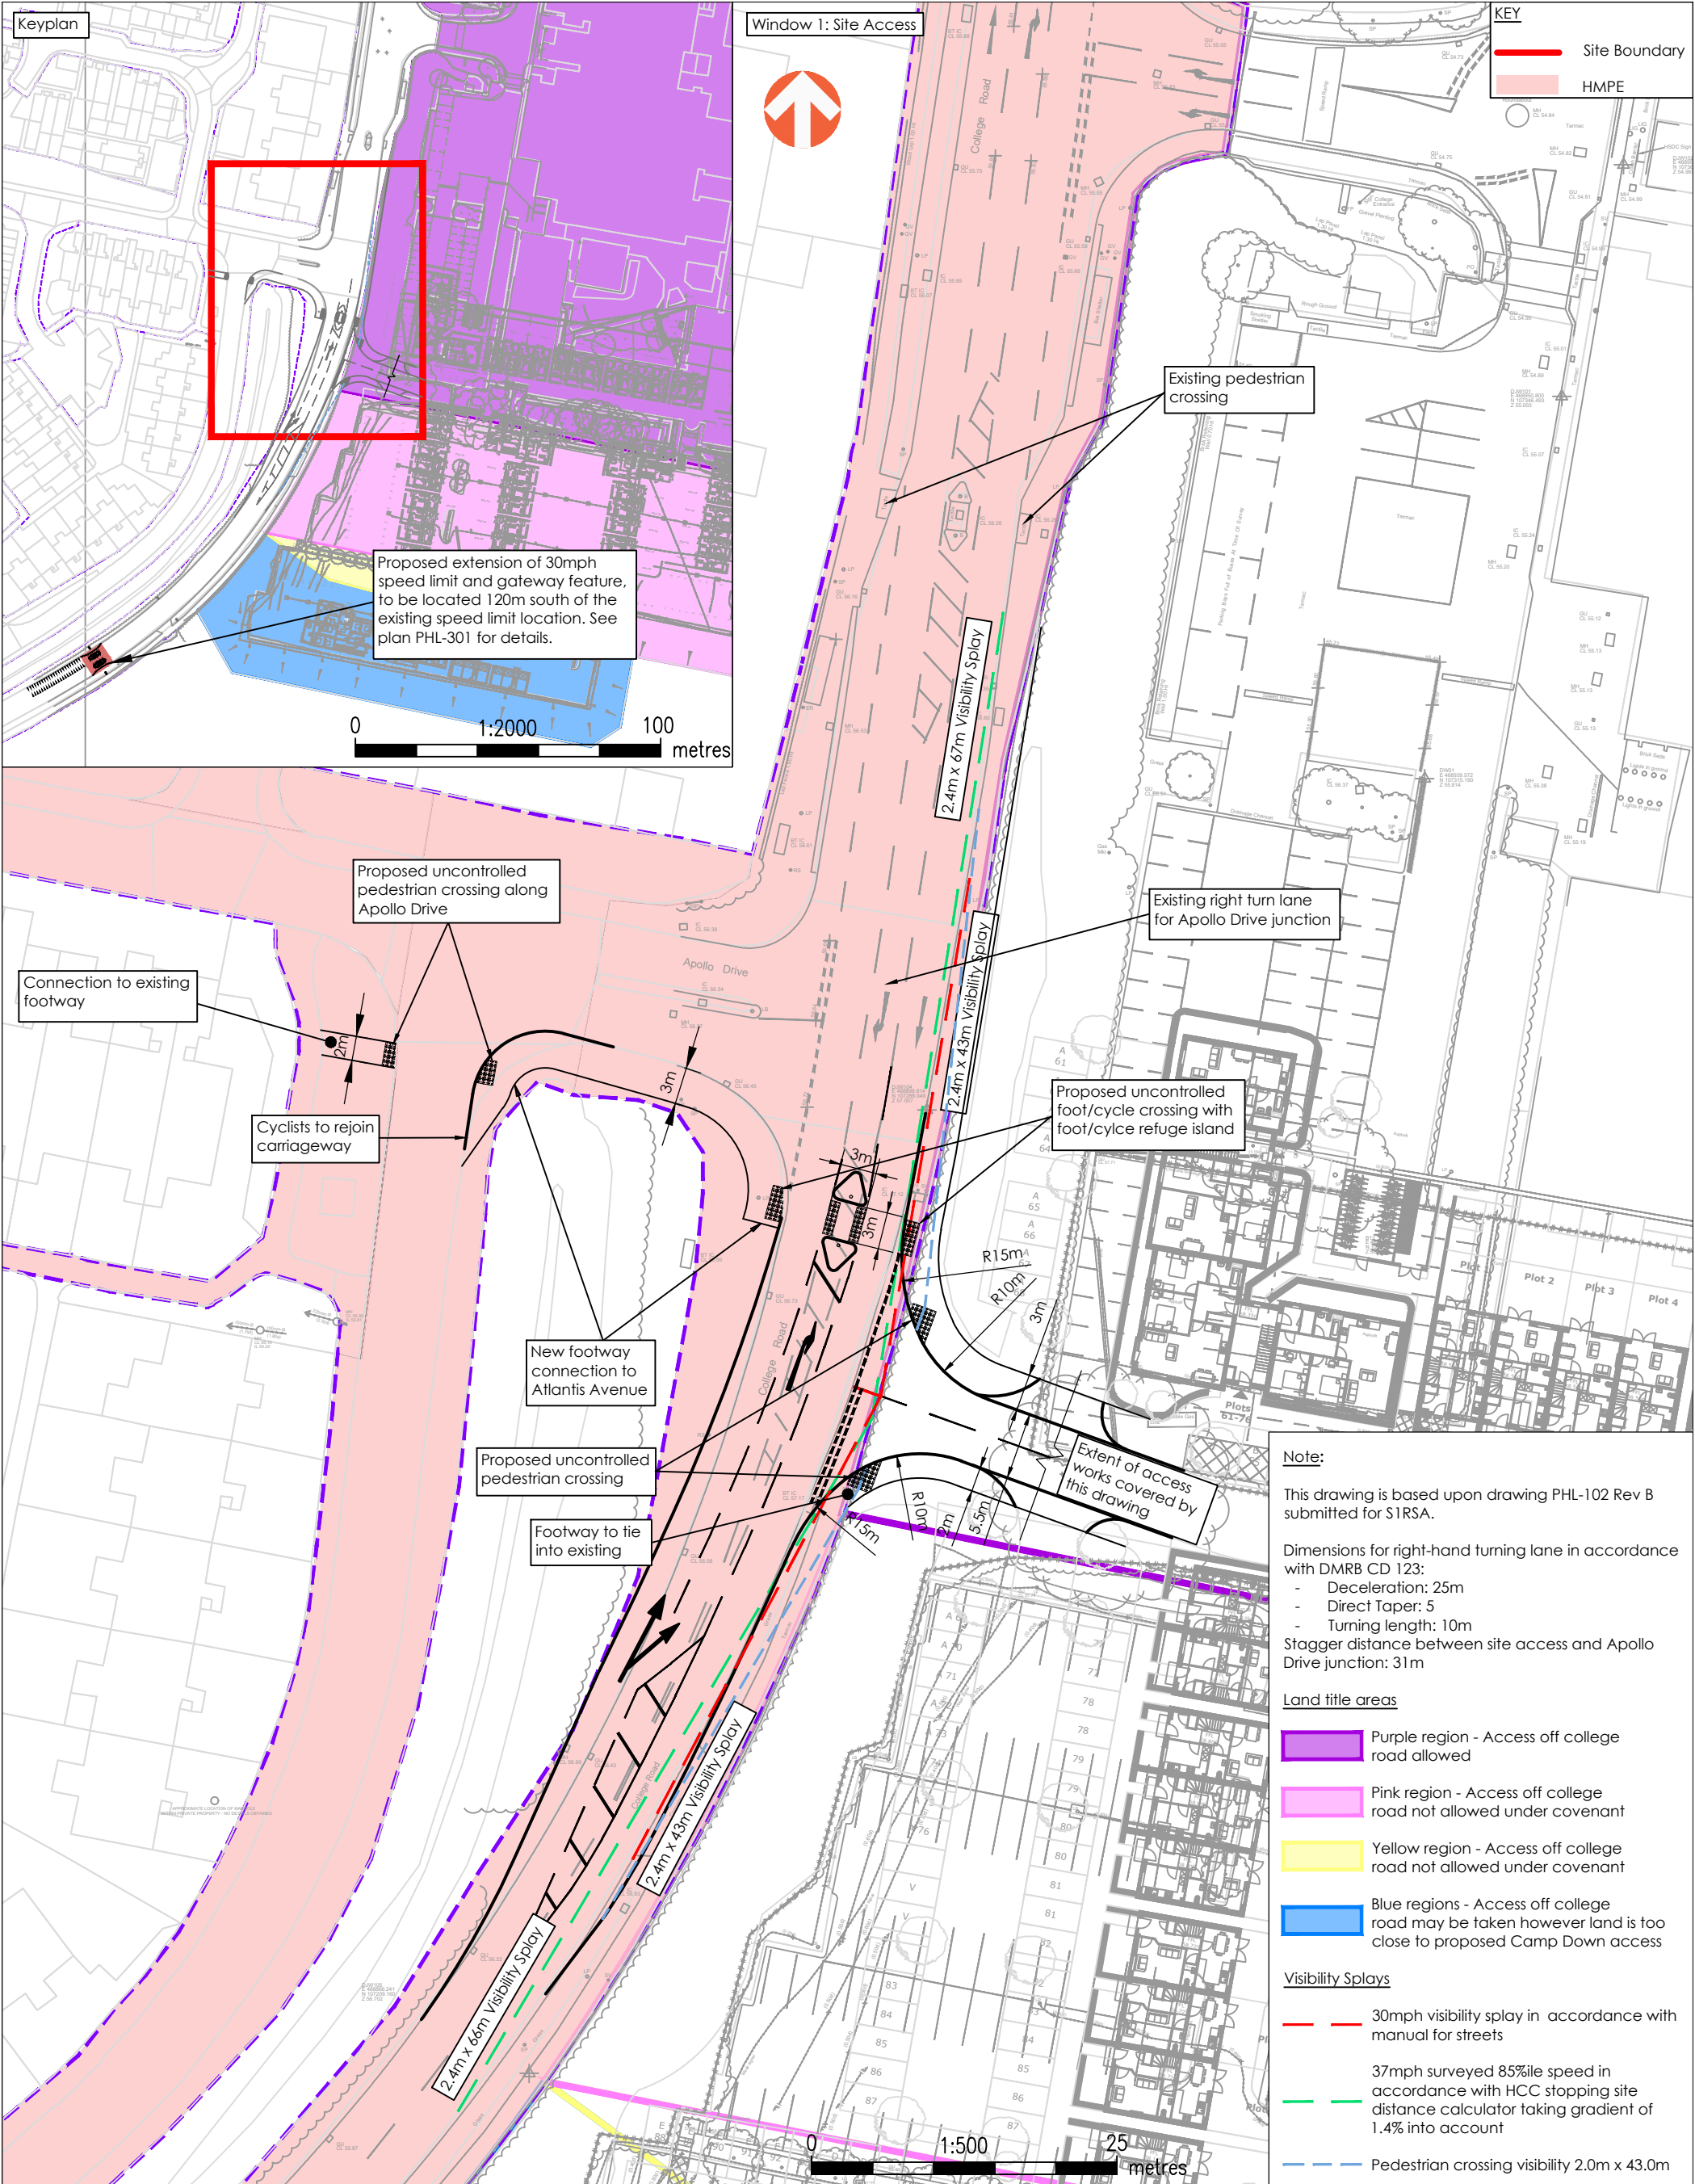

						PROJECT: SOUTH DOWNS COLLEGE, HAVENT		
C	23.06.2023	REVISED LAYOUT ADDED	MR	CM	AJW	TITLE: PRELIMINARY SITE ACCESS ARRANGEMENTS - STAGGERED CROSSROADS OPTION		
B	13.12.2022	AMENDED TO SUIT HCC COMMENTS	MR	CM	AJW			
A	17.11.2022	INITIAL ISSUE	CAM	CM	AJW			
REV	DATE	DESCRIPTION	BY	CHK	APD	PROJECT No: 1017		
CLIENT: PLACES FOR PEOPLE					DRAWING No: PHL-202			
DRAWING STATUS: FOR INFORMATION ONLY					SCALE @ A3: AS SHOWN			



Awcock Ward Partnership, Ada House, Pynes Hill, Exeter, EX2 5TU
Tel: 01392 409007 Web: www.awpexeter.com