


Summer House

Skinner's Traditional or similar
3048 wide x 2428 deep x 2500 max height

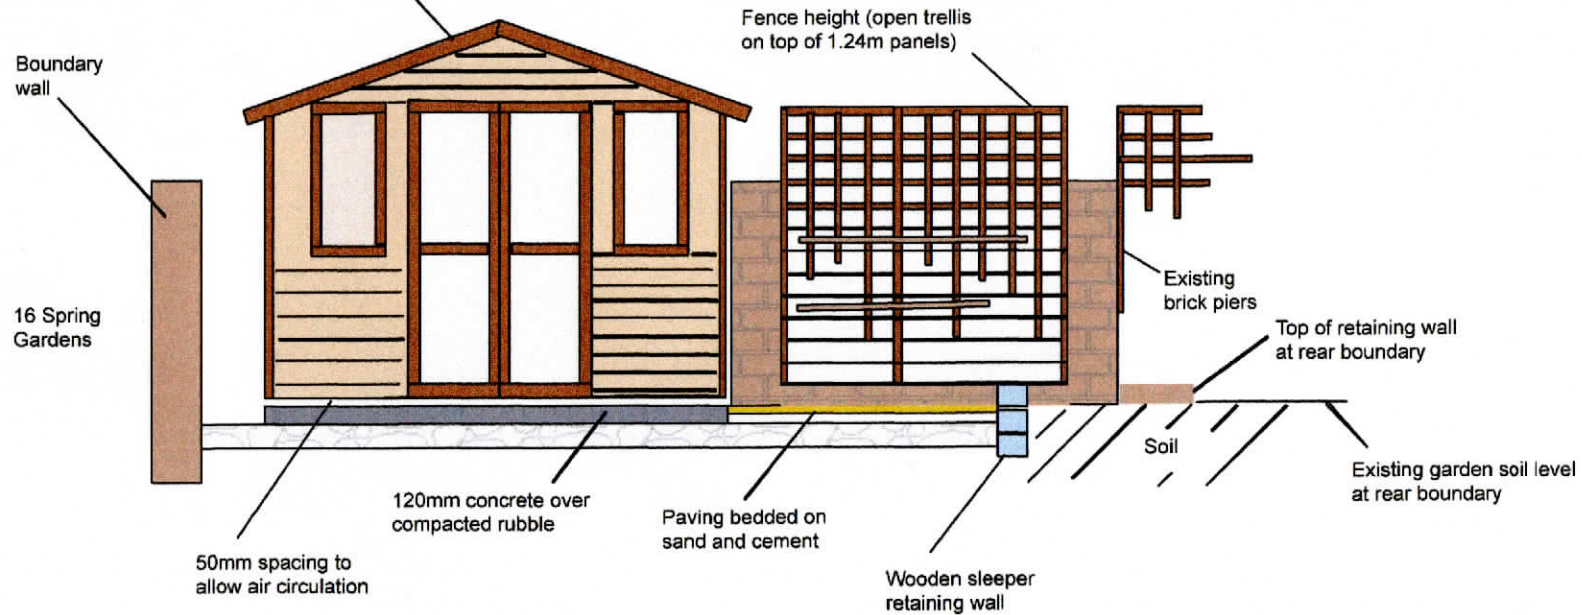

Proposed Summer House for Mrs & Mrs G Worthington
17 Spring Gardens, Emsworth, PO10 7AU
South West (Front) Elevation

Date: 1st March 2023

Printed at 50:1

