


GARDEN PLAN

SCALE 1:100

EX. 1.8/2.0 FENCE

SECTION A-A

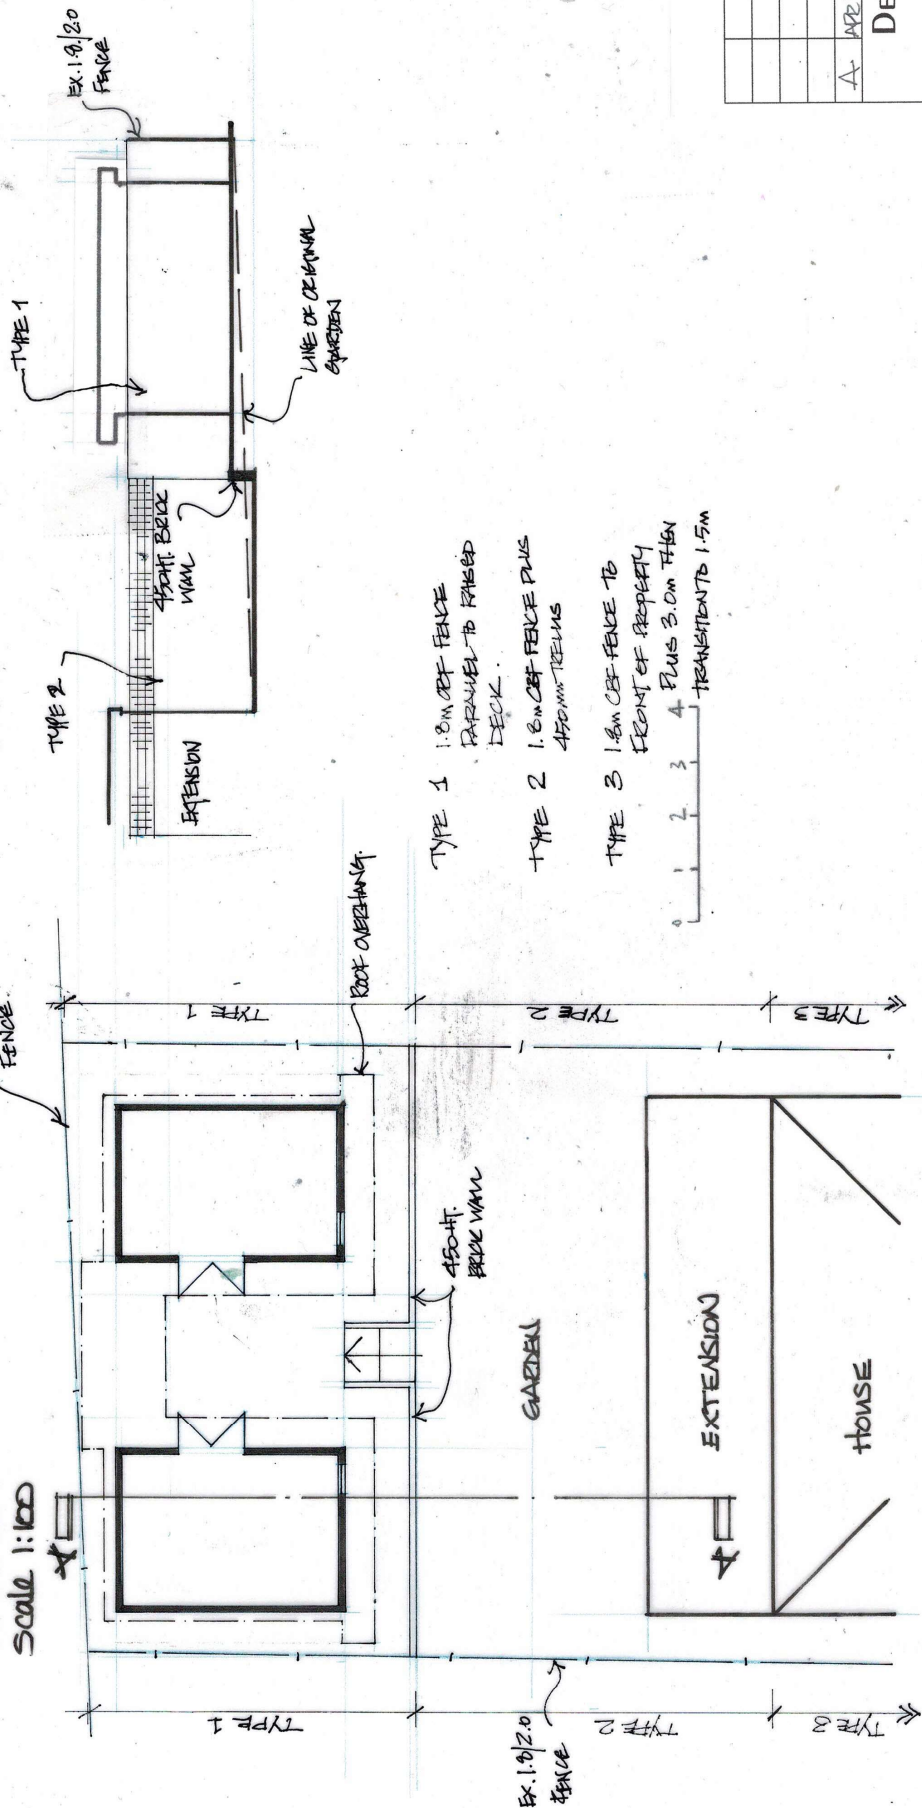

TYPICAL SIDE EXT.

CREAM COLOURED CHAIRING BOARD

FRONT



A	10/12/23	BUILDINGS LAYOUT PLAN							
DEREK TREAGUS ASSOCIATES ARCHITECTURAL SERVICES									
Tel: 07956 624094 Email: derek.treagus@gmail.com									
Project			OUTBUILDINGS TO REAR OF 31 ROSEMARY WAY, COWPLAIN, WATERLOOVILLE, HAMPSHIRE.						
Client			Mr C Cole						
Subject			Planning Drawing Proposed Details						
Date:			Nov 2022		Scale: 1:100				
Rev:			A		Drg. No. 22/281/02				
• Copyright reserved. • All dimensions are to be site confirmed and should not be scaled unless for Planning purposes. • Verify all queries with the office.									

DEREK TREAGUS ASSOCIATES
ARCHITECTURAL SERVICES

Tel: 07956 624094
Email: derek.treagus@gmail.com

DATE 123 BUILDINGS 10/11/2022