


COLOURED CEDRAL CLADDING

COLOURED CEDRAL
CLADDING BOARDS
IN LIEU OF VERTICAL
TIMES



FRONT

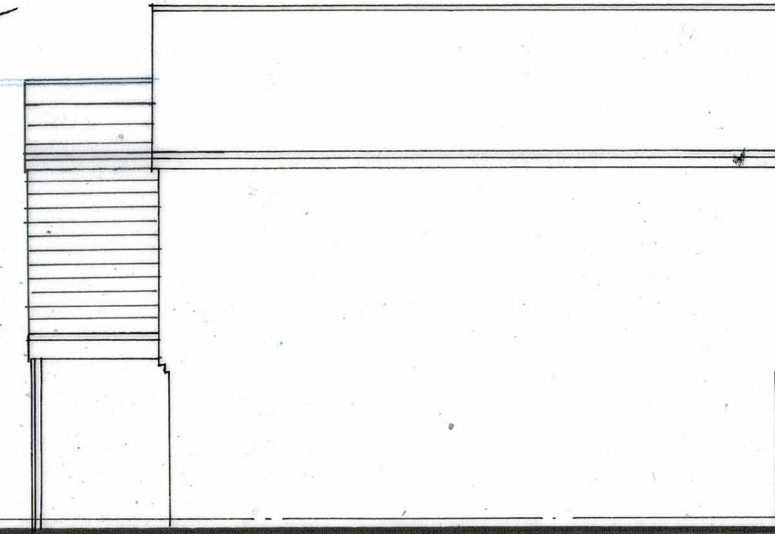

SIDE



REAR



SIDE

DEREK TREAGUS ASSOCIATES
ARCHITECTURAL SERVICES
Tel: 07956 624094
Email: derek.treagus@gmail.com

Project SIDE EXTENSION AT
107 CORBETT ROAD,
WATERLOOVILLE, HAMPSHIRE.

Client Mr & Mrs C Morrison

Subject Planning Drawing
Proposed Elevations

Date: Feb 2023 Scale: 1:100

Rev: Drg. No. 22/295/04

- Copyright reserved.
- All dimensions are to be site confirmed and should not be scaled unless for Planning purposes.
- Verify all queries with the office.