


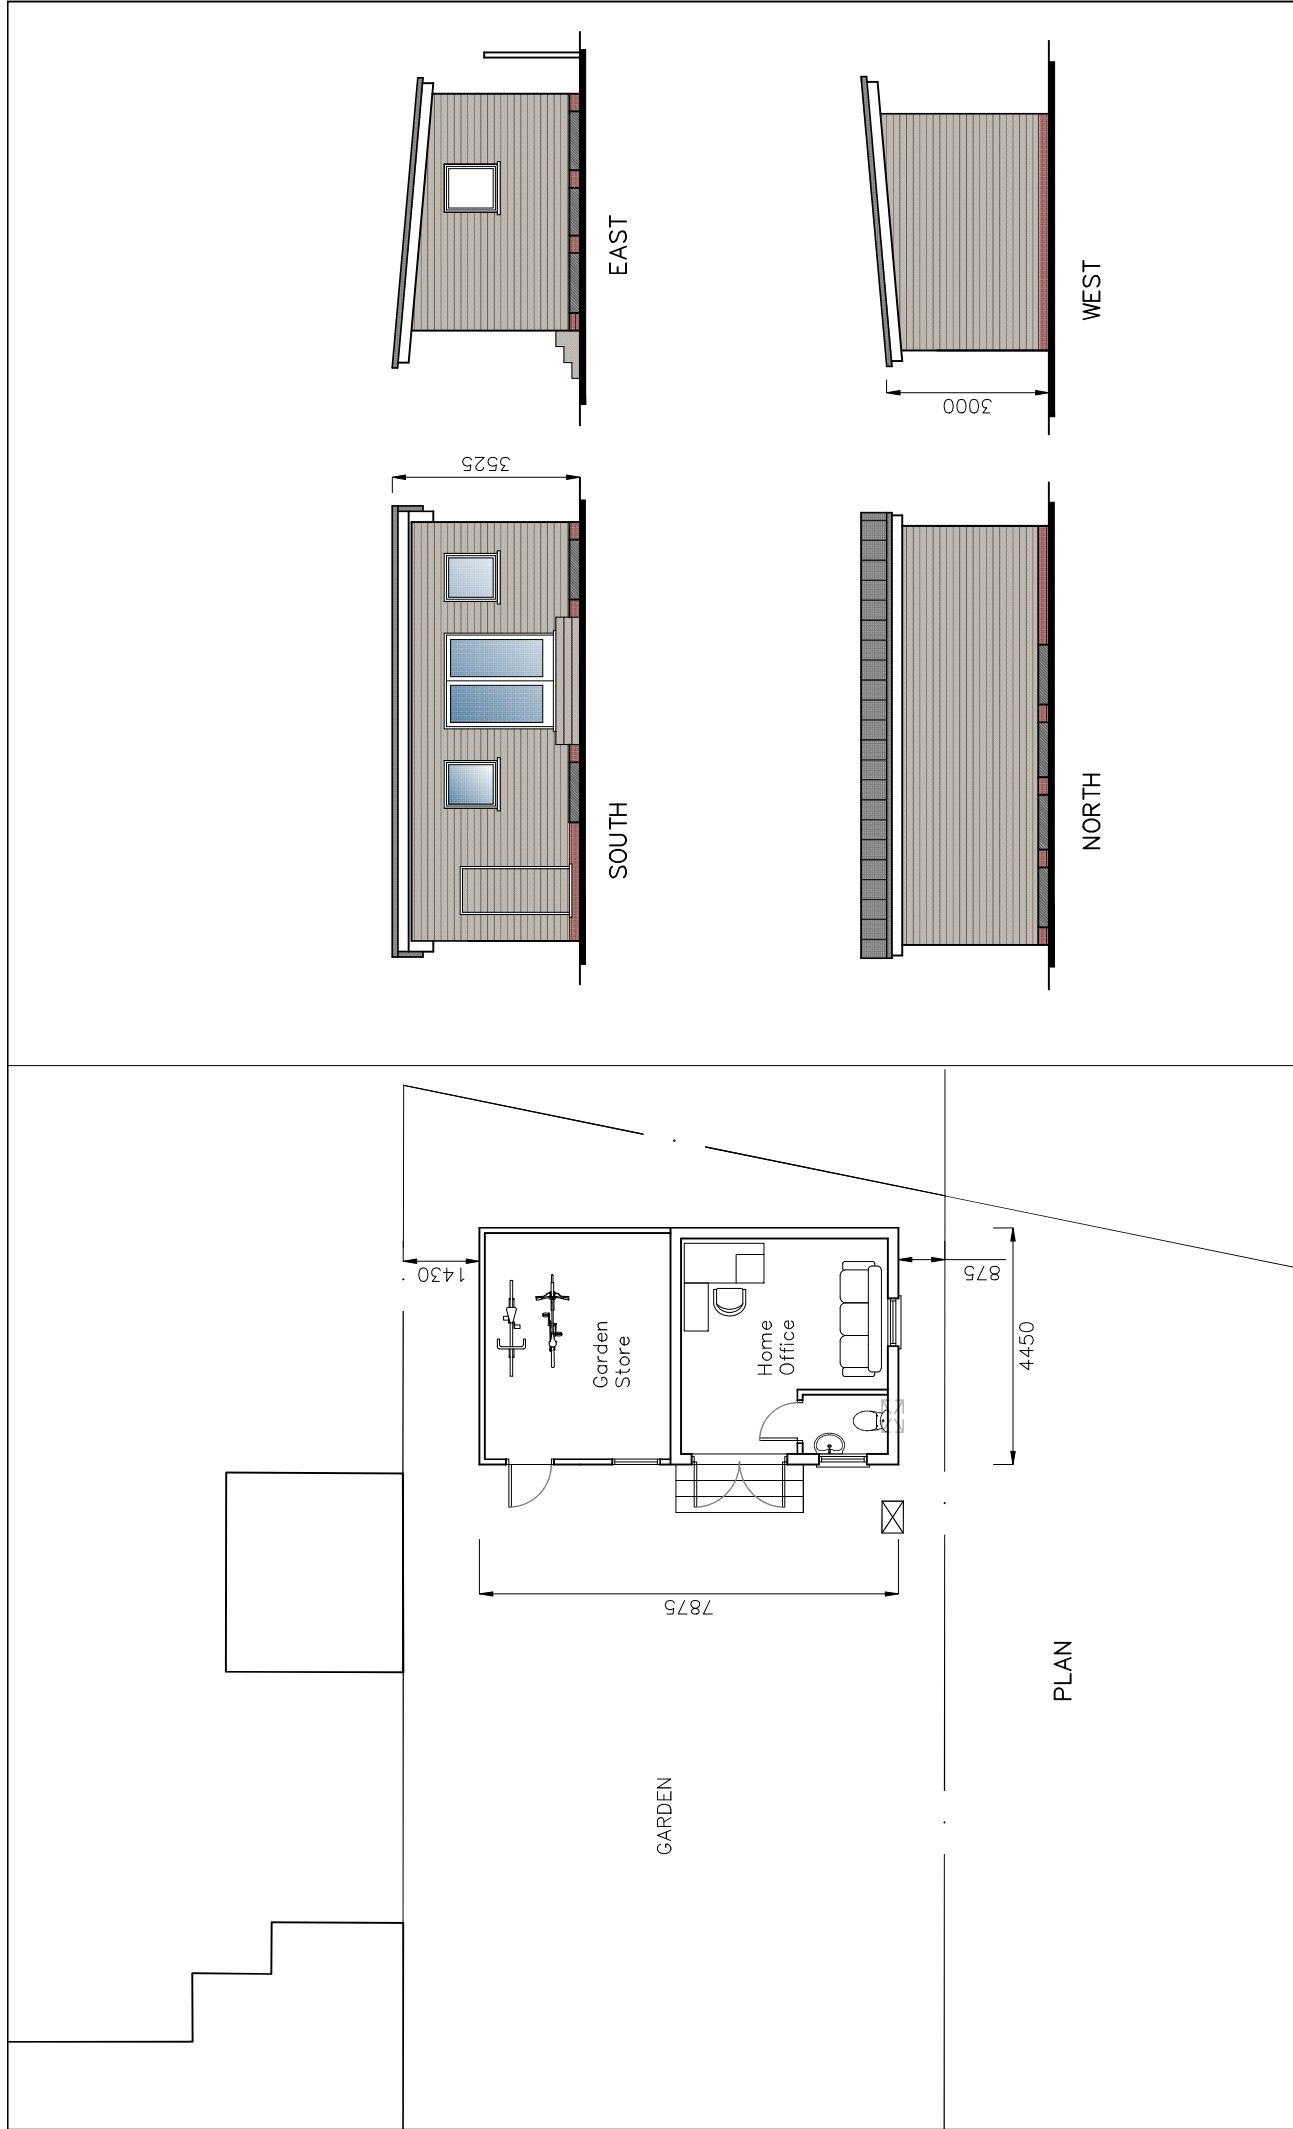

CAD Critchley Architecture And Design Ltd. Contact: 03392 474 999 info@caadonline The Old Brewery, 15E South Street, Havant, PO9 1BU	PROPOSED ANNEX	Revisions a) Client revisions/16.12.22/JHL b) c) d)	7 Wheatlands Avenue, Hayling Island, PO11 9SG	Scale A1=1:50, A3=1:100 Drawn JHL/OS Date 14/12/2022 21010-412 A
--	---	--	--	--