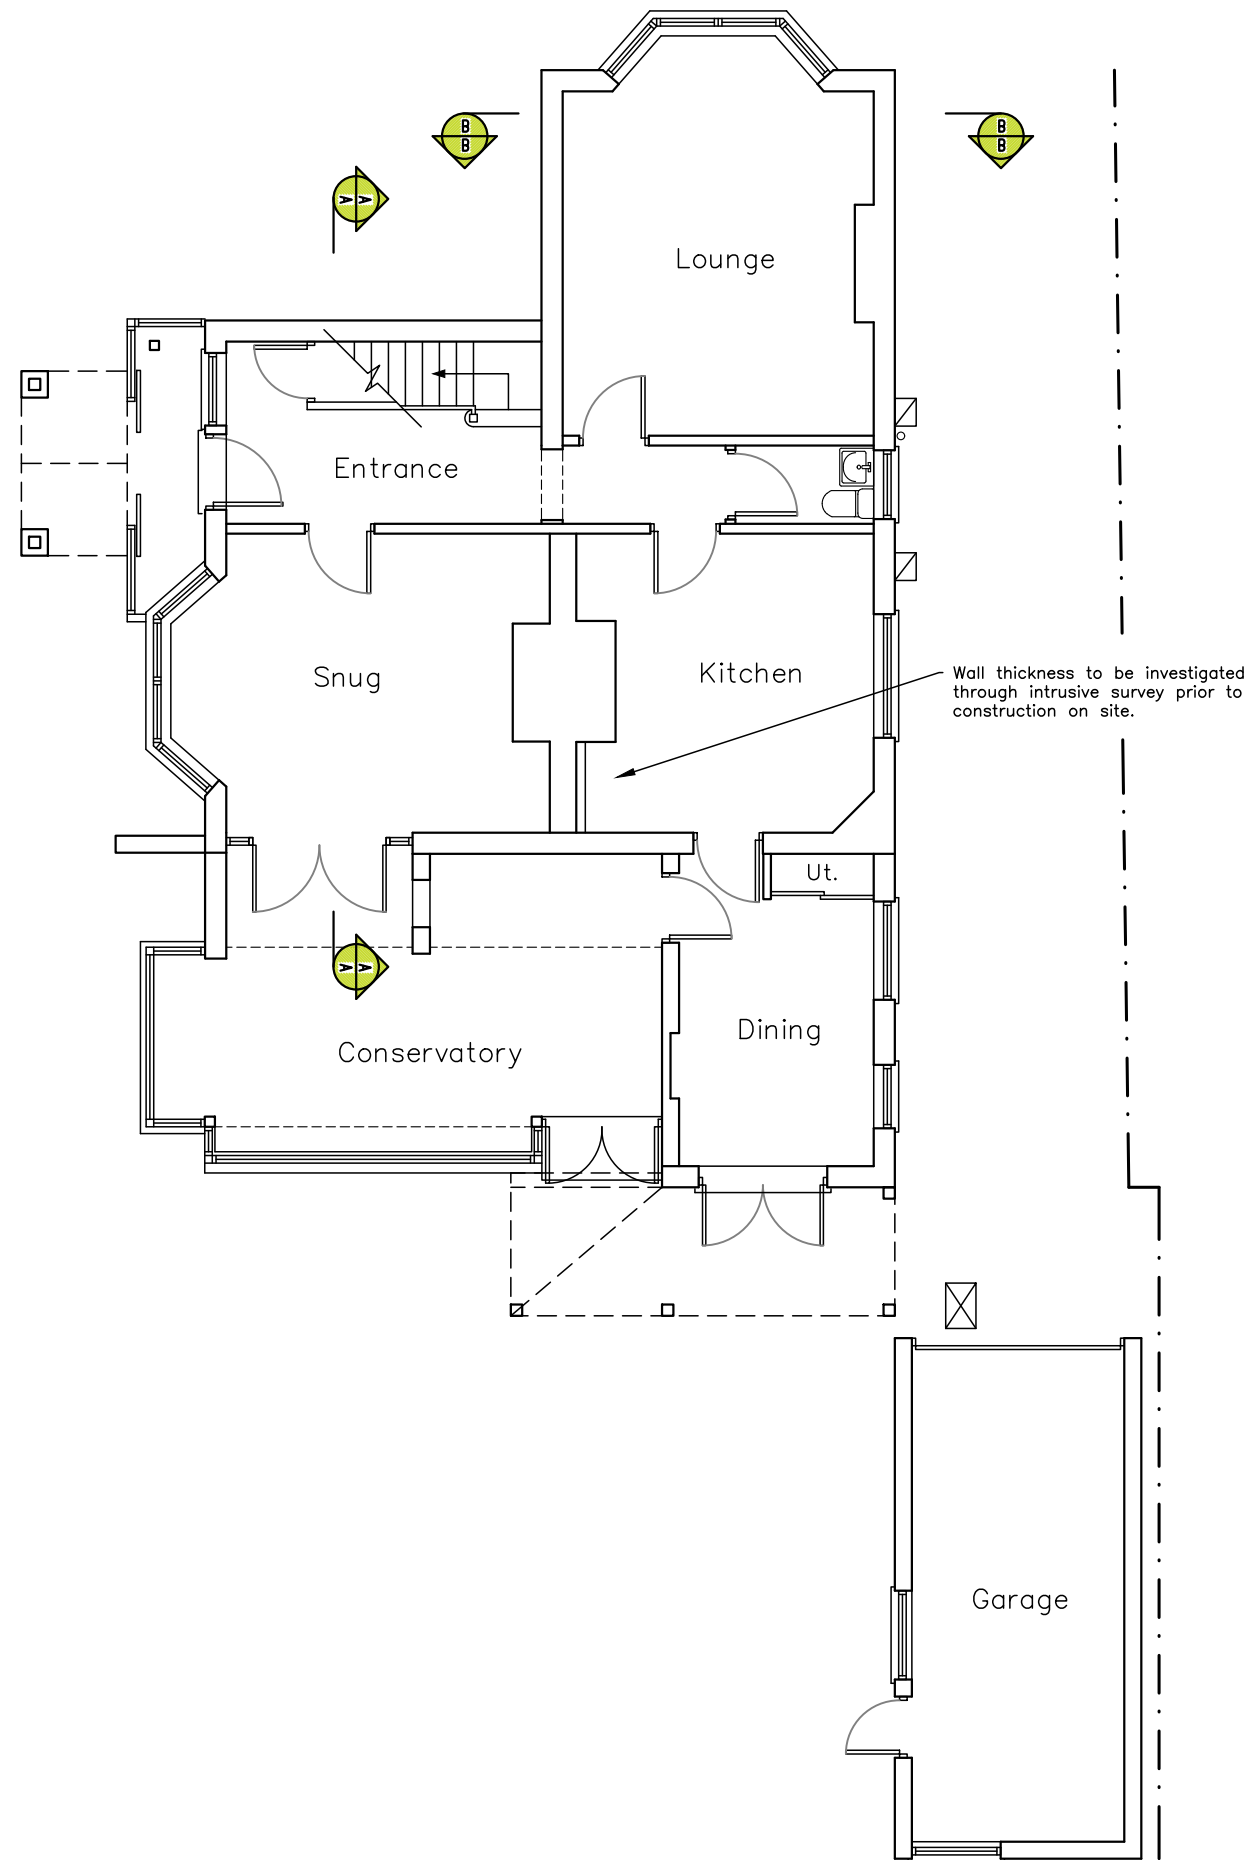


**CAD**

Critchley Architecture And Design Ltd.  
Contact: 02392 474 919 | info@caad.online  
The Old Bakery, 34 North Street, Havant, PO9 1PT

## Existing Ground Fl Plan

| Revisions | a) Note/Date/Initial |
|-----------|----------------------|
|           | b)                   |
|           | c)                   |
|           | d)                   |

5 Bacon Lane,  
Hayling Island,  
PO11 0DN

Scale A1=1:50, A3=1:100  
Drawn SAR  
Date 03/04/2023

23022-201<sup>0</sup>

10m

20m

30m

40m