

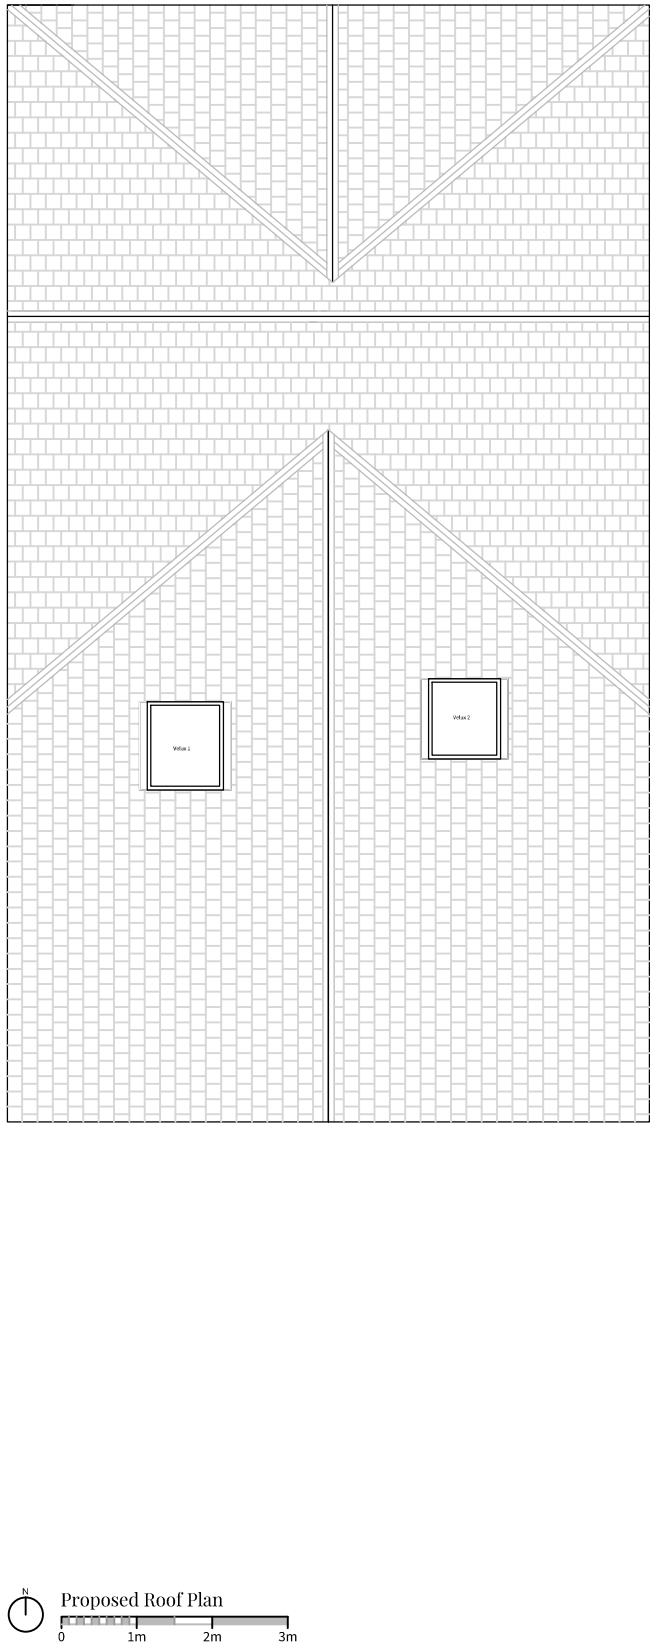
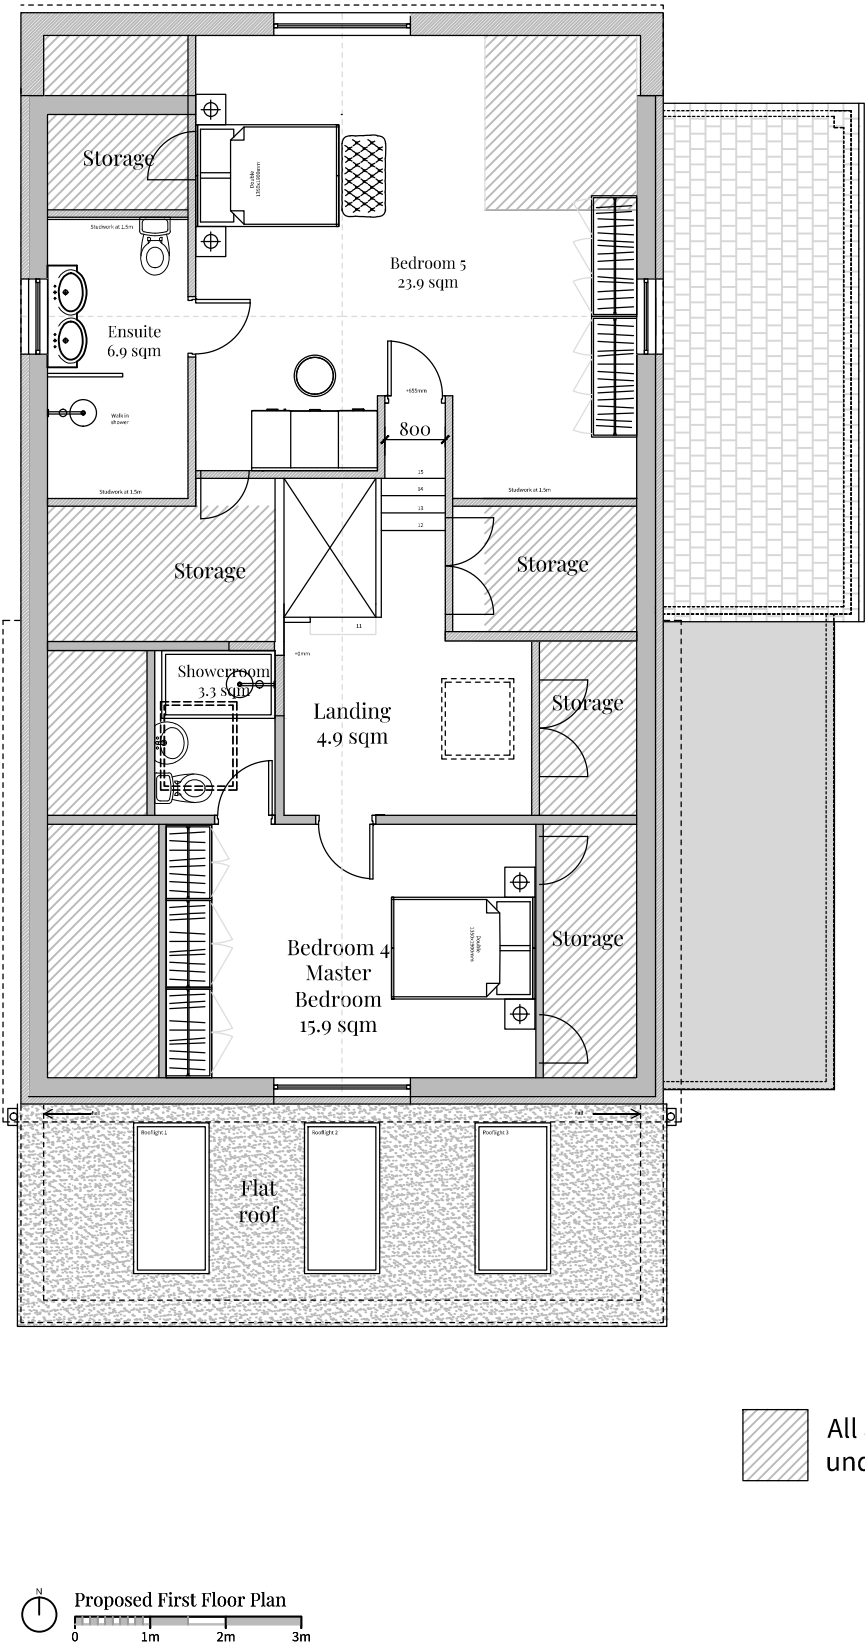
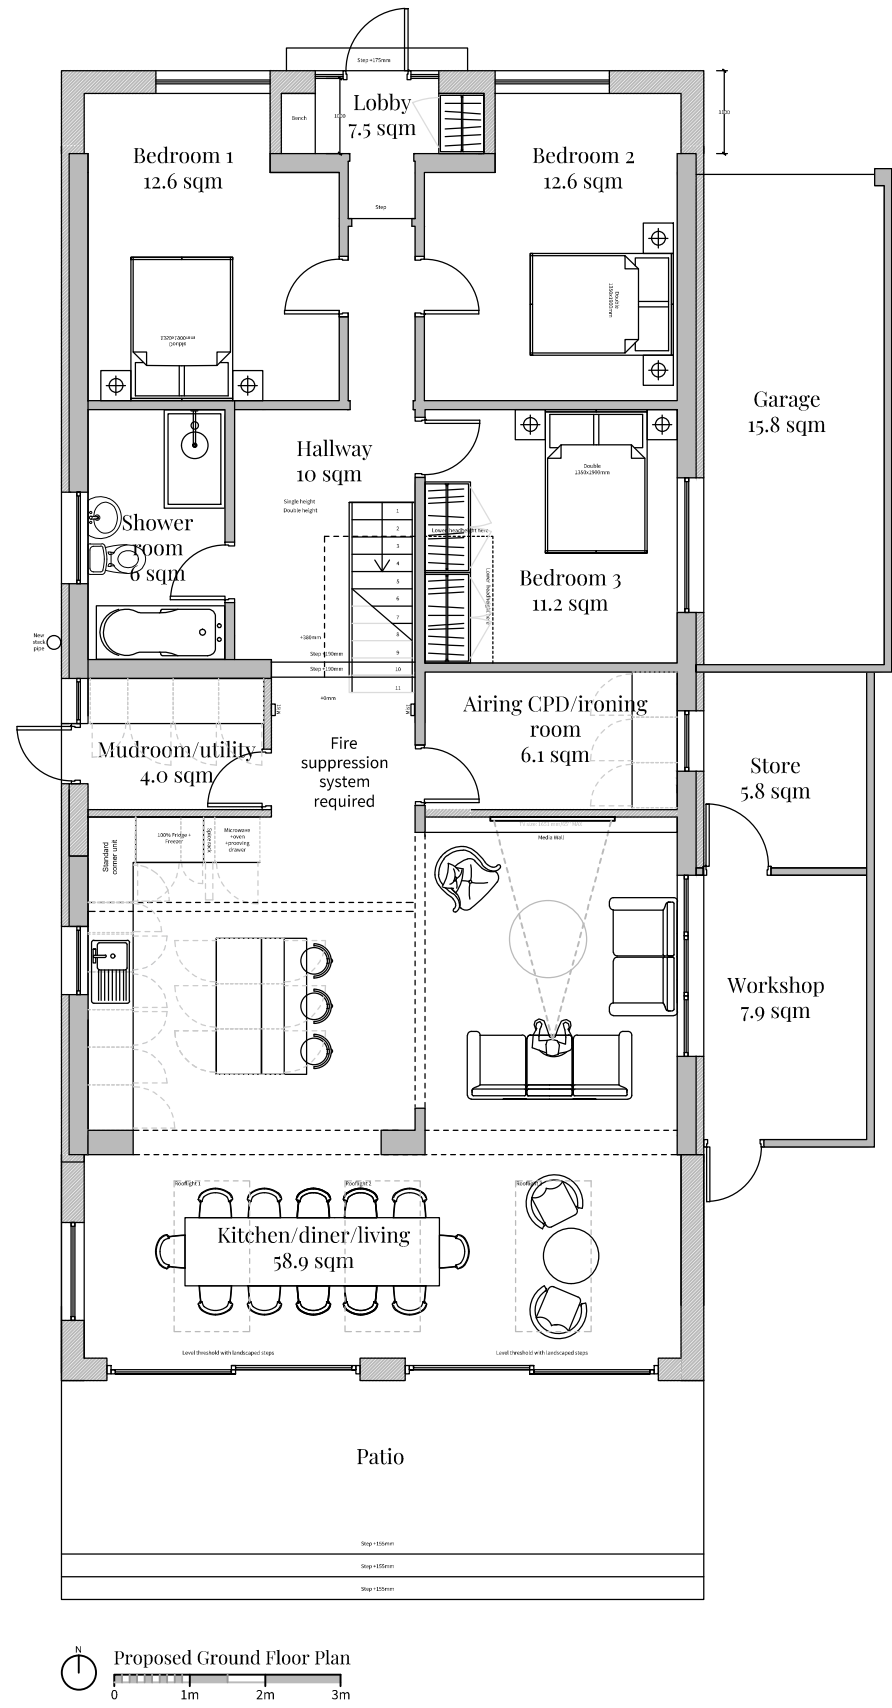
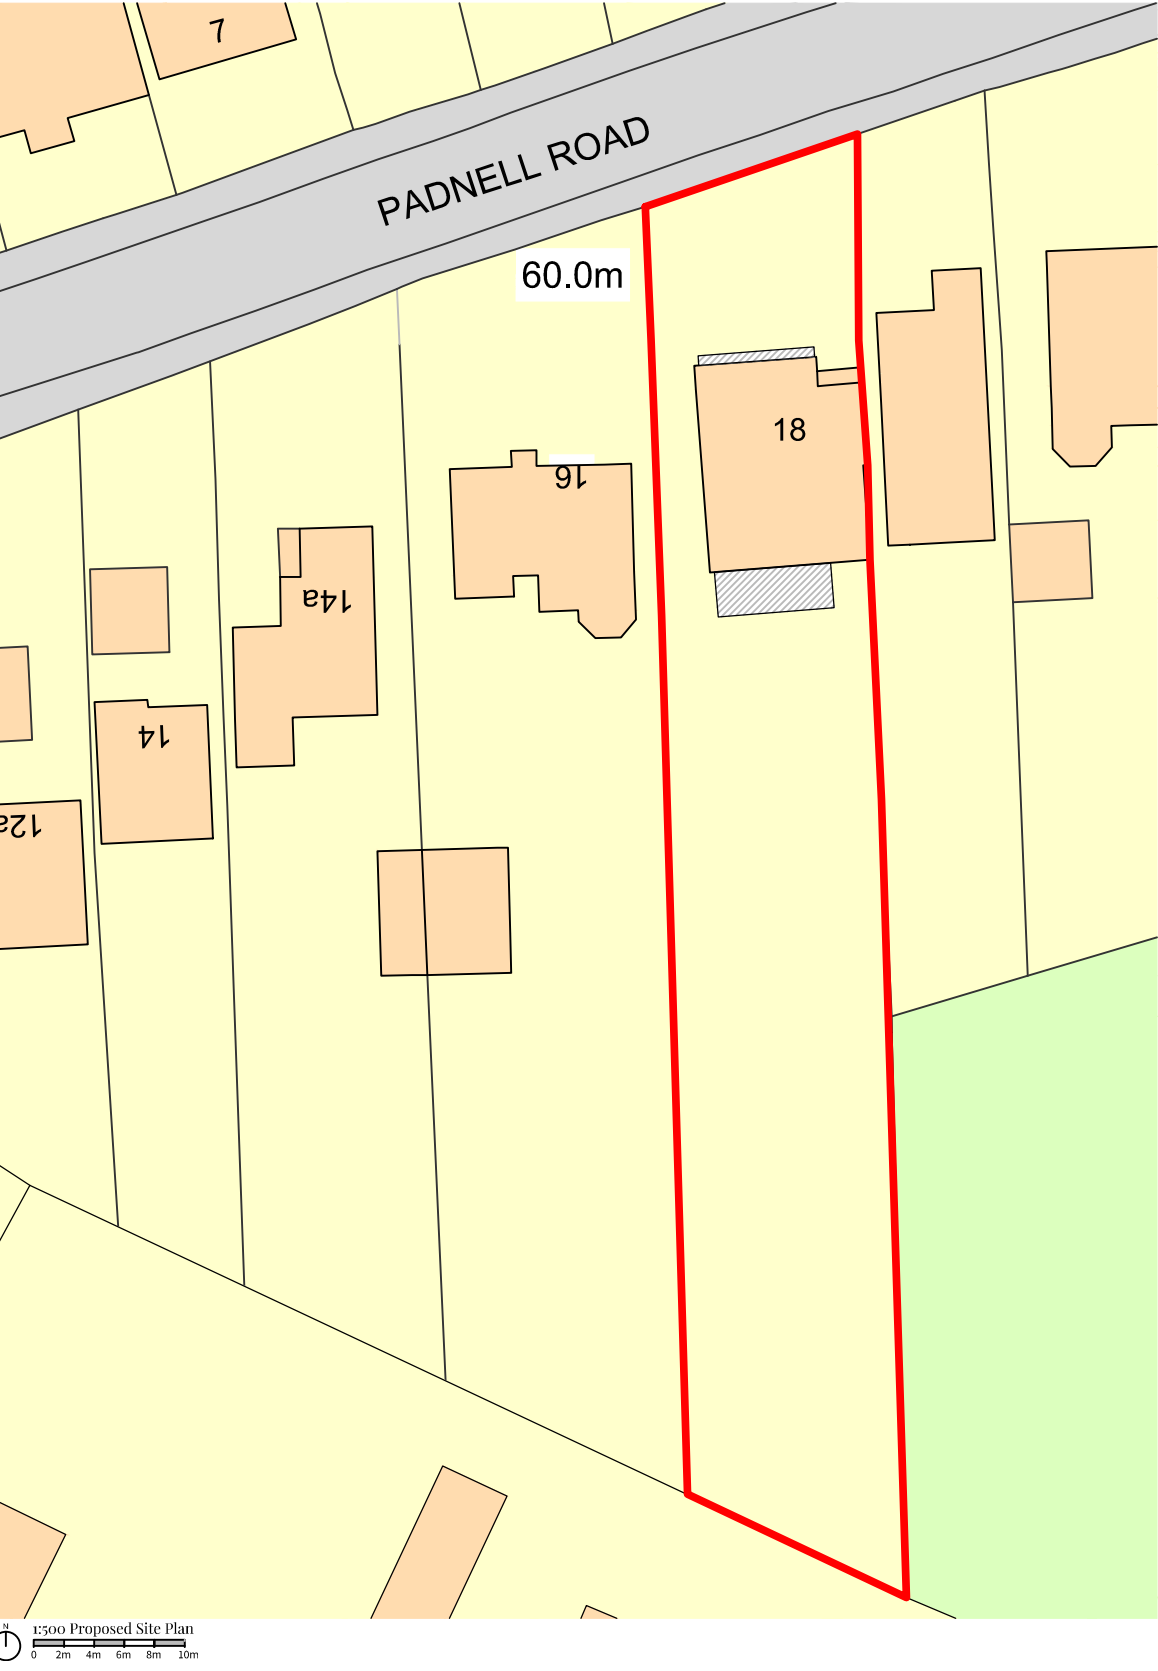
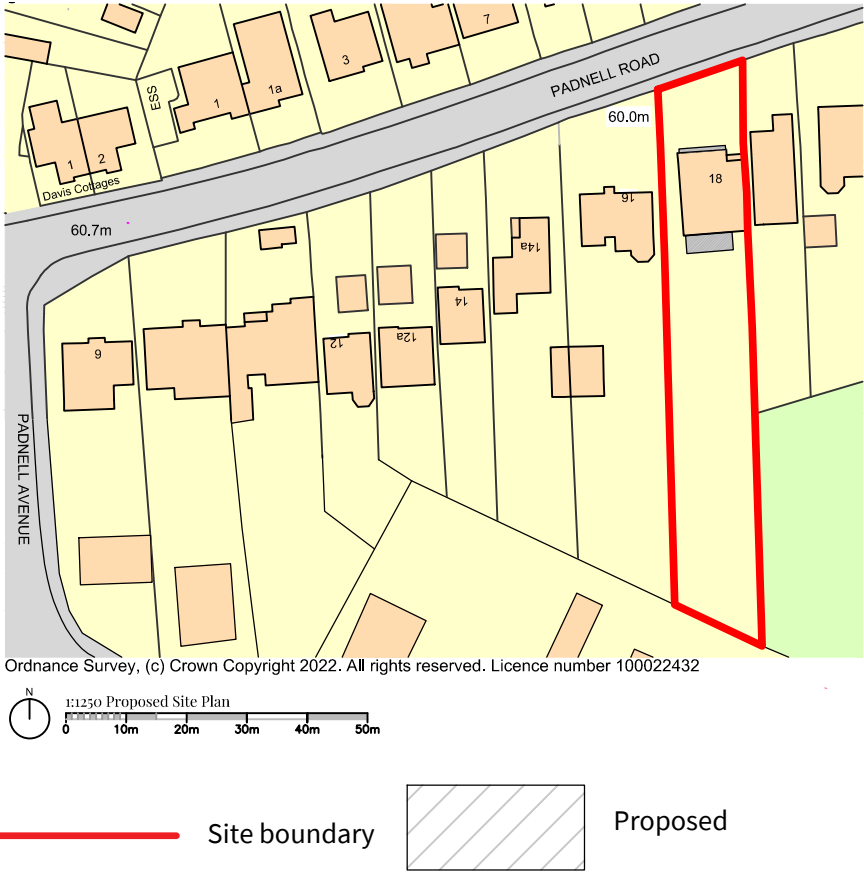
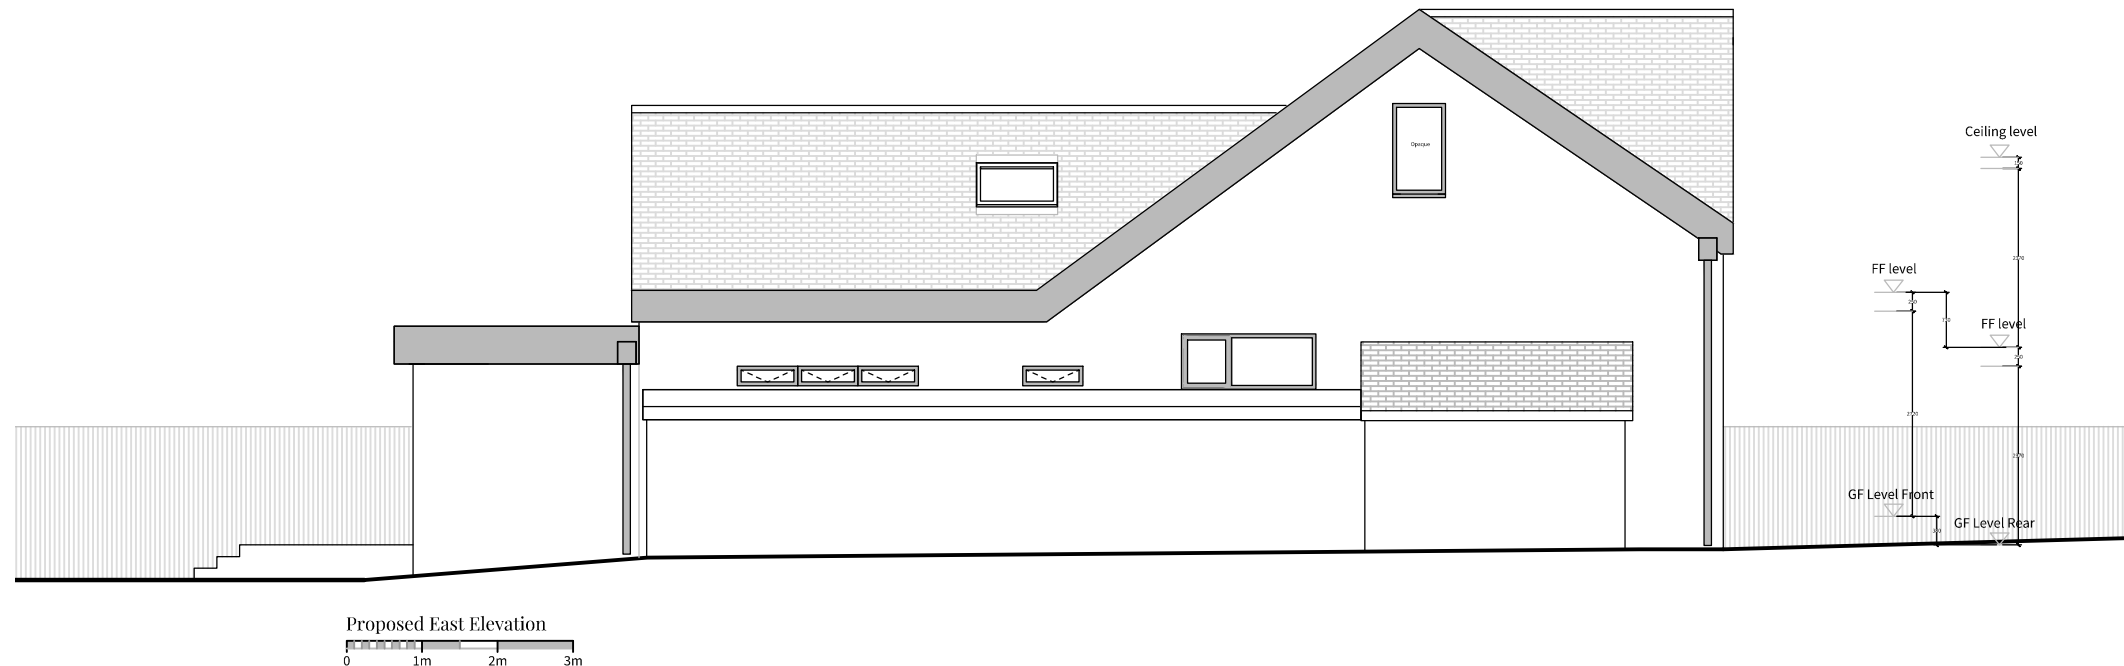
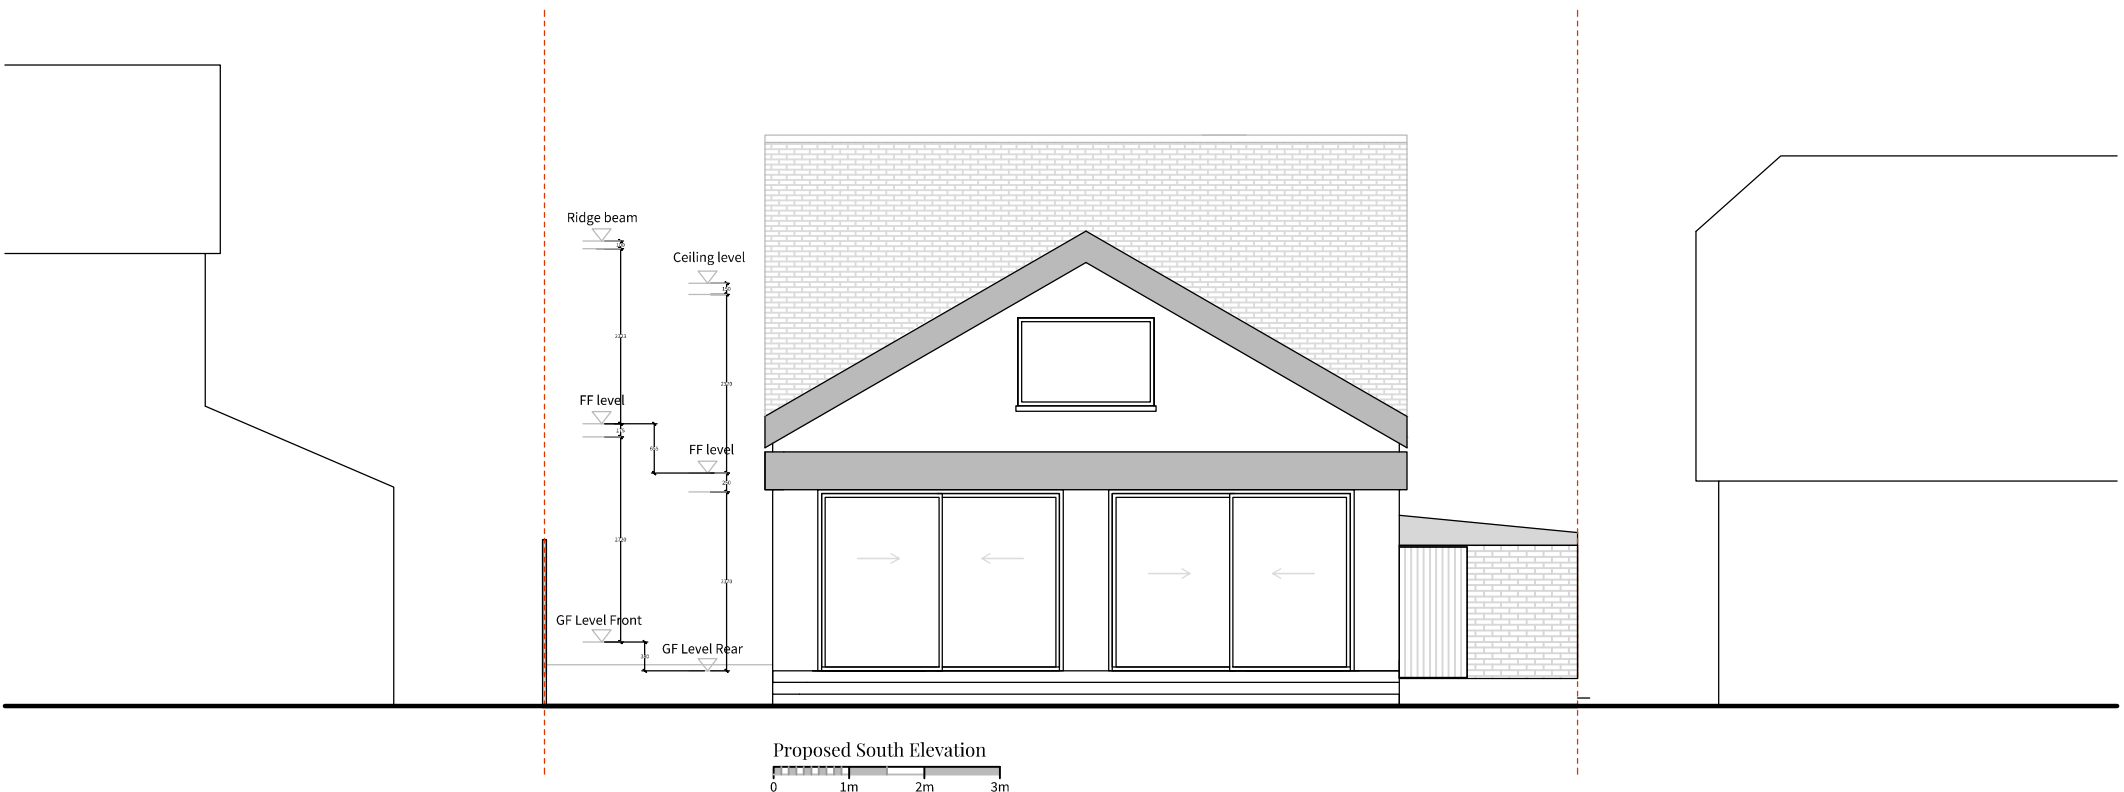


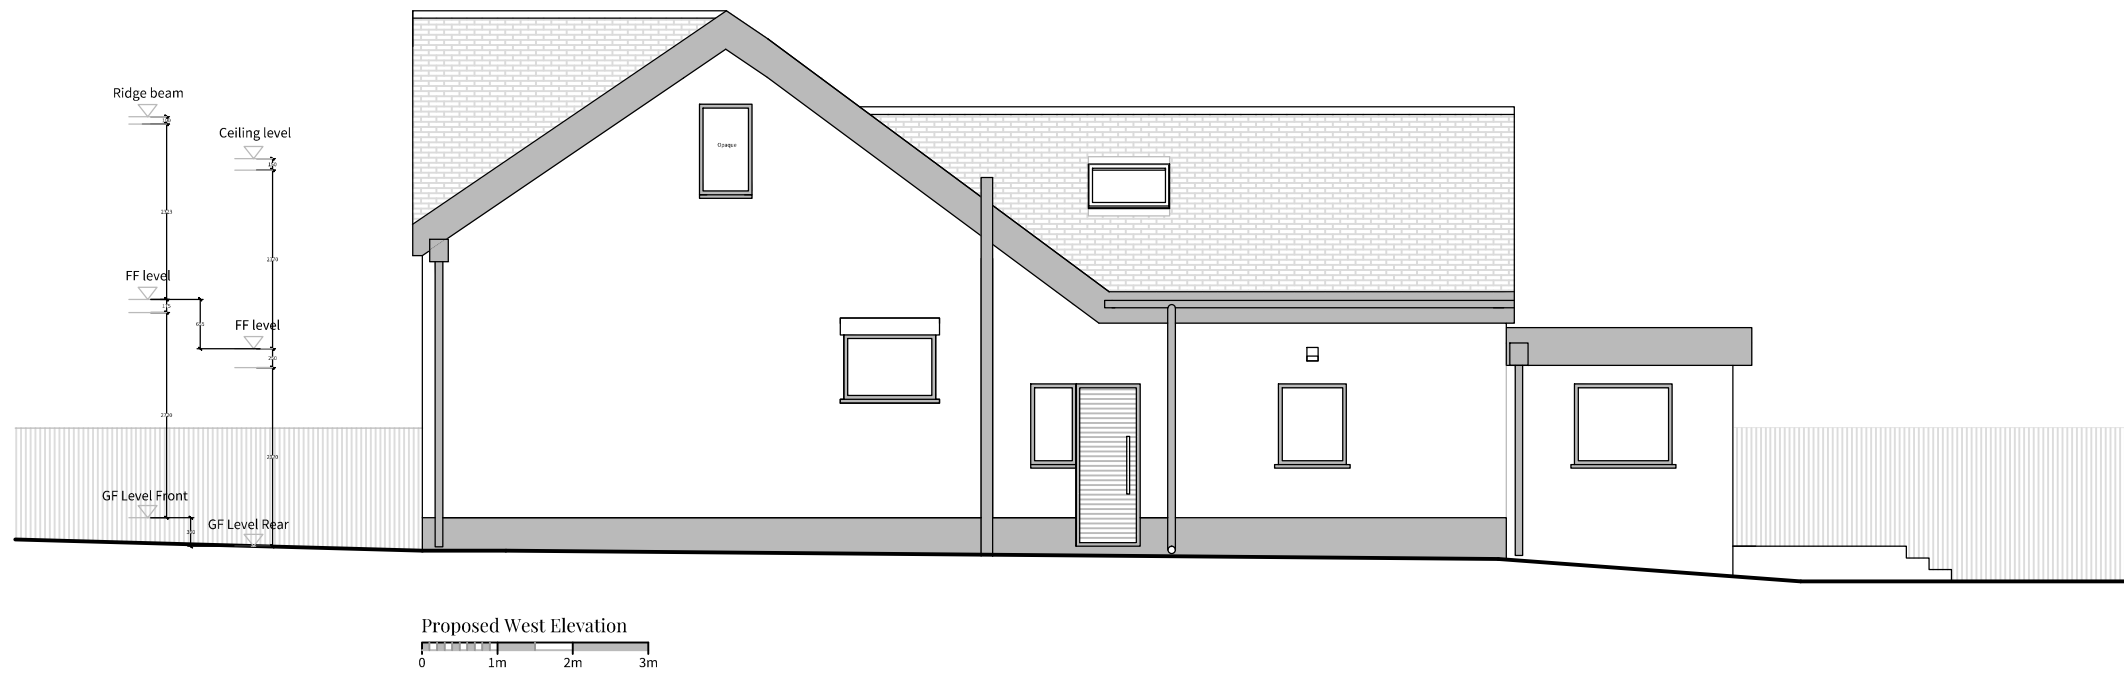

All areas under 1.5m

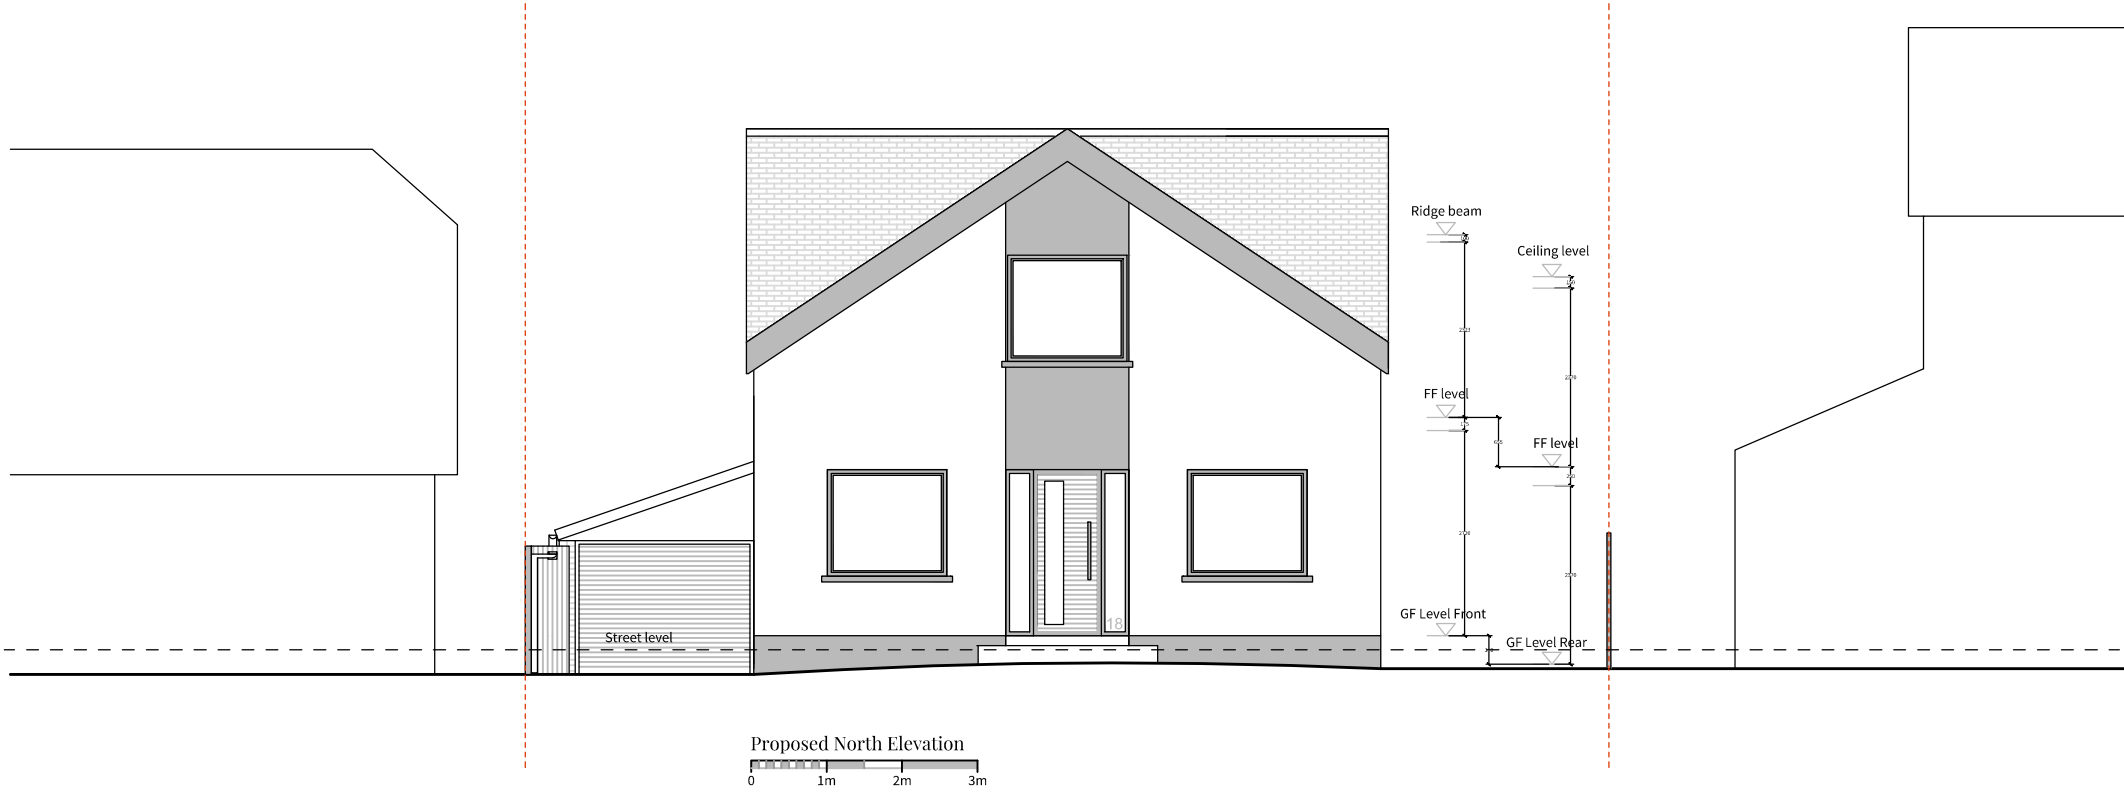

Copyright
This drawing is the copyright of fingerprintstudios and may not be copied, altered or reproduced in any way or passed to a third party without written authority. All dimensions subject to site survey and site verification. Do not scale ©

Revisions	Description
-----------	-------------



Scale
1/500 & 1/1250 @A1 for location plans
1/100 @A1 for all other drawings

Date
April 26, 2023

Drawn
AM

Checked
PB

Project Title
18 Padnell Rd, Waterloooville

Drawing Title
Pro ordnance, plans and elevations

Status
Planning

Job Number
1270

Drawing Number
11

Revision
1