
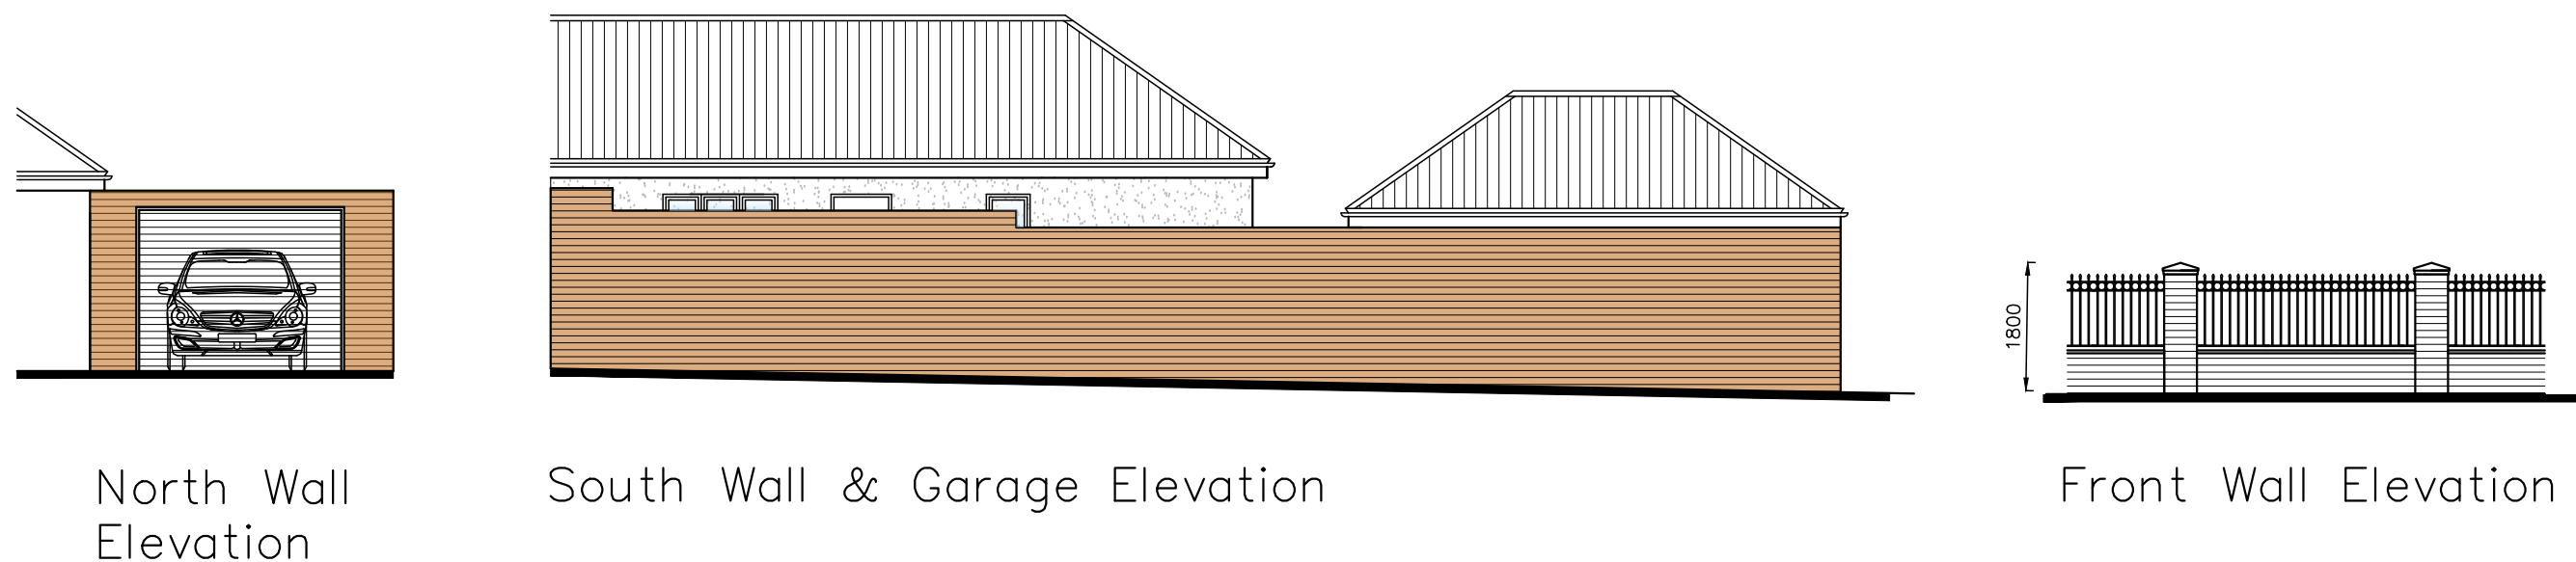


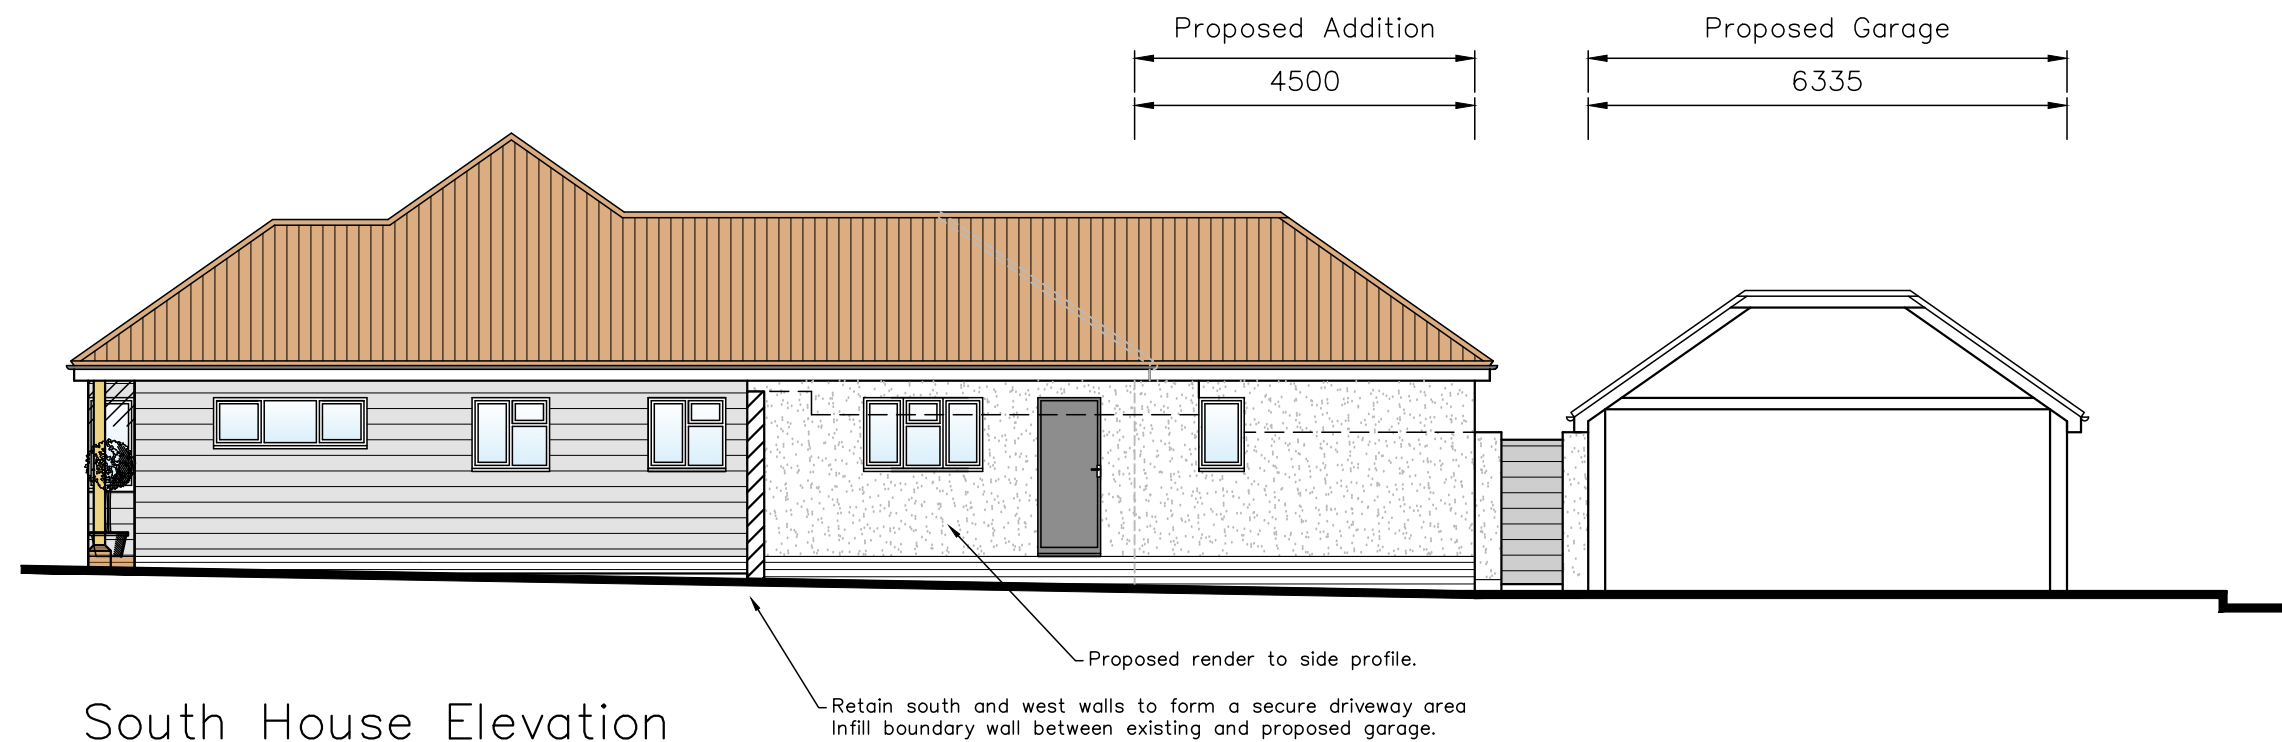

CAD

Critchley Architecture And Design Ltd.
Contact: 02392 474 919 | info@caad.online

The Old Brewery, 15E South Street, Havant, PO9 1BU

Proposed Elevations

Revisions	
a)	Client revisions/13.01.2023/SAR
b)	Remove conservatory/24.01.2023/SAR
c)	
d)	

26 Castle Ave,
Havant,
Hampshire,
PO9 2RY

Scale A1=1:50, A3=1:100
Drawn SAR/ZS
Date 16/01/2023

22104-502^B

10m

20m

30m

40m