


TYPE D - TYPICAL INSPECTION CHAMBER DETAIL
FIGURE B 18 SEWERAGE SECTOR GUIDANCE APPENDIX C - 'THE CODE'
DEPTH FROM COVER LEVEL TO SOFFIT OF PIPE UP TO 3m
FLEXIBLE MATERIAL CONSTRUCTION FOR USE IN AREAS SUBJECT TO VEHICLE LOADING


PLASTIC CHAMBERS AND RINGS SHALL COMPLY WITH CLAUSE E2.31

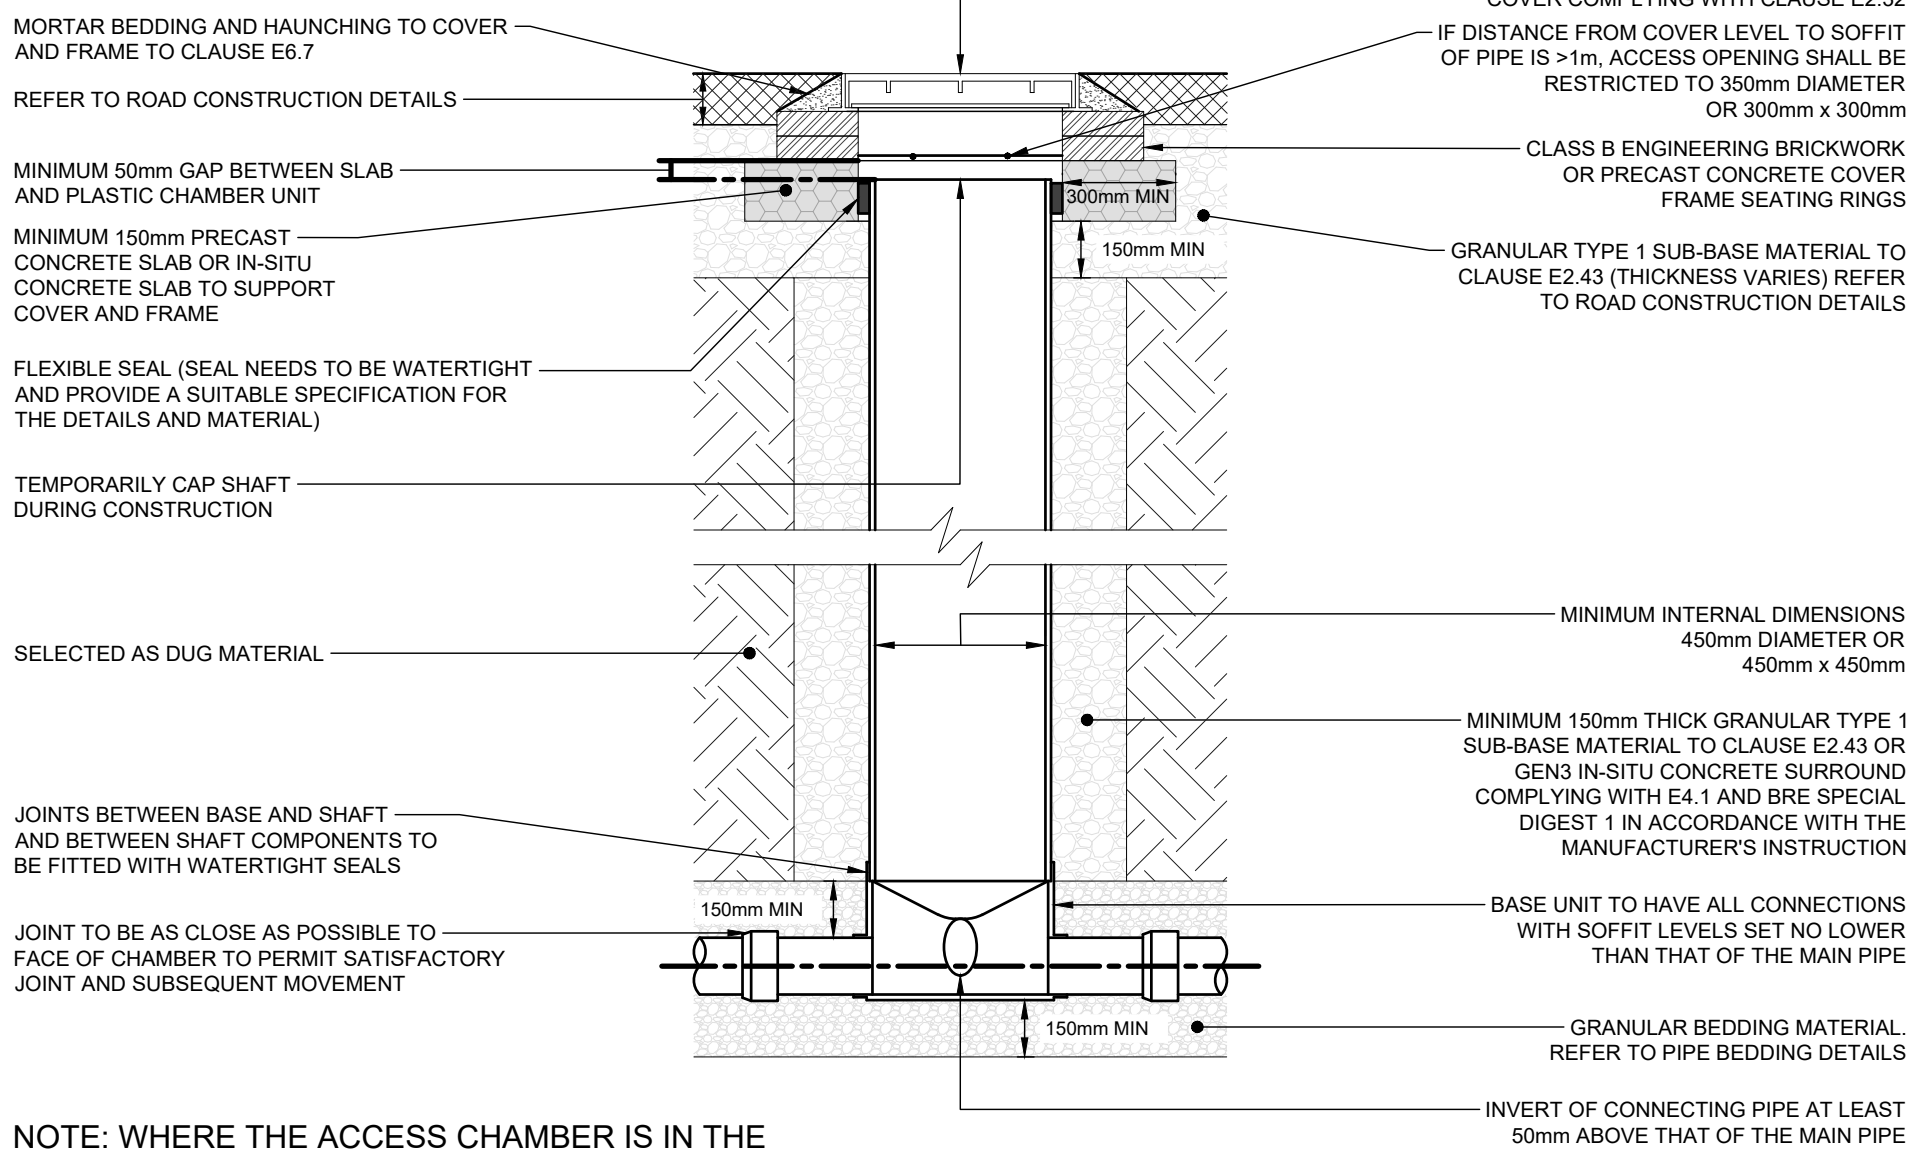


NOTE: WHERE THE ACCESS CHAMBER IS IN THE HIGHWAY (INCLUDING ANY FOOTWAY), THE HIGHWAY AUTHORITY CAN HAVE SPECIFIC REQUIREMENTS.

TYPE D - TYPICAL INSPECTION CHAMBER DETAIL
FIGURE B 19 SEWERAGE SECTOR GUIDANCE APPENDIX C - 'THE CODE'
FLEXIBLE MATERIAL CONSTRUCTION ALTERNATIVE TOP DETAILS FOR USE IN AREAS OF LIGHT VEHICLE LOADING OR LANDSCAPED AREAS

PLASTIC CHAMBERS AND RINGS SHALL COMPLY WITH CLAUSE E2.31

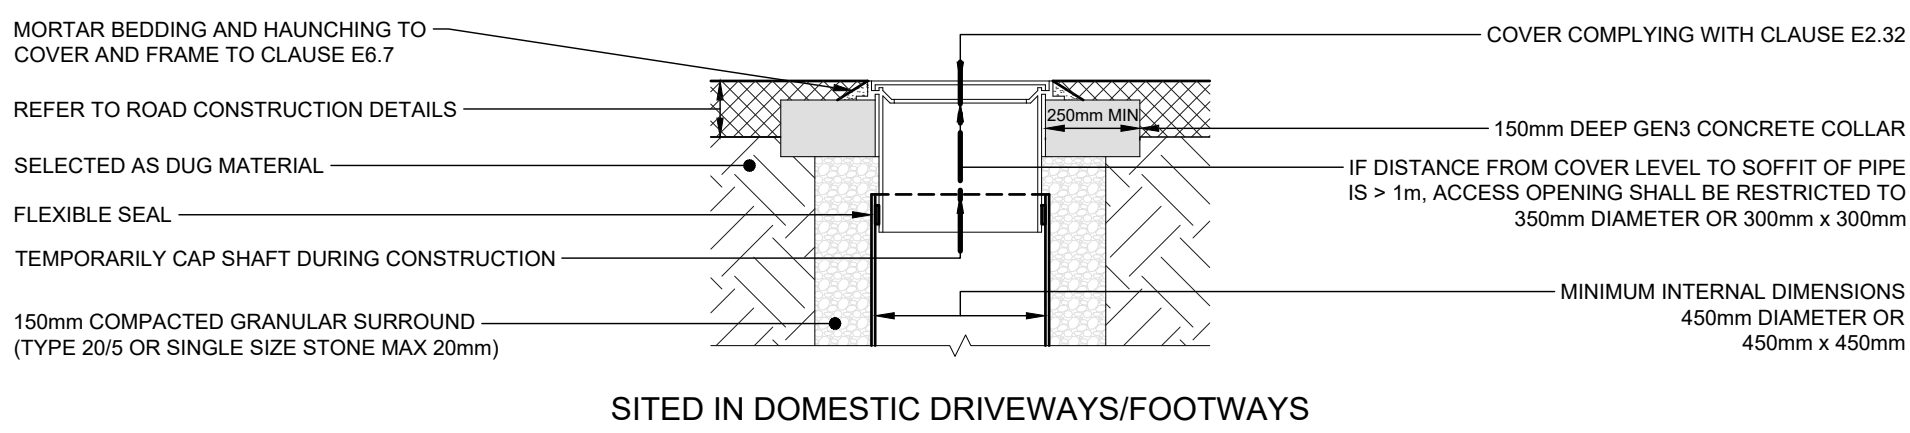


SITED IN DOMESTIC DRIVEWAYS/FOOTWAYS

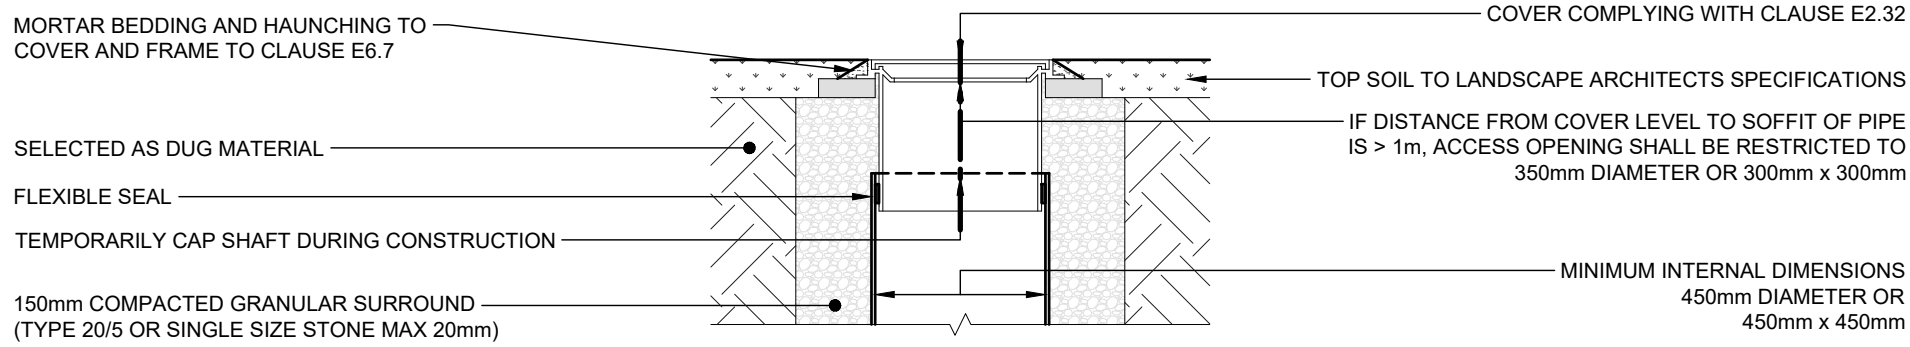


SITED IN DOMESTIC GARDENS


NOTE: WHERE THE ACCESS CHAMBER IS IN THE HIGHWAY (INCLUDING ANY FOOTWAY), THE HIGHWAY AUTHORITY CAN HAVE SPECIFIC REQUIREMENTS.

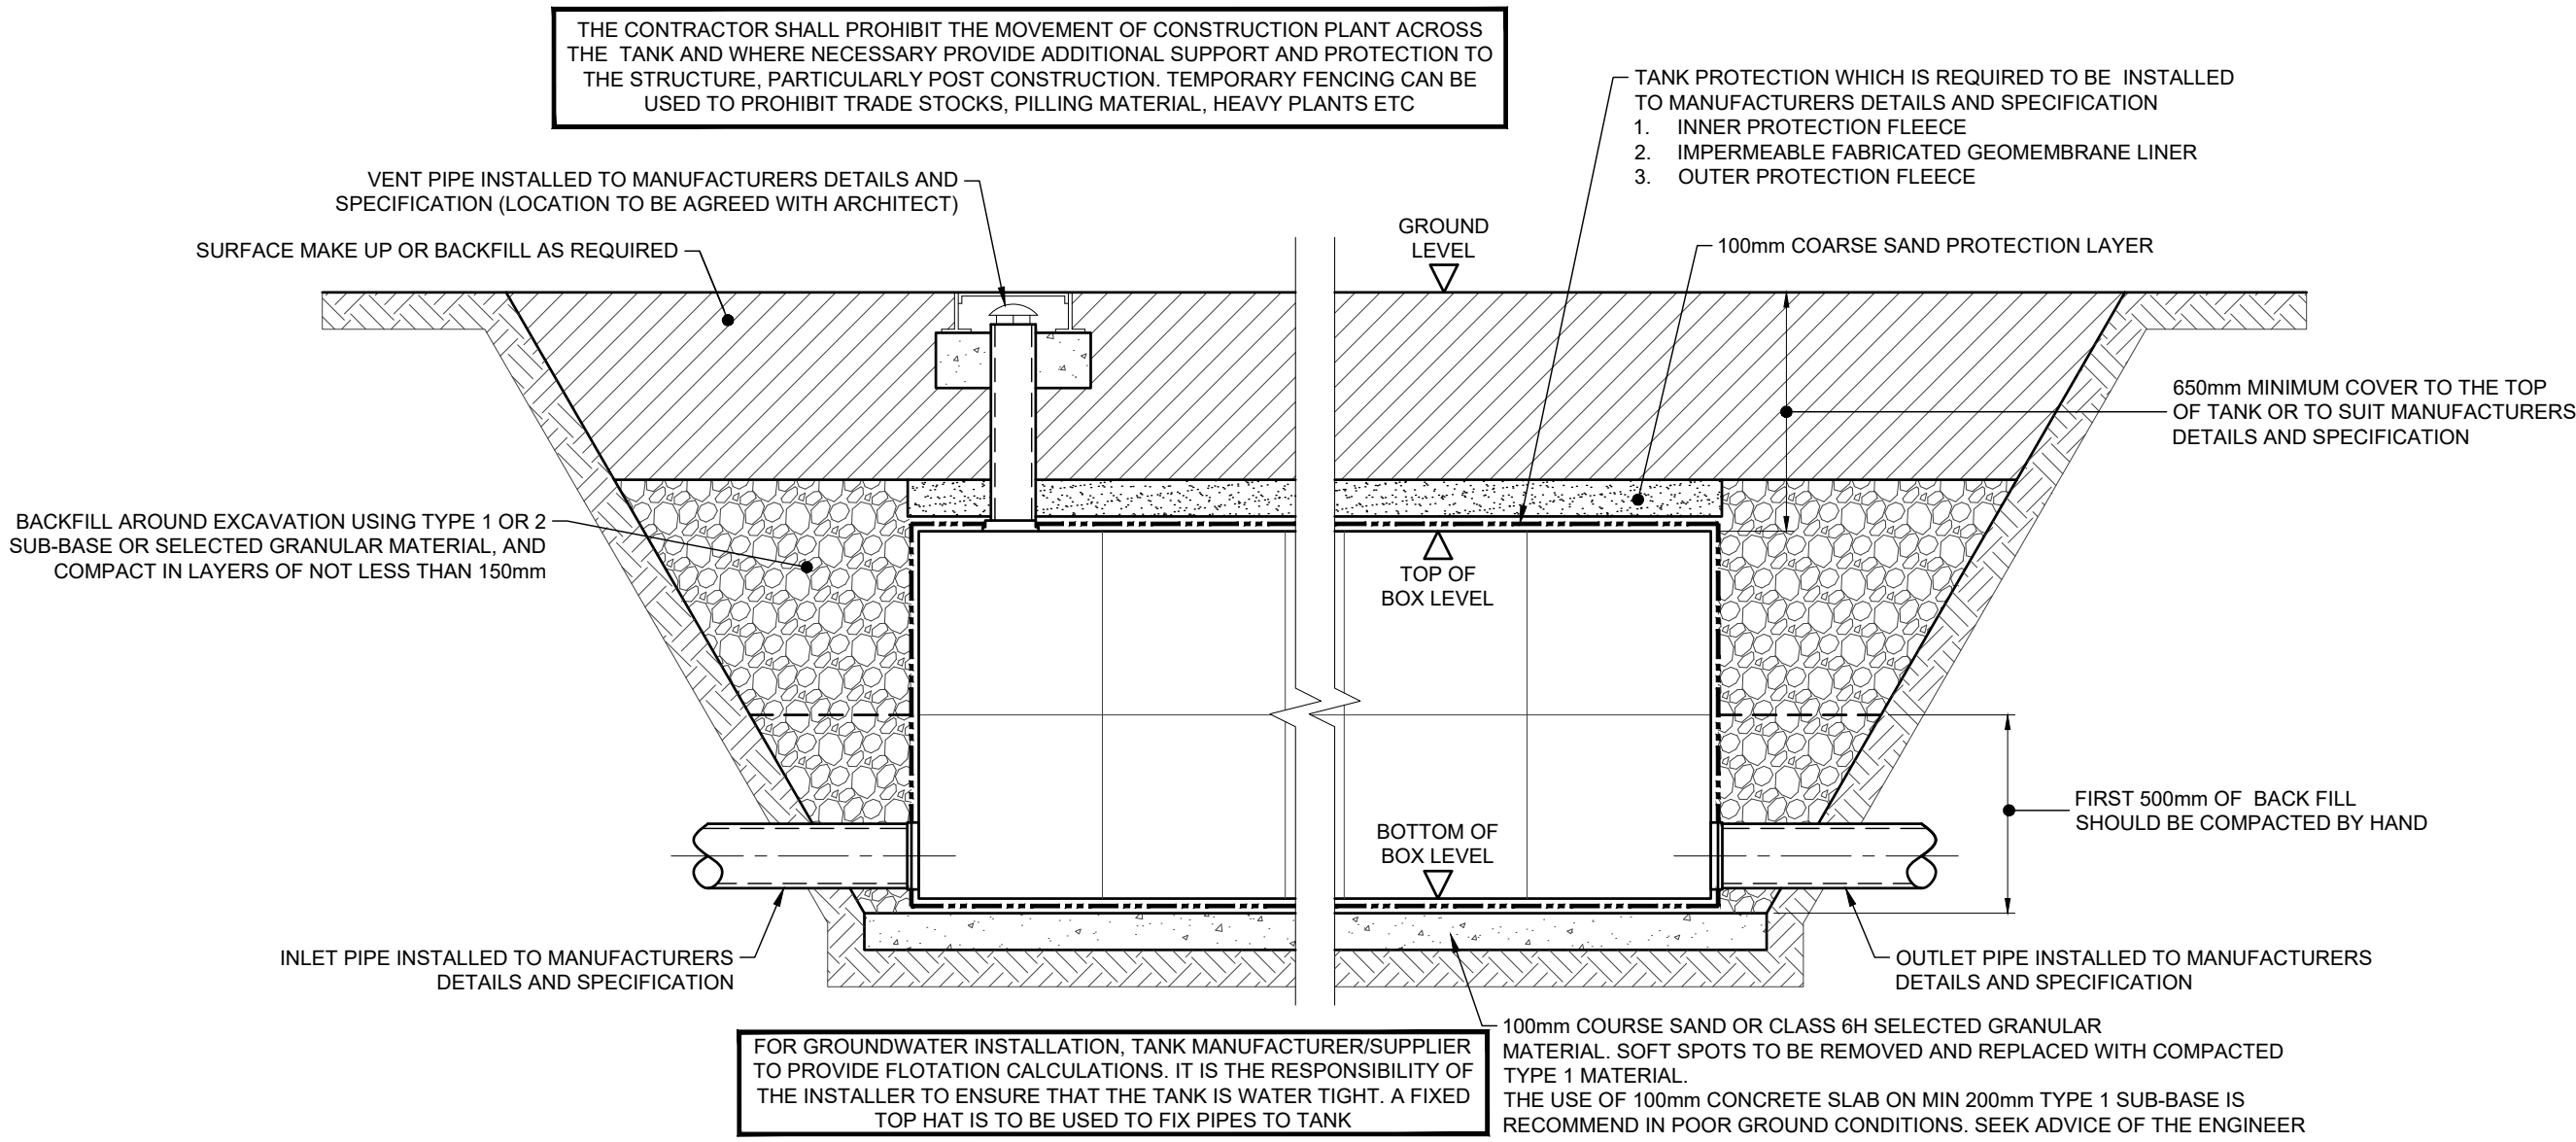


TYPICAL DETAIL FOR ATTENUATION TANK

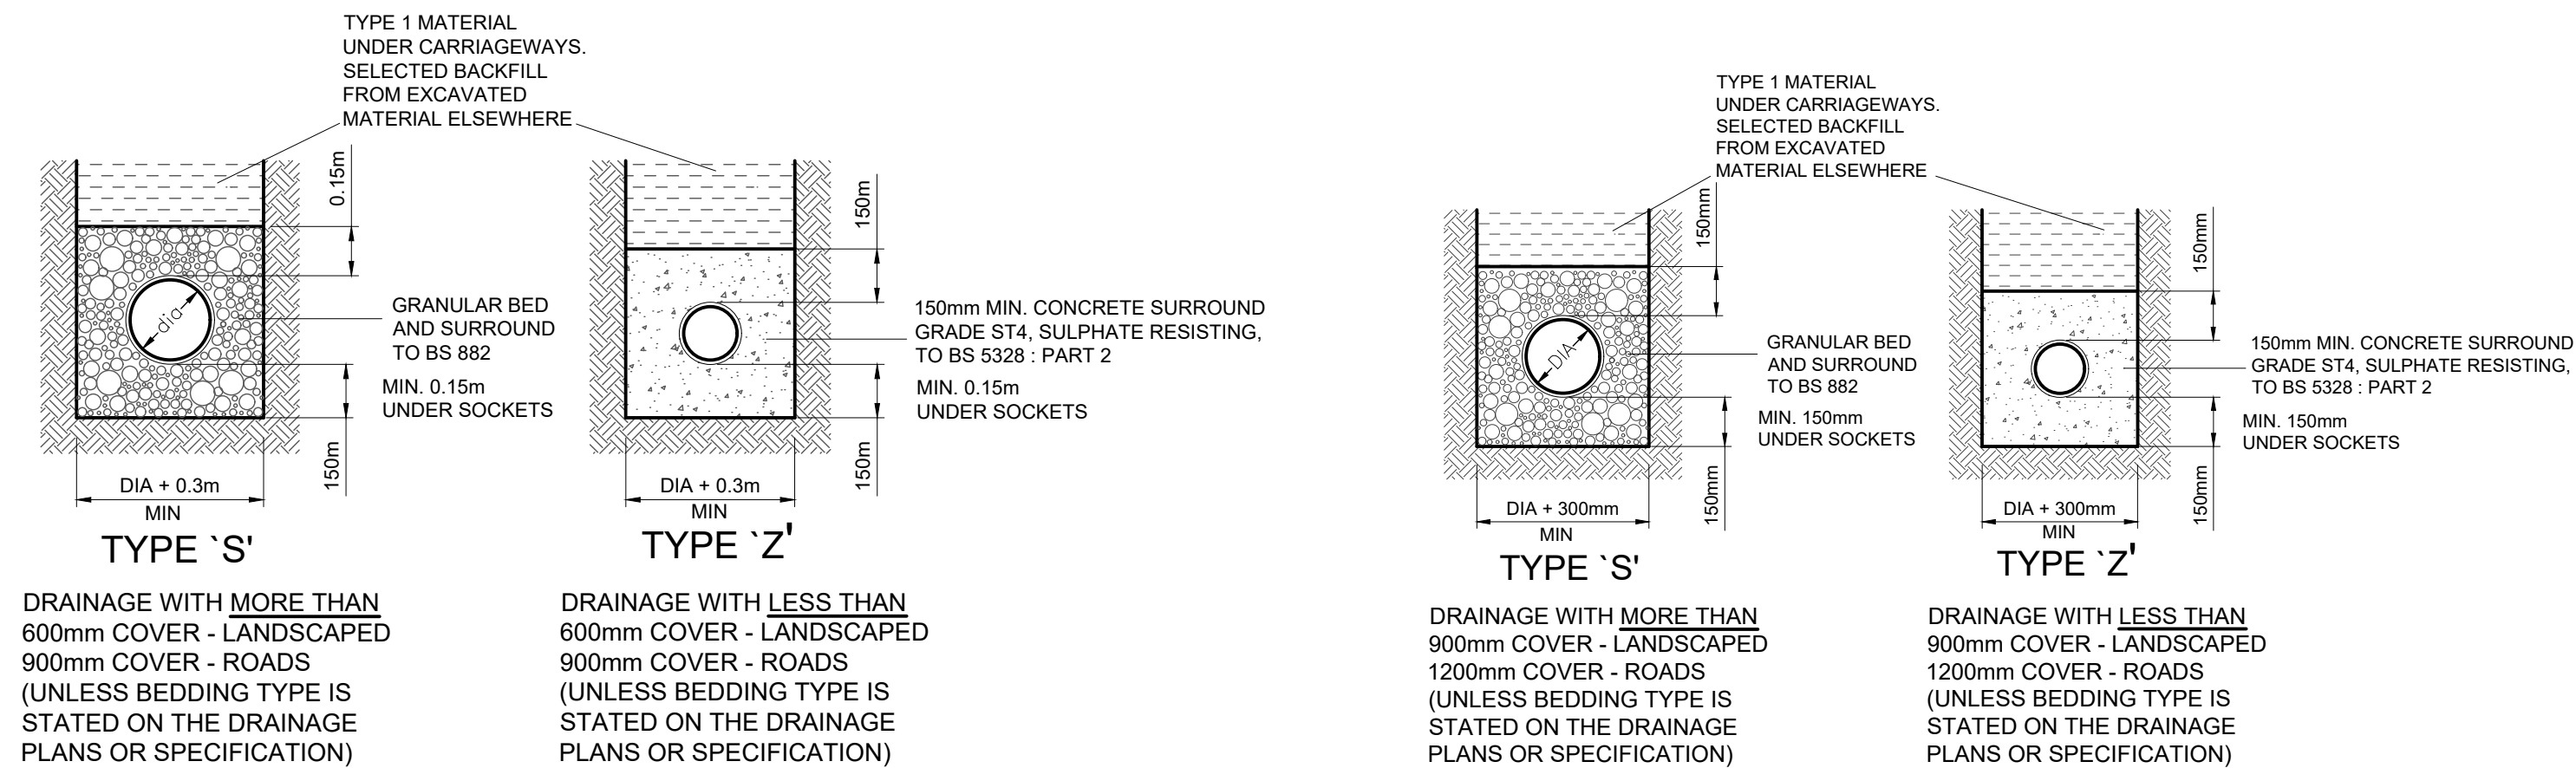

PIPE BEDDING DETAILS IN
PRIVATE AREAS

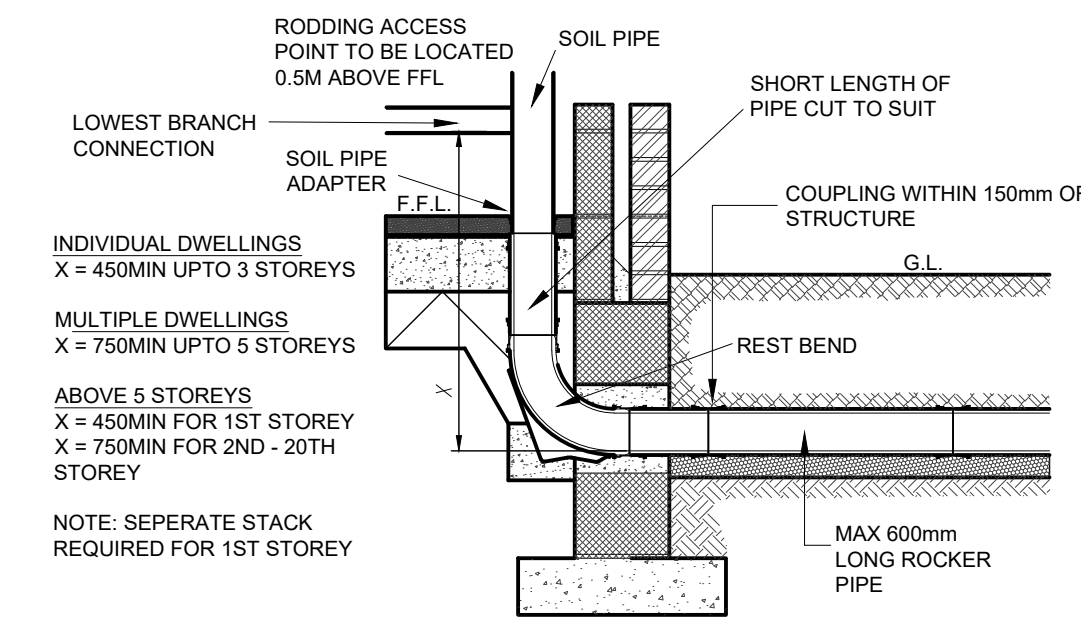


SOIL & VENT PIPE/STUB
STACK/DURGO CONNECTION DETAIL

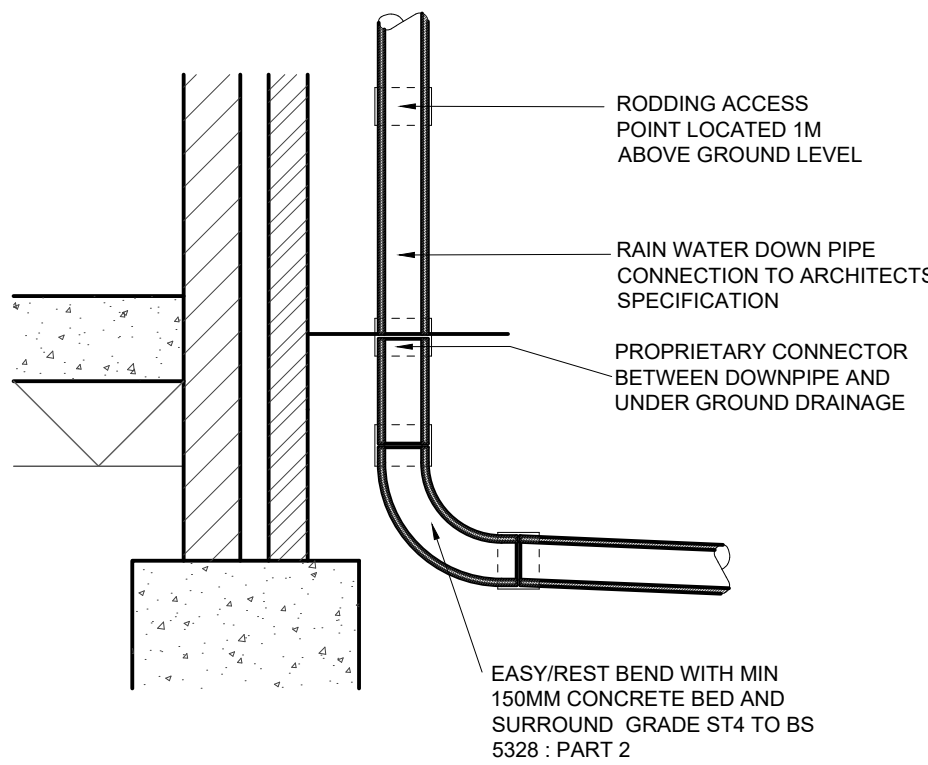


SEALED RAIN WATER
DOWNPIPE

PIPE BEDDING DETAILS IN
ADOPTED AREAS

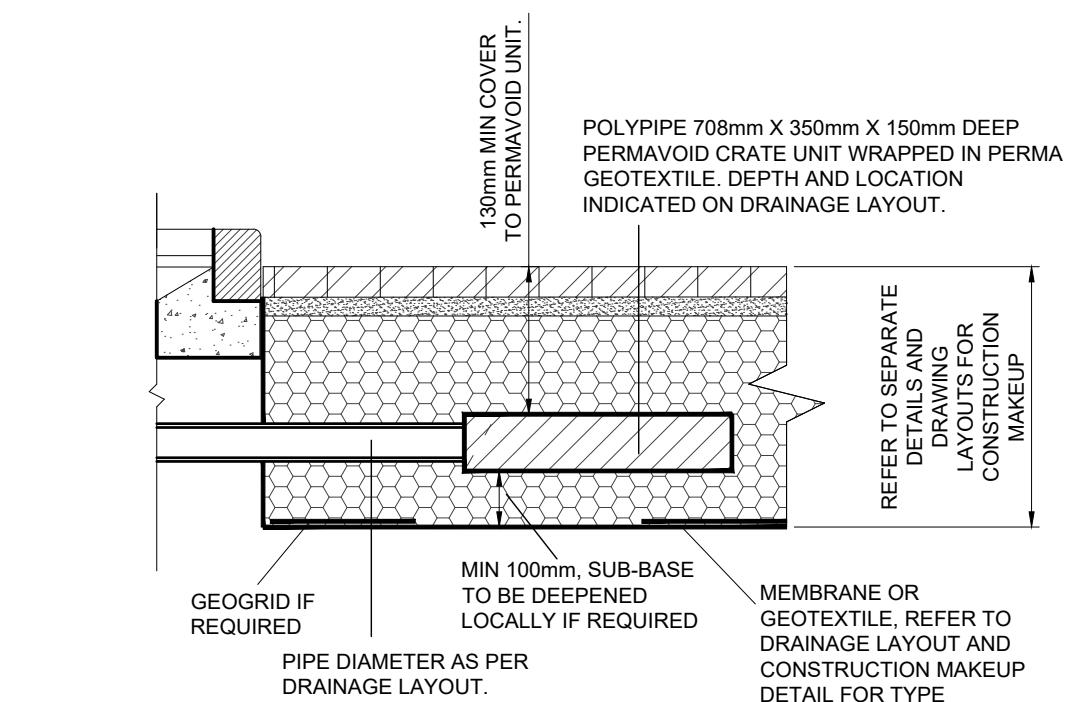


SW OUTLET INTO SUB-BASE STORAGE

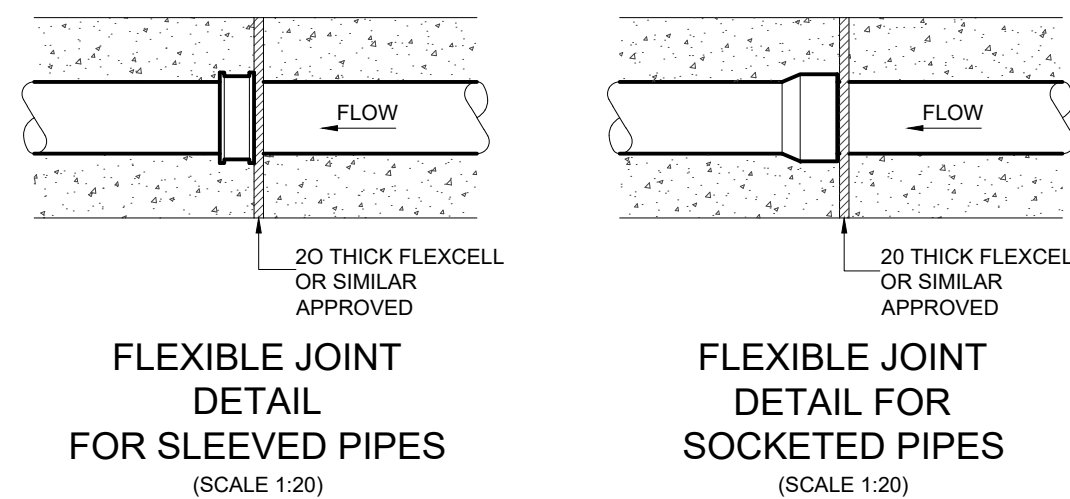

IMPORTANT NOTE: CAUTION

ALL INFORMATION SHOWN ON THIS DRAWING FOR UNDERGROUND SERVICES/STATUTORY UNDERTAKERS' PLANT IS APPROXIMATE AND IS PROVIDED FOR THE CONTRACTOR'S INFORMATION ONLY. IT SHOULD NOT BE RELIED ON FOR EXCAVATION OR ANY OTHER WORKS PURPOSES AND CONTRACTORS MUST SATISFY THEMSELVES OF THEIR LOCATIONS PRIOR TO THE COMMENCEMENT OF WORKS.

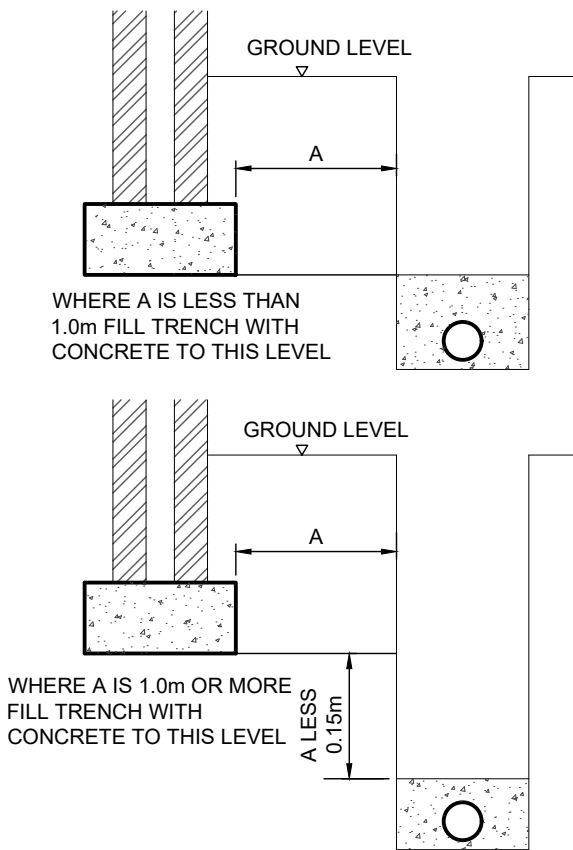

DRAINAGE NEAR
BUILDINGS

P01	23/01/23	FIRST ISSUE	
REV	DATE	DESCRIPTION	ISSUED
CLIENT	PRIVATE		
ARCHITECT	BBF FIELDING ARCHITECTURE		
PROJECT TITLE	162 STAKES HILL ROAD WATERLOOVILLE HAMPSHIRE		
DATE OF FIRST ISSUE	JAN 2023	SCALE @ A1 1:20	SCALE @ A3 1:40
PROJECT TECHNICIAN / ENGINEER	S.BAKER	PROJECT LEAD ENGINEER	S.BAKER
DRAWING TITLE	PROPOSED DRAINAGE DETAILS		
BAKER AND ASSOCIATES	Wessex House Upper Market Street Eastleigh Hampshire SO50 9FD		
www.baker-associatesltd.co.uk e: enquires@baker-associatesltd.co.uk t: 023 8129 0229			
DRAWING NUMBER	P1956-BAK-XX-XX-DR-C-0501		
PROJECT STATUS	S2 SUITABLE FOR INFORMATION	REVISION	P01