


NORTH

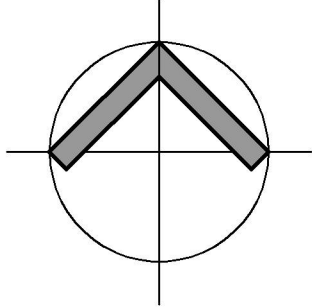

LOCATION PLAN
SCALE 1:1250

Ordnance Survey © Crown Copyright 2023. All rights reserved.
Licence Number 100022432

proposed single
storey rear extension


demolish existing
outbuilding, garage and lean
to covered area.




BLOCK PLAN
SCALE 1:500

Note:
Do not Scale from this Drawing (except for planning approval).
All dimensions are in millimetres and to be checked on site.
All Dimensions relating to subcontractors or suppliers work
must be checked and agreed between the main contractor and
the sub-contractors and suppliers.

SCALE BAR 1:500

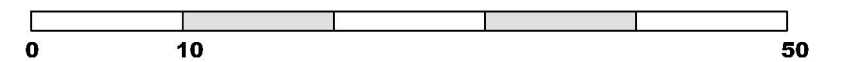

SCALE BAR 1:1250

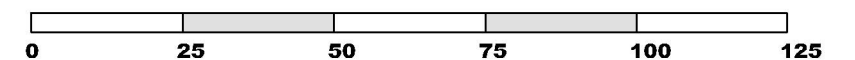

DRAWING TITLE -

PLANNING APPLICATION -
LOCATION & BLOCK PLAN

DATE -
March 2023

DRN -
gp

CHK -
-

SCALE -
1:1250 @ A3

DRAWING REF -
23228 PL303

Rev
-

CLIENT -

Mr & Mrs Griffin, 161a London Road, Cowplain, Waterlooville, Hants.

grp architectural design

t. 07747 011252 e. gavin.page77@gmail.com