


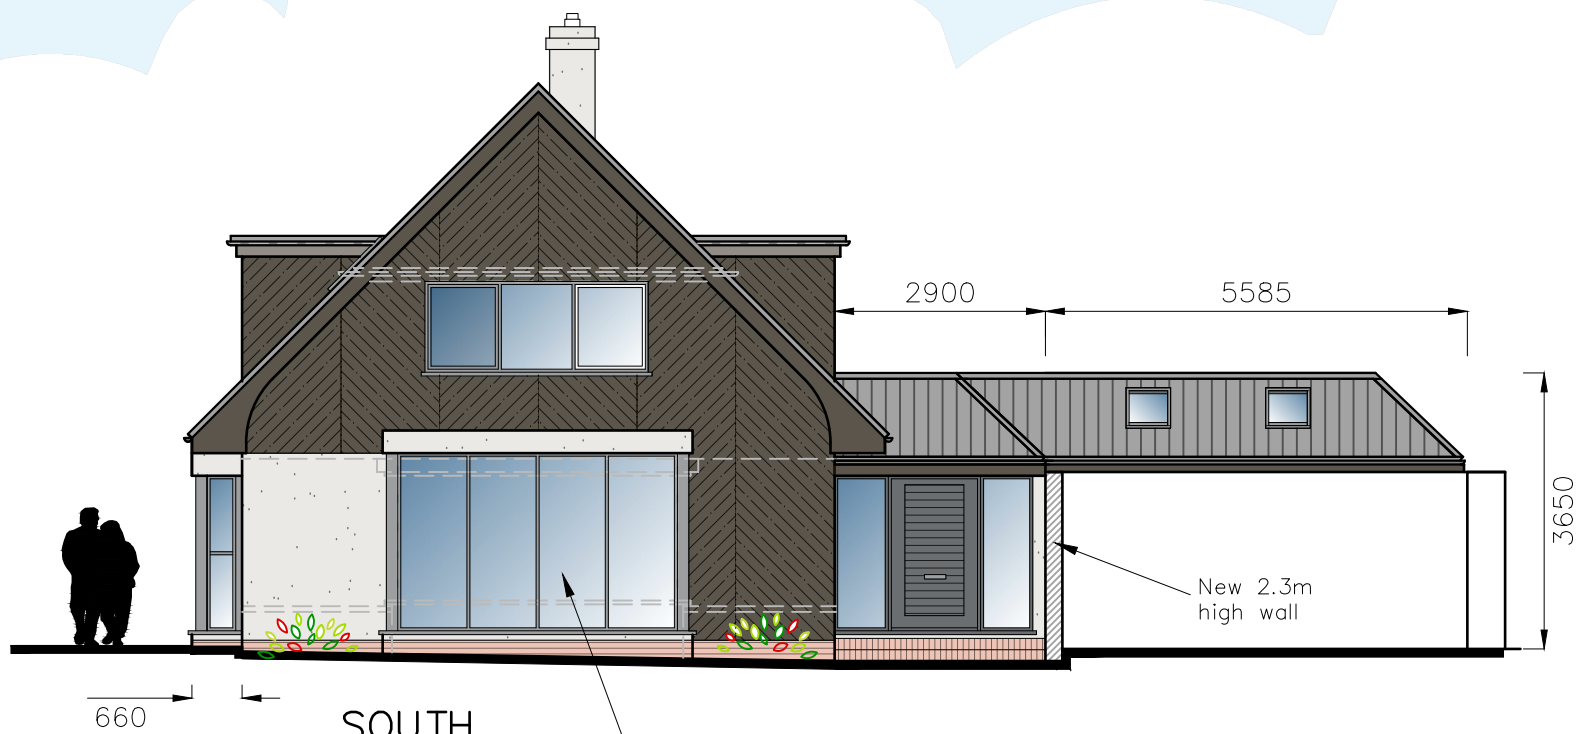


MATERIALS

Charred Wood Cladding Boards
 Render to be RAL 9002
 Fenestration frames, anodised
 aluminium. Triple glazed
 in RAL 7016
 Rainwater goods in Black
 Composite Grey Roof Slates Roof

Replace existing
 bay window

New 2.3m
 high wall

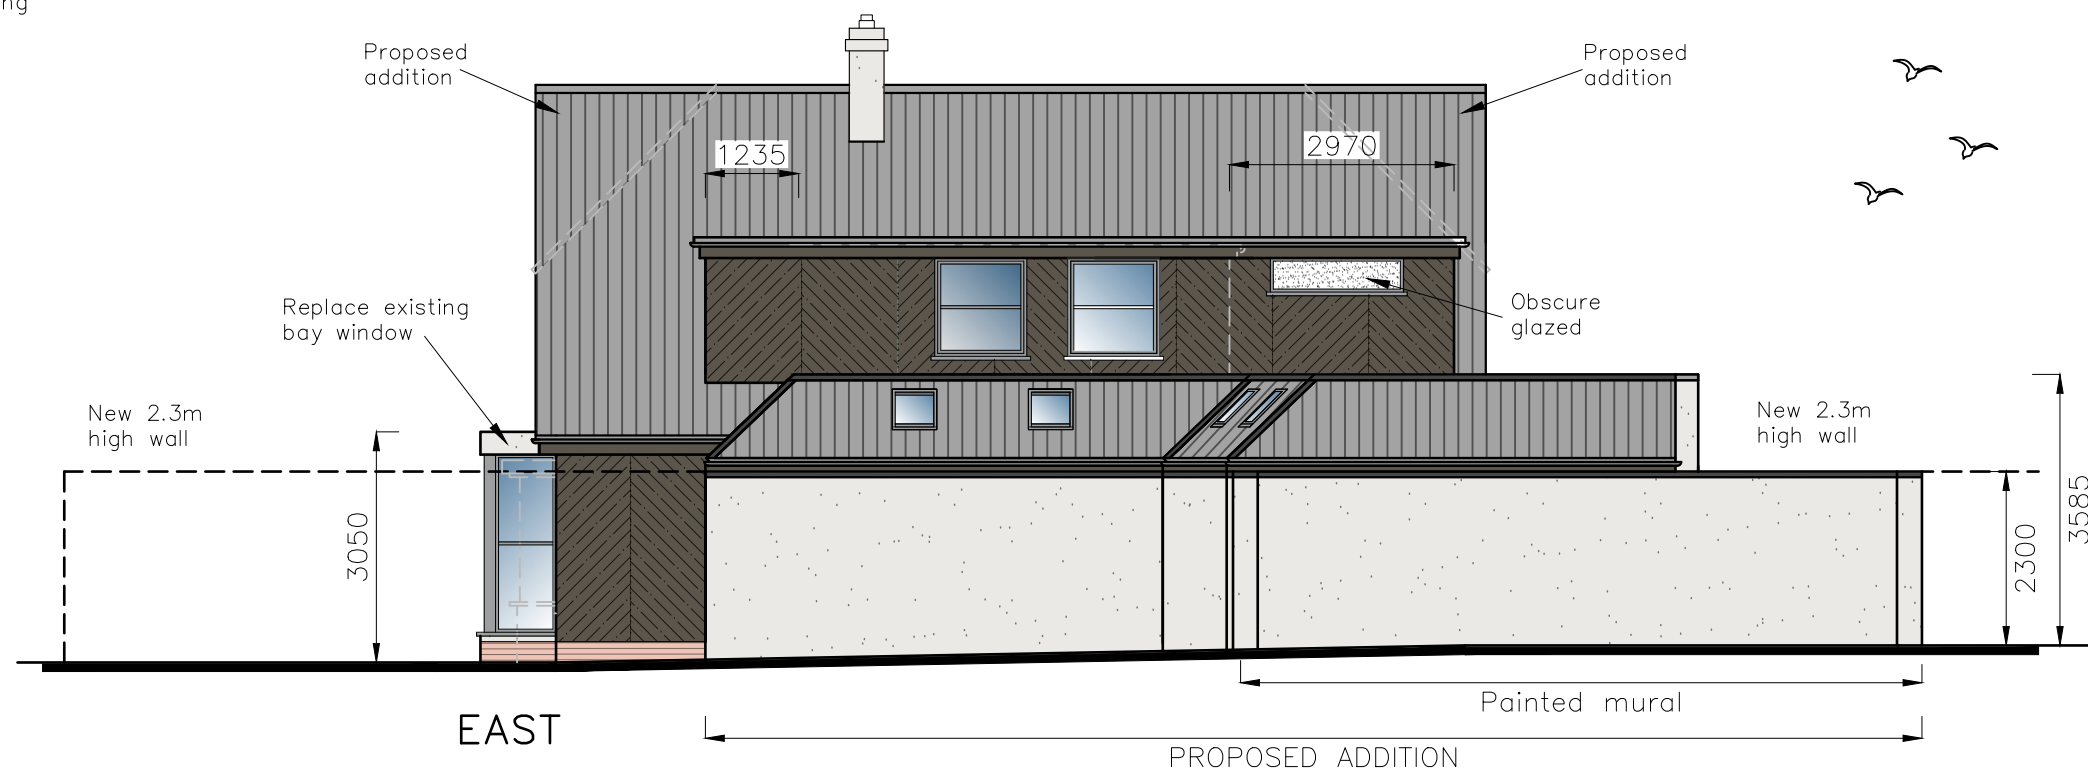

EAST

PROPOSED ADDITION

Painted mural

New 2.3m
 high wall

Obscure
 glazed

Proposed
 addition

Proposed
 addition

Replace existing
 bay window

New 2.3m
 high wall

3050

3585

2300

CAD

Critchley Architecture And Design Ltd.

Contact: 02392 474 919 | info@caad.online

The Old Brewery, 15E South Street, Havant, PO9 1BU

PROPOSAL ELEVATIONS

Revisions

- a)
- b)
- c)

8 Queens Road,
 Waterlooville,
 Hampshire,
 PO7 7SB

Scale A1=1:50, A3=1:100
 Drawn MHC/JHL
 Date 18/05/2023

21102-521⁰

10m

20m

30m

40m