


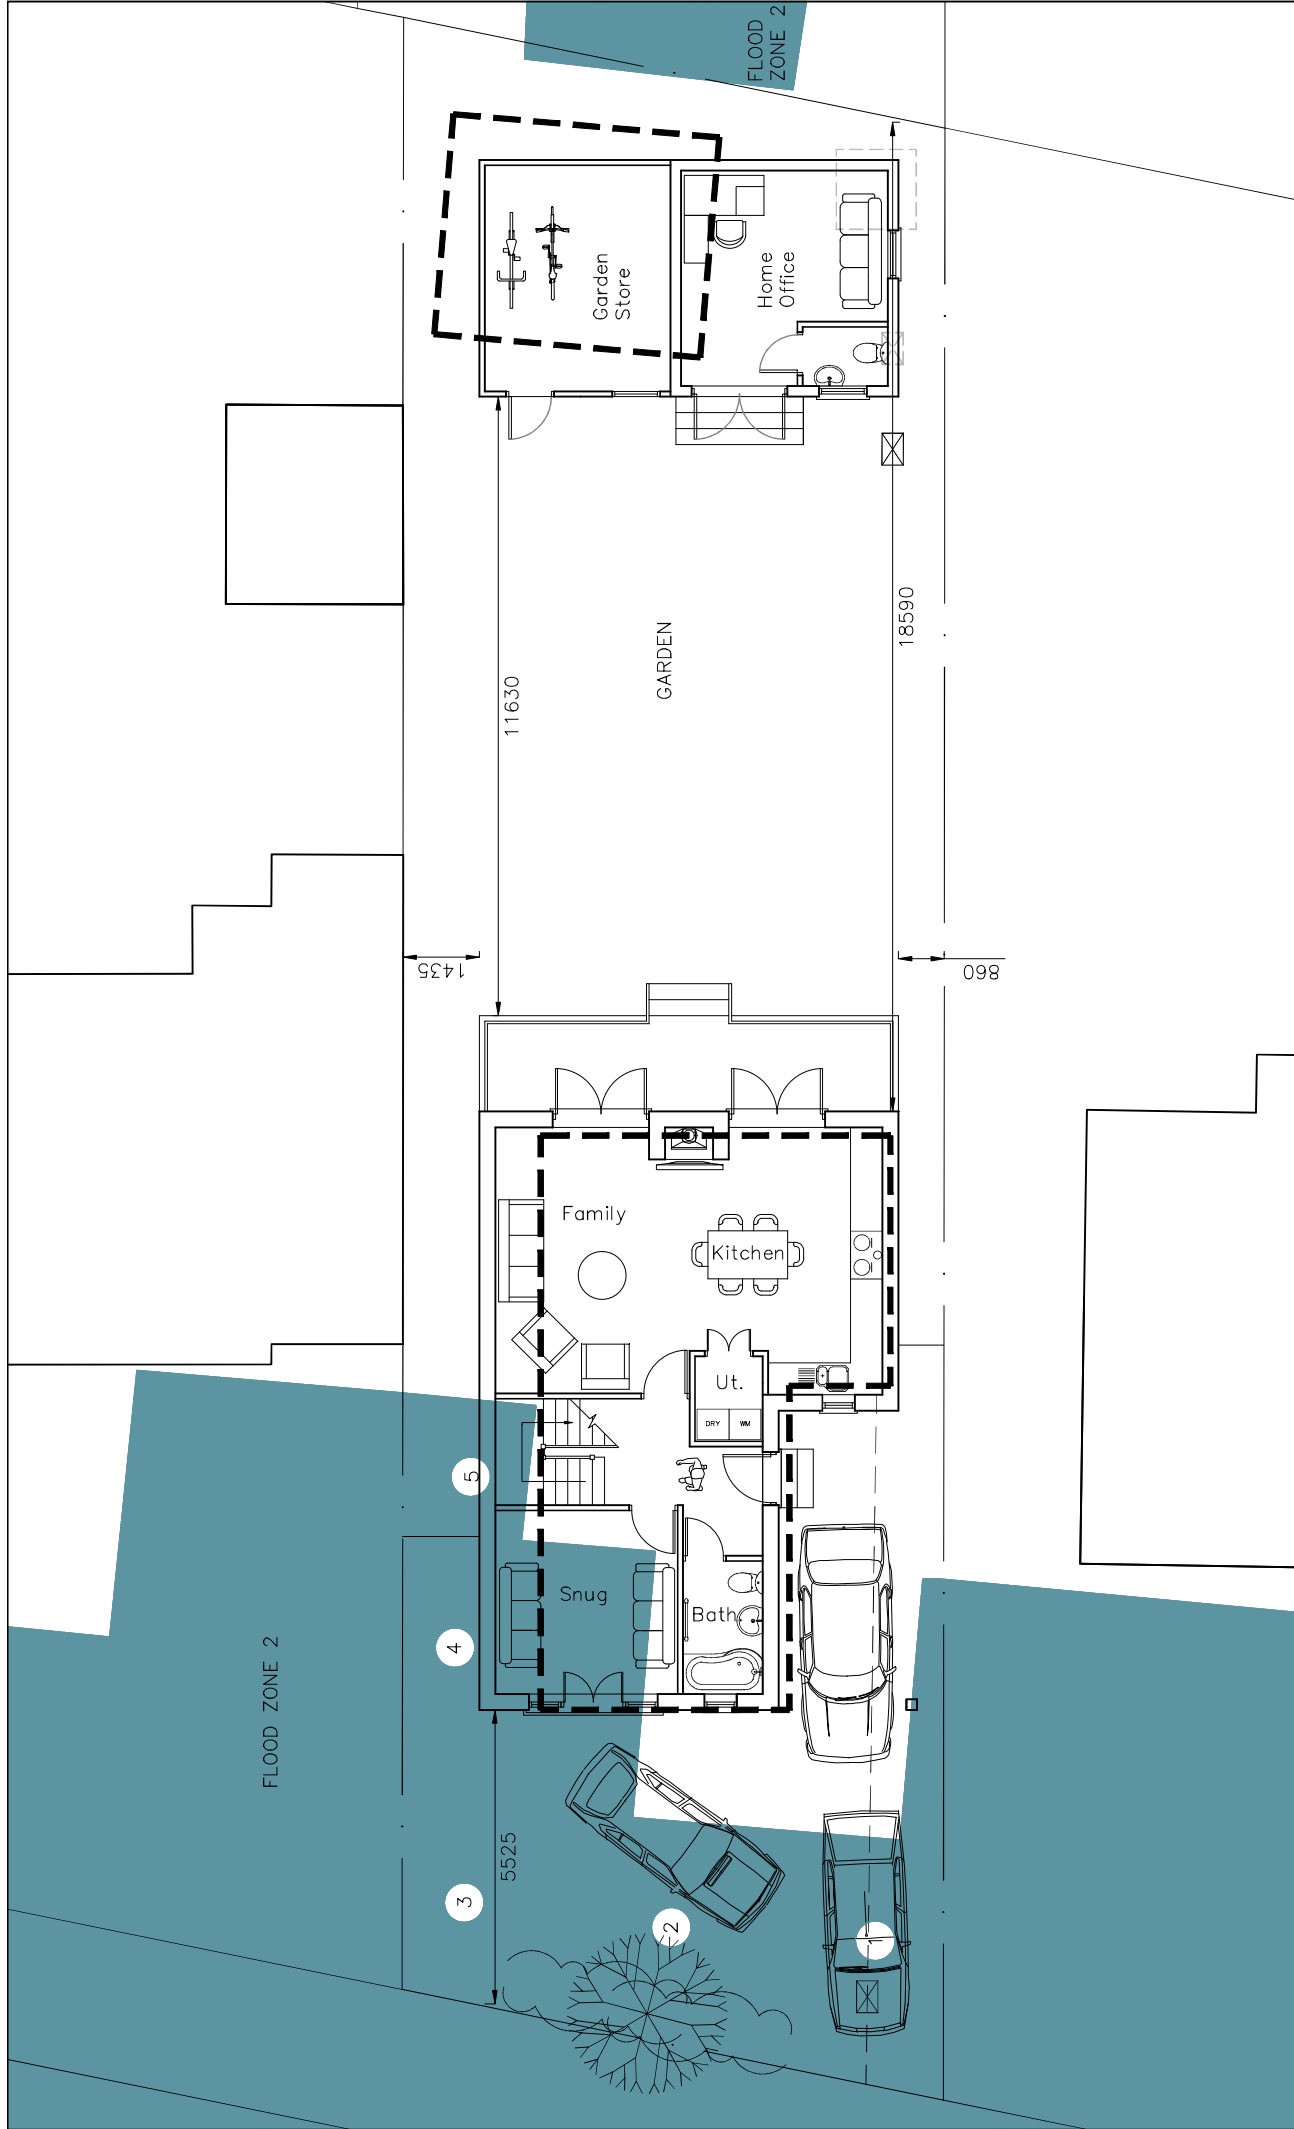

 Critchley Architecture And Design Ltd. Contact: 0393 474 999 info@caadonline The Old Brewery, 15E South Street, Havant, PO9 1BU				PROPOSED SITE PLAN Revisions - a) - b) - c) - d)		7 Wheatlands Avenue, Hayling Island, PO11 9SG		Scale A1=1:50, A3=1:100 Drawn JHL/OS Date 15/02/2023		21010-114 0	
40m		20m		10m		5m		2m		1m	