



Rev ①

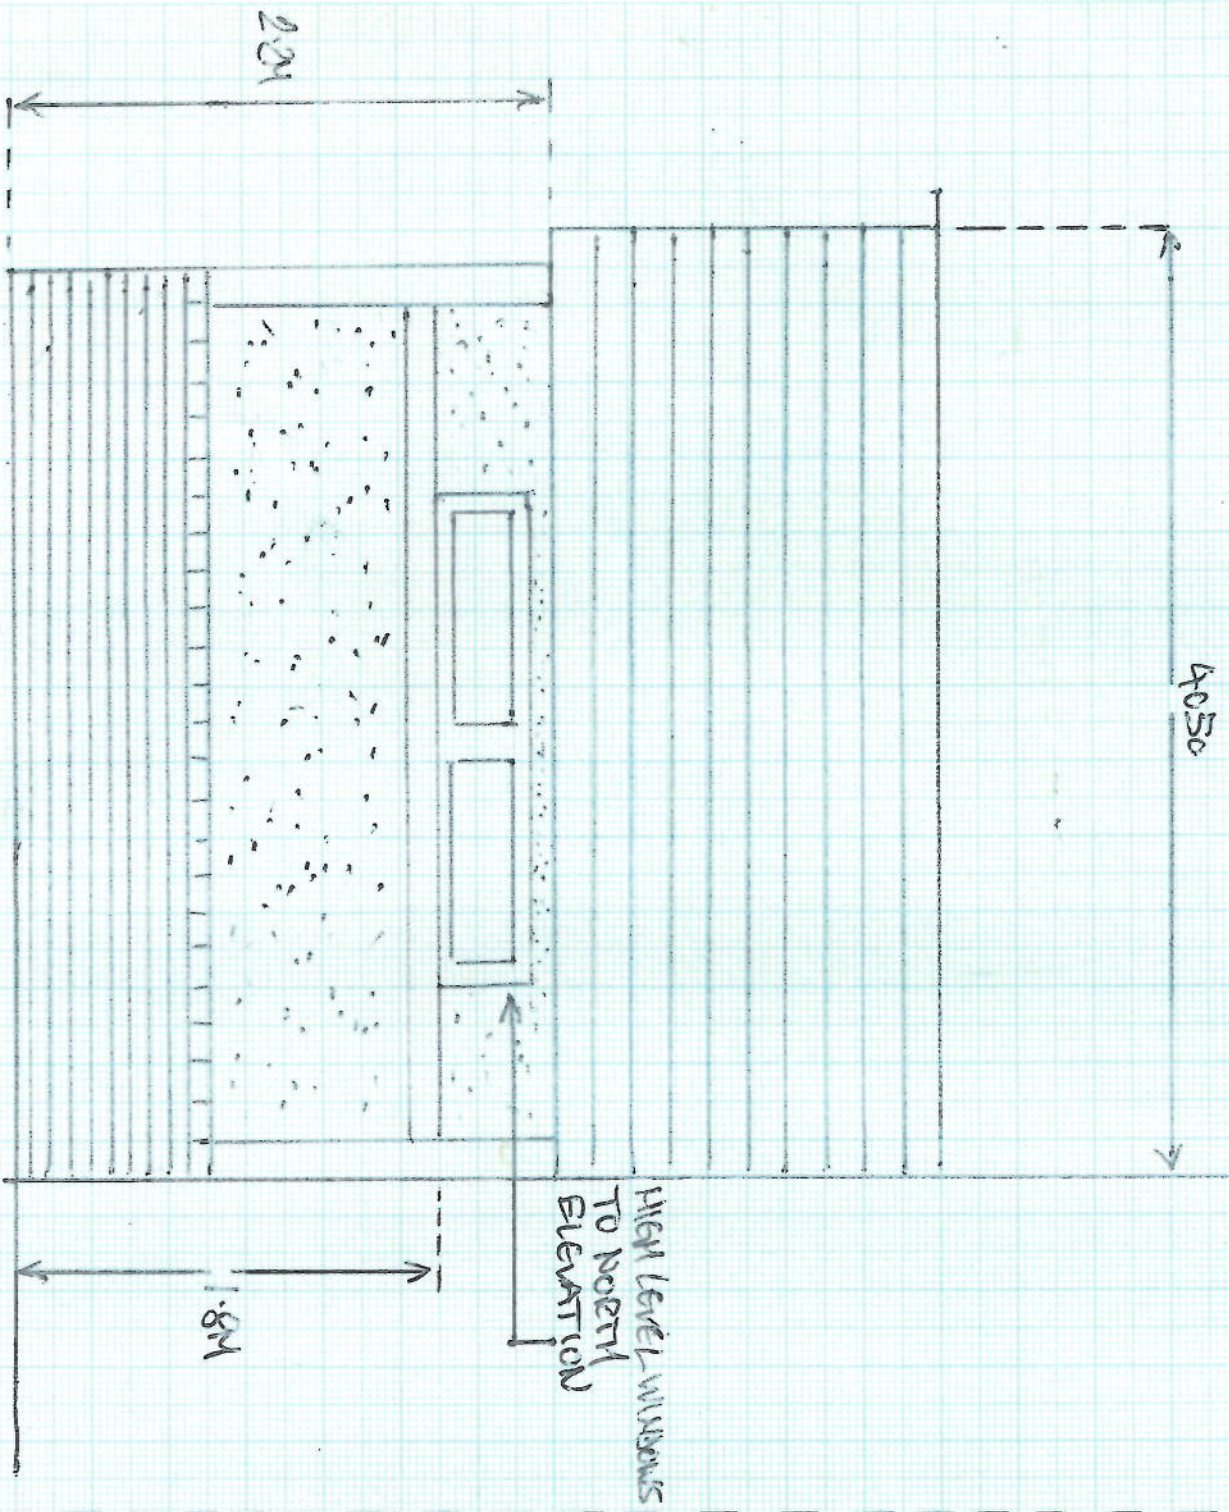

Proposed North Elevation Single Storey

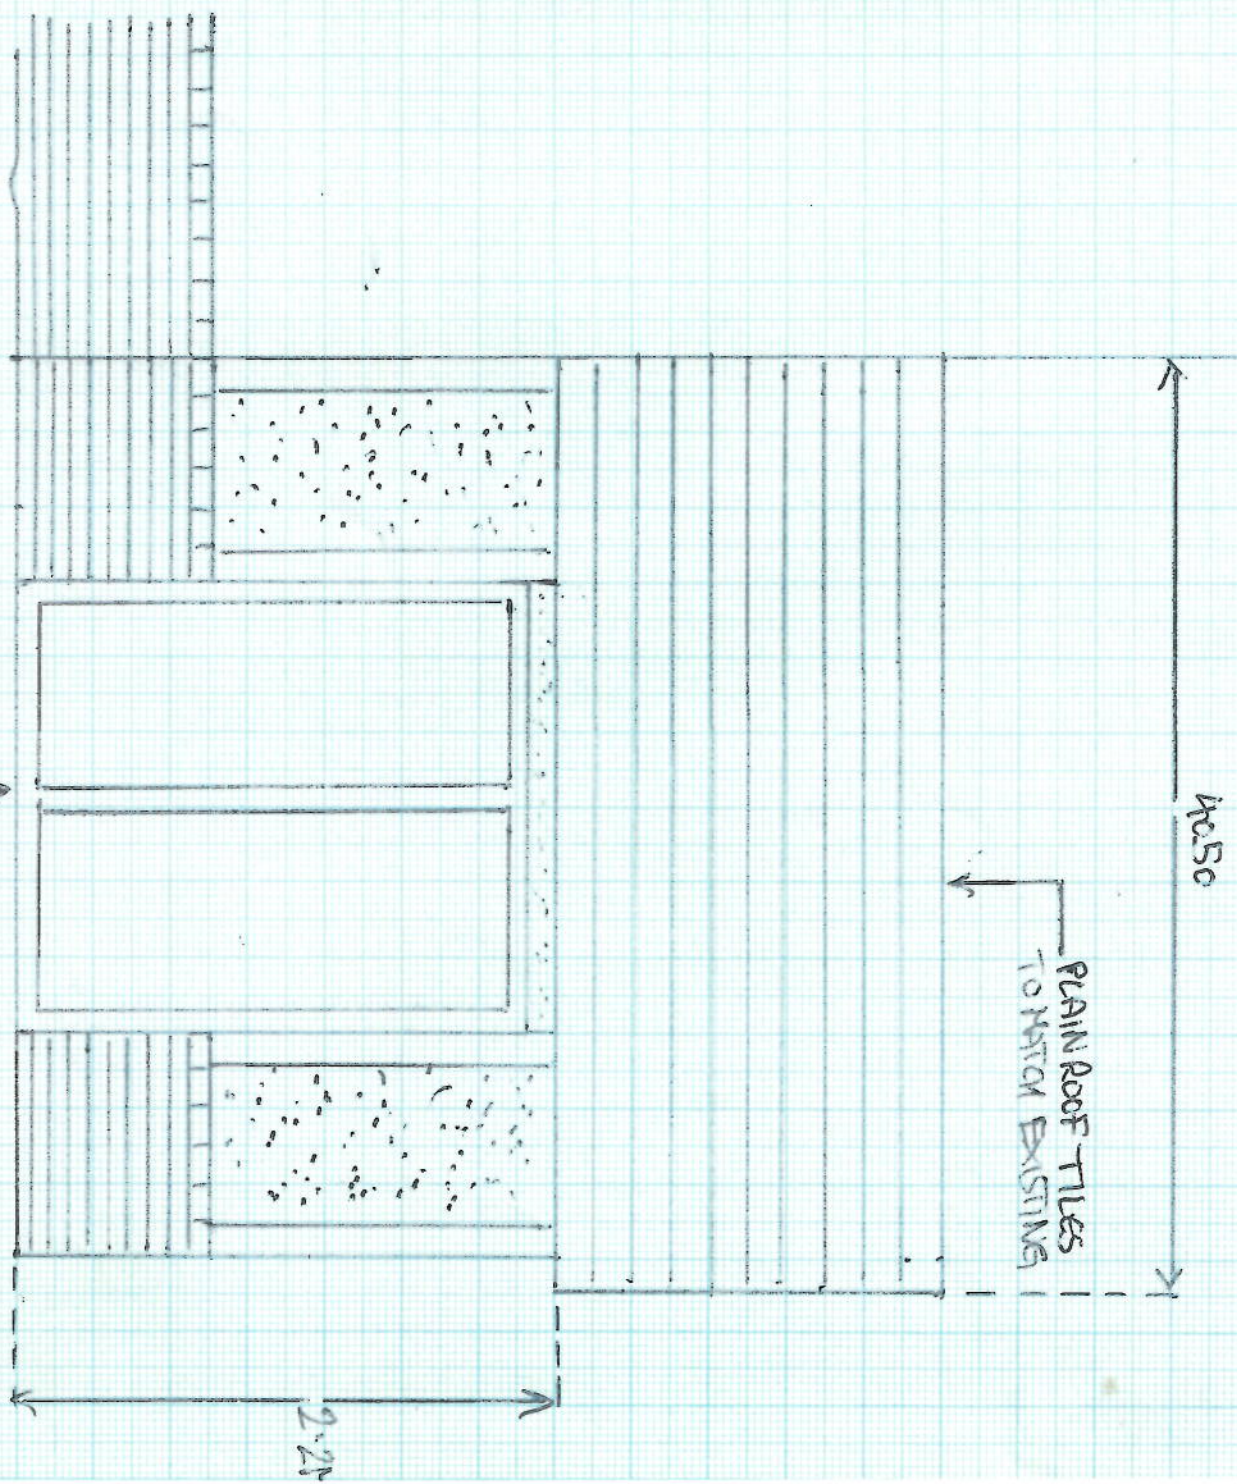

Proposed South Elevation Single Storey