


Proposed new vehicular access

Hatched additional footprint

110 Southleigh Road PO9 2PS

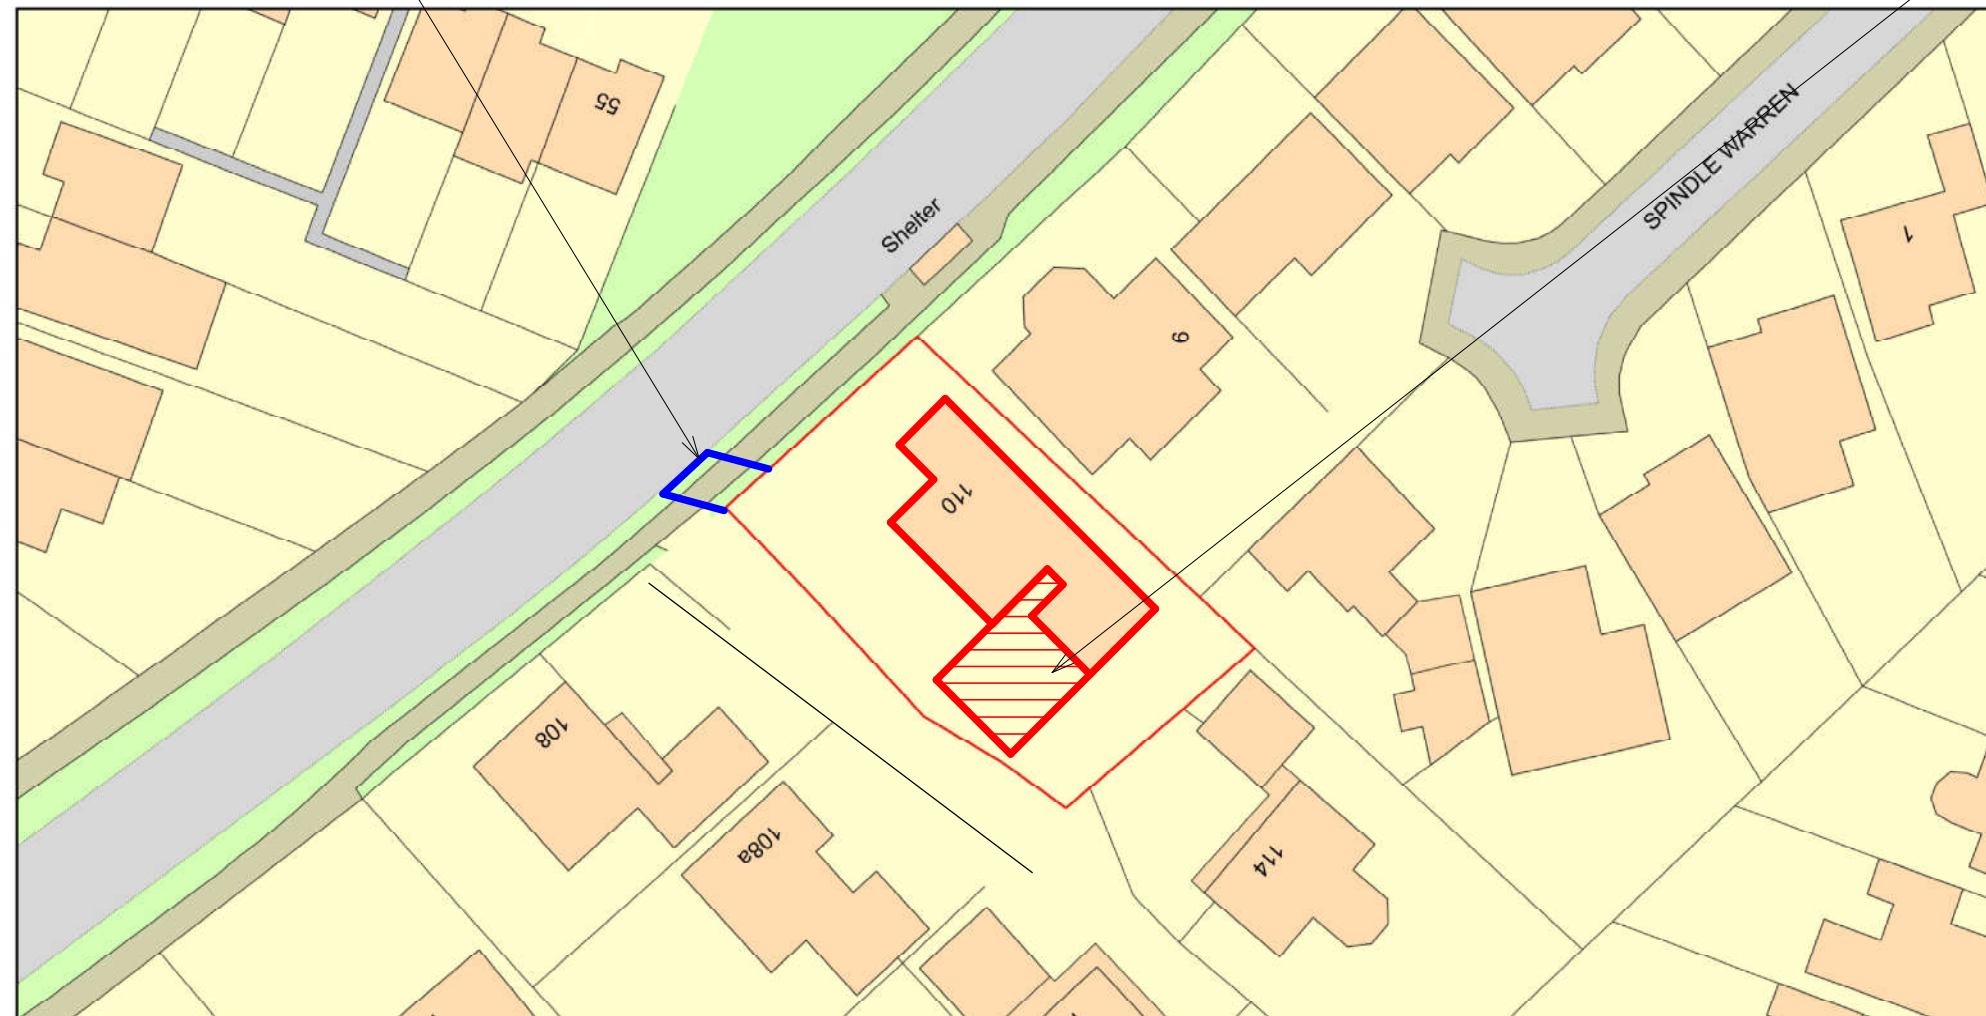

0 20
Metres



Plan Produced for: Parkers Design

Date Produced: 30 Aug 2020

Plan Reference Number: TQRQM20243211655217

Scale: 1:500 @ A4

© Crown copyright and database rights 2019 OS 100042766

1:500								100
1:200								20
1:100								10
1:50								5



(C) Copyright of Parkers Design (Southern) Limited. Any reproduction of these drawings will require written authority from the copyright owner.

Parkers Design Limited - The Studio @ 90, PO9 2PR

www.pexd.co.uk - info@pexd.co.uk - 07776 008822

PROJECT

110 Southleigh Road PO9 2PS

SHEET

Block Plan

CLIENT

A Sakutukwa

Date

Issue Date

Scale (@ A3)

Drawn by

SW

DRAWING NUMBER

REV

Checked by

SR

A107