


PEDESTRIAN GATE FRONT VIEW

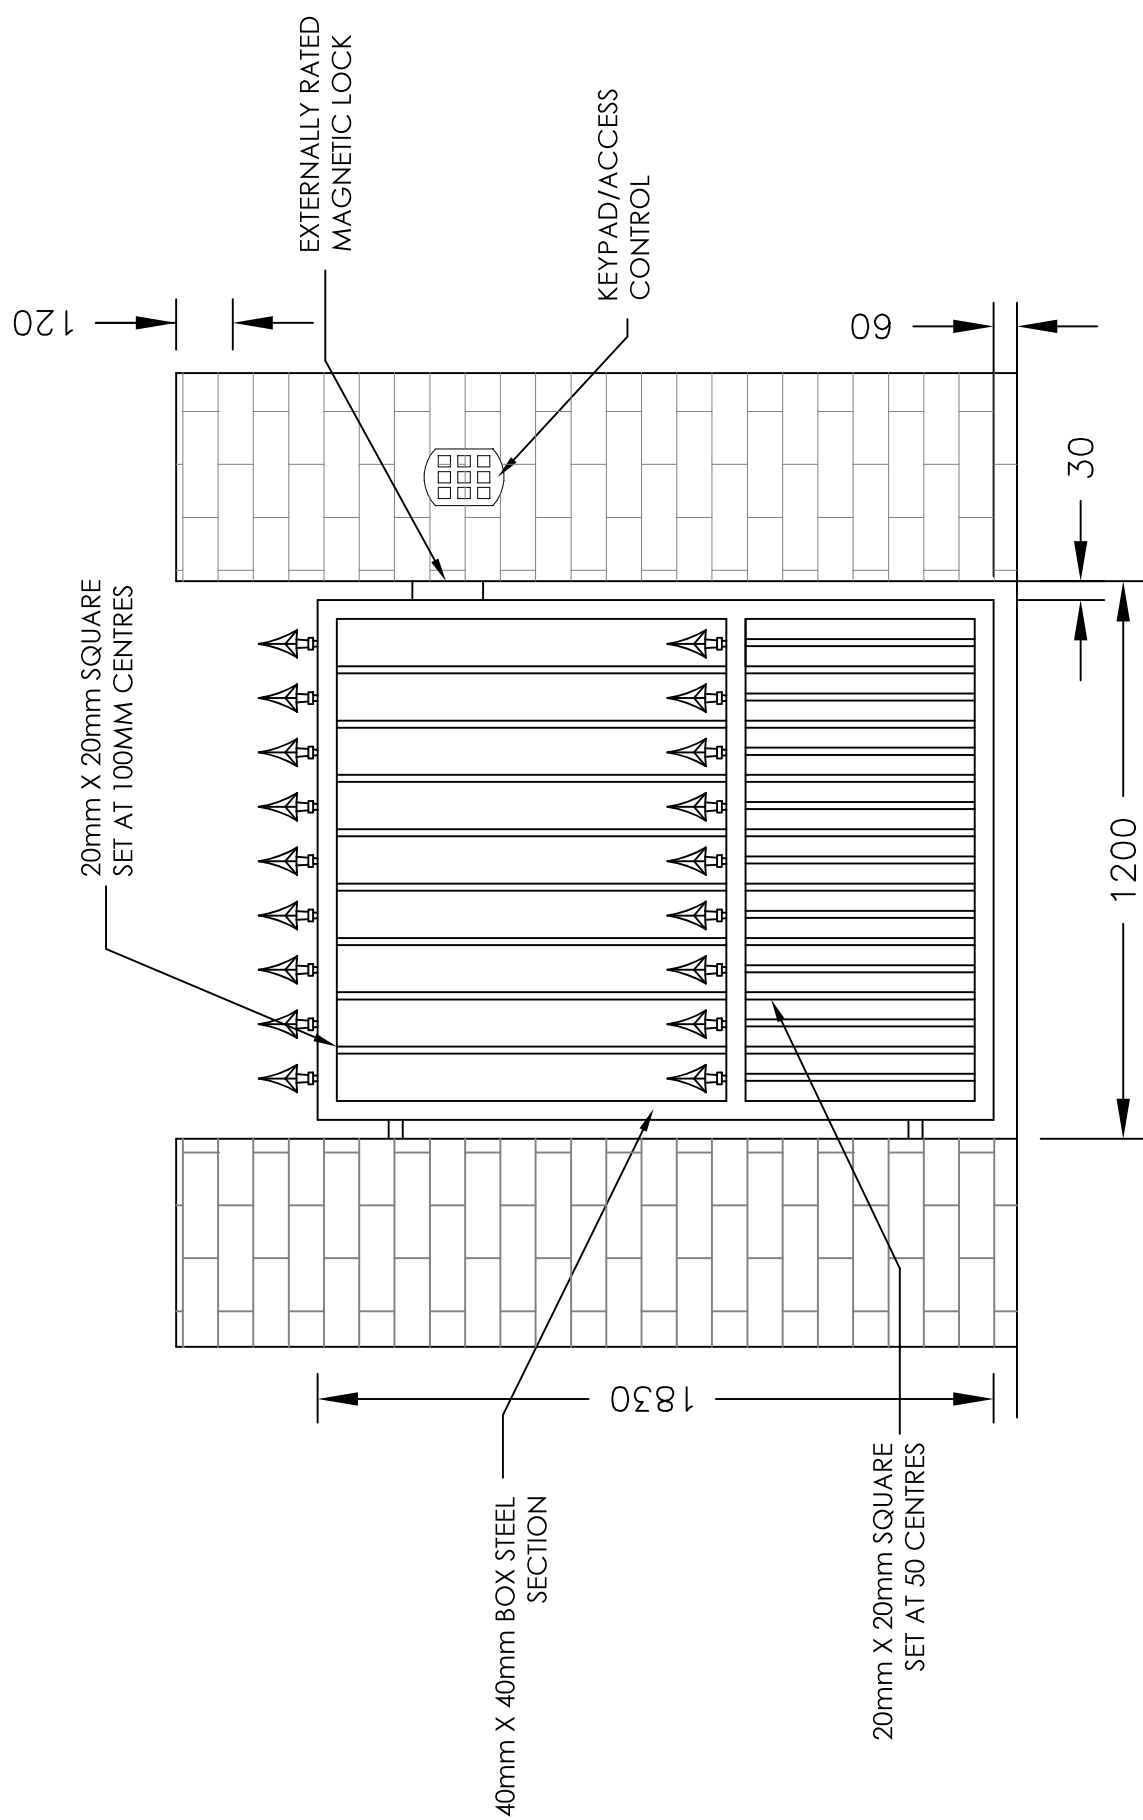

ALL DIMENSIONS IN MM

 Proud members of Checkatrade.com Where reputation matters	 ADVANCED GATE SOLUTIONS Residential • Commercial • Industrial Unit 9 The Tanneries, Brockhampton Lane, Havant, Hampshire, PO9 1JB. www.advancedgatesolutions.co.uk Tel: 023 9247 7441 / 07843 591468 Email: sales@advancedgatesolutions.co.uk	Drawing No.	PN002 REN 1
		Project	Portsmouth Water
		Style	The Wessex Pedestrian Gate