
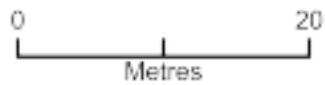


43 St. Catherine's Road

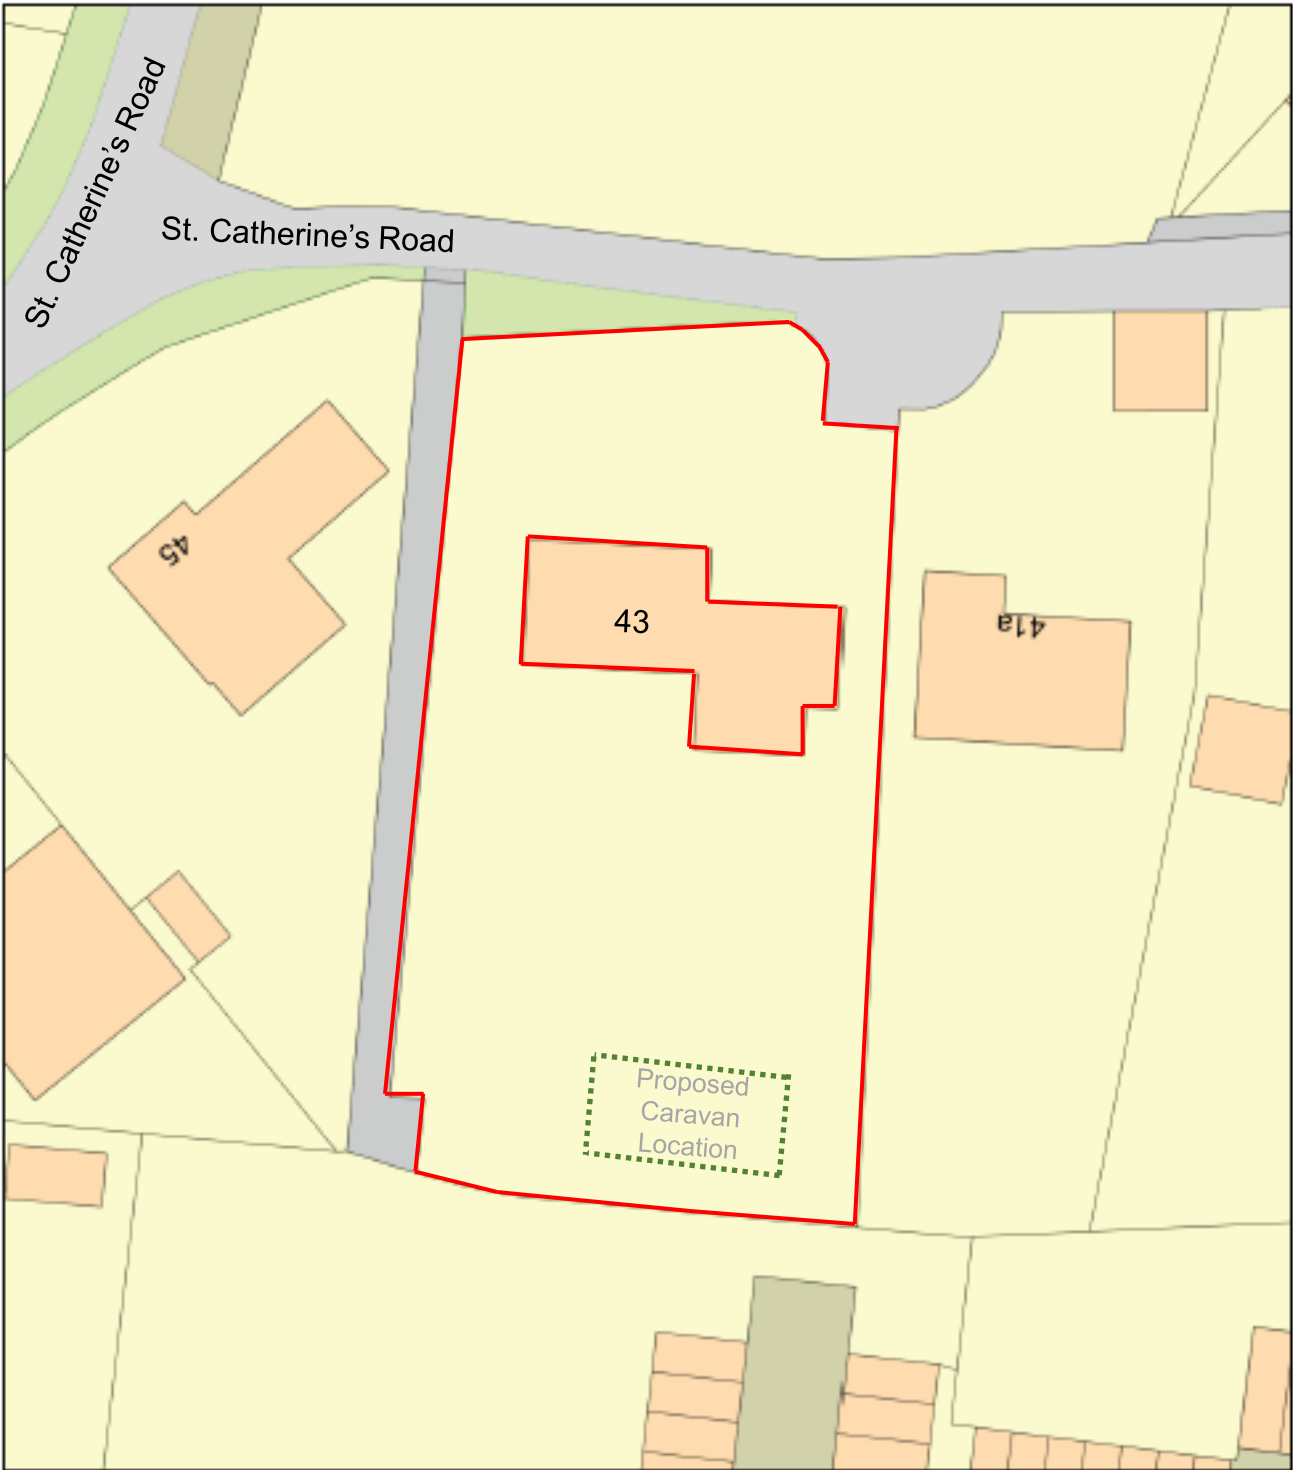

Plan Produced for: Mark Ripley
Date Produced: 11 Apr 2023
Plan Reference Number: TQRQM23101112811976
Scale: 1:500 @ A4