




SOUTH



EAST



NORTH

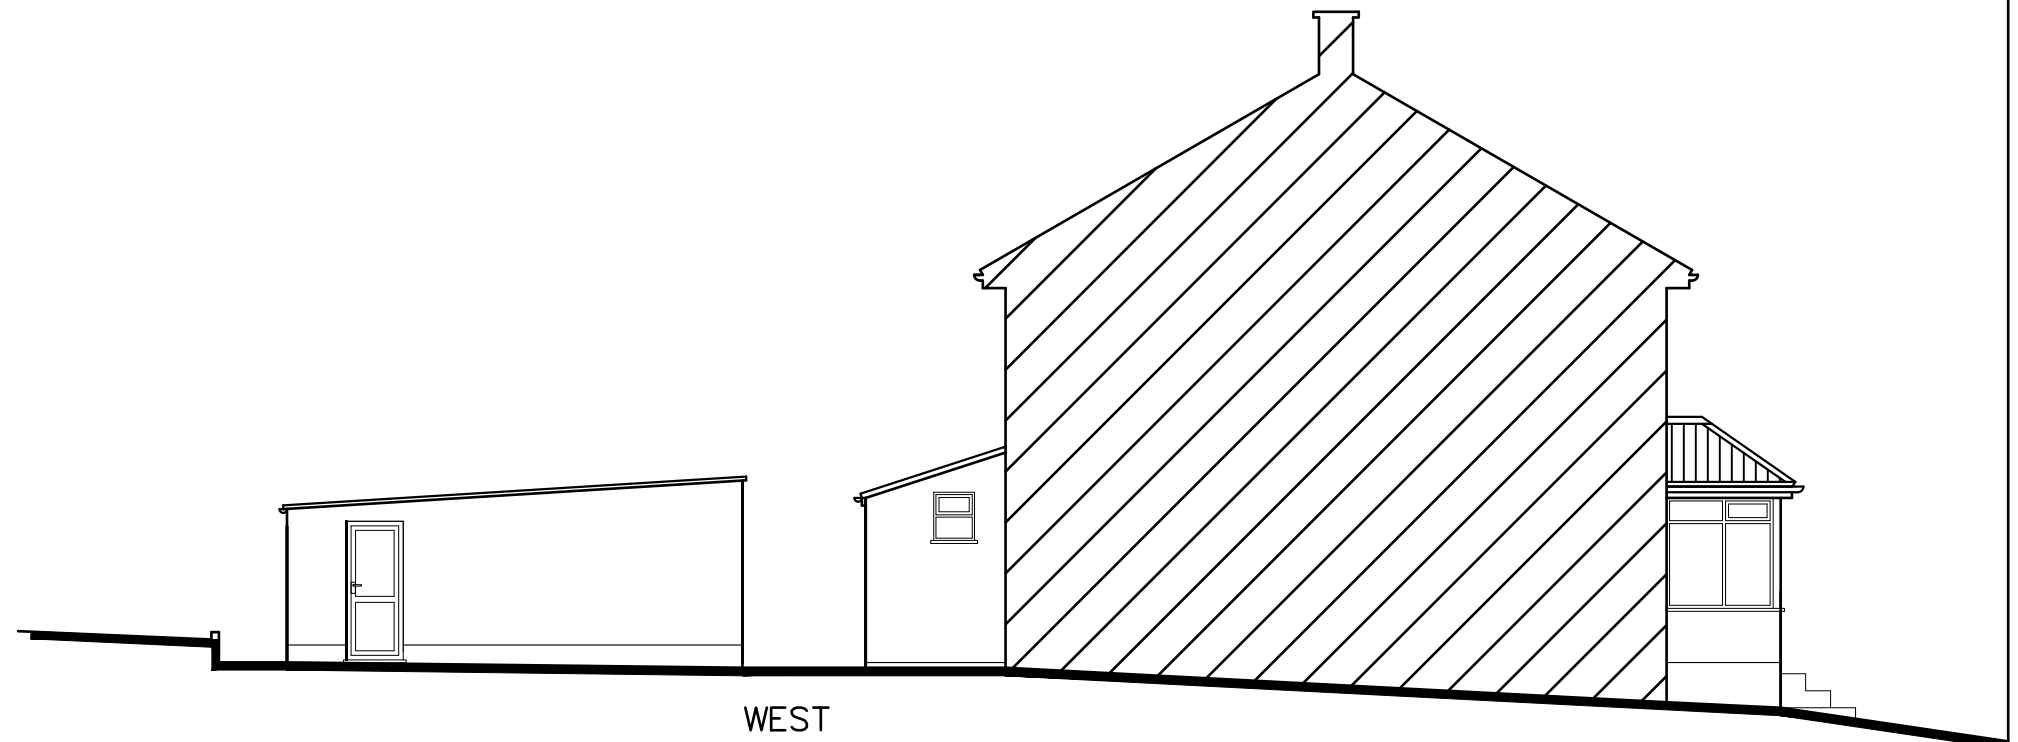

WEST

CAD

Critchley Architecture And Design Ltd.
Contact: 02392 474 919 | info@caad.online

The Old Brewery, 15E South Street, Havant, PO9 1BU

EXISTING ELEVATIONS

Revisions	a) Note/Date/Initial
b)	
c)	
d)	

109 Fortunes Way,
Bedhampton,
PO9 3LY

Scale A1=1:50, A3=1:100
Drawn JHL
Date 31/10/2022

22096-301⁰

10m

20m

30m

40m