




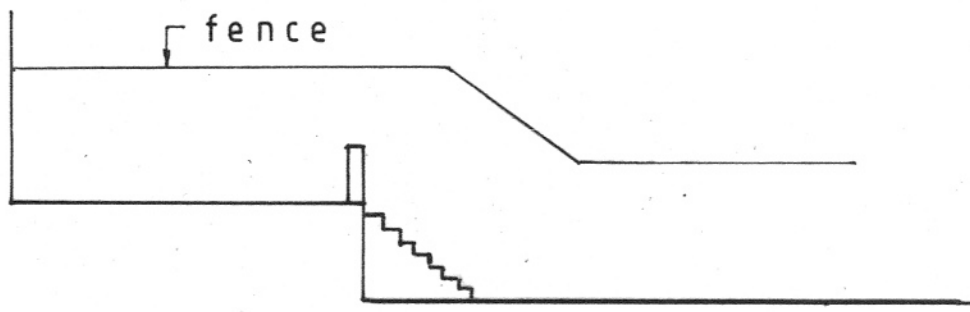

typ. section 1:100

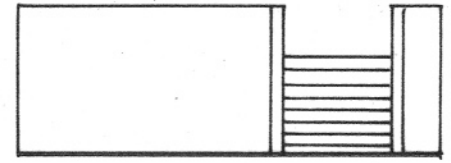


elevation

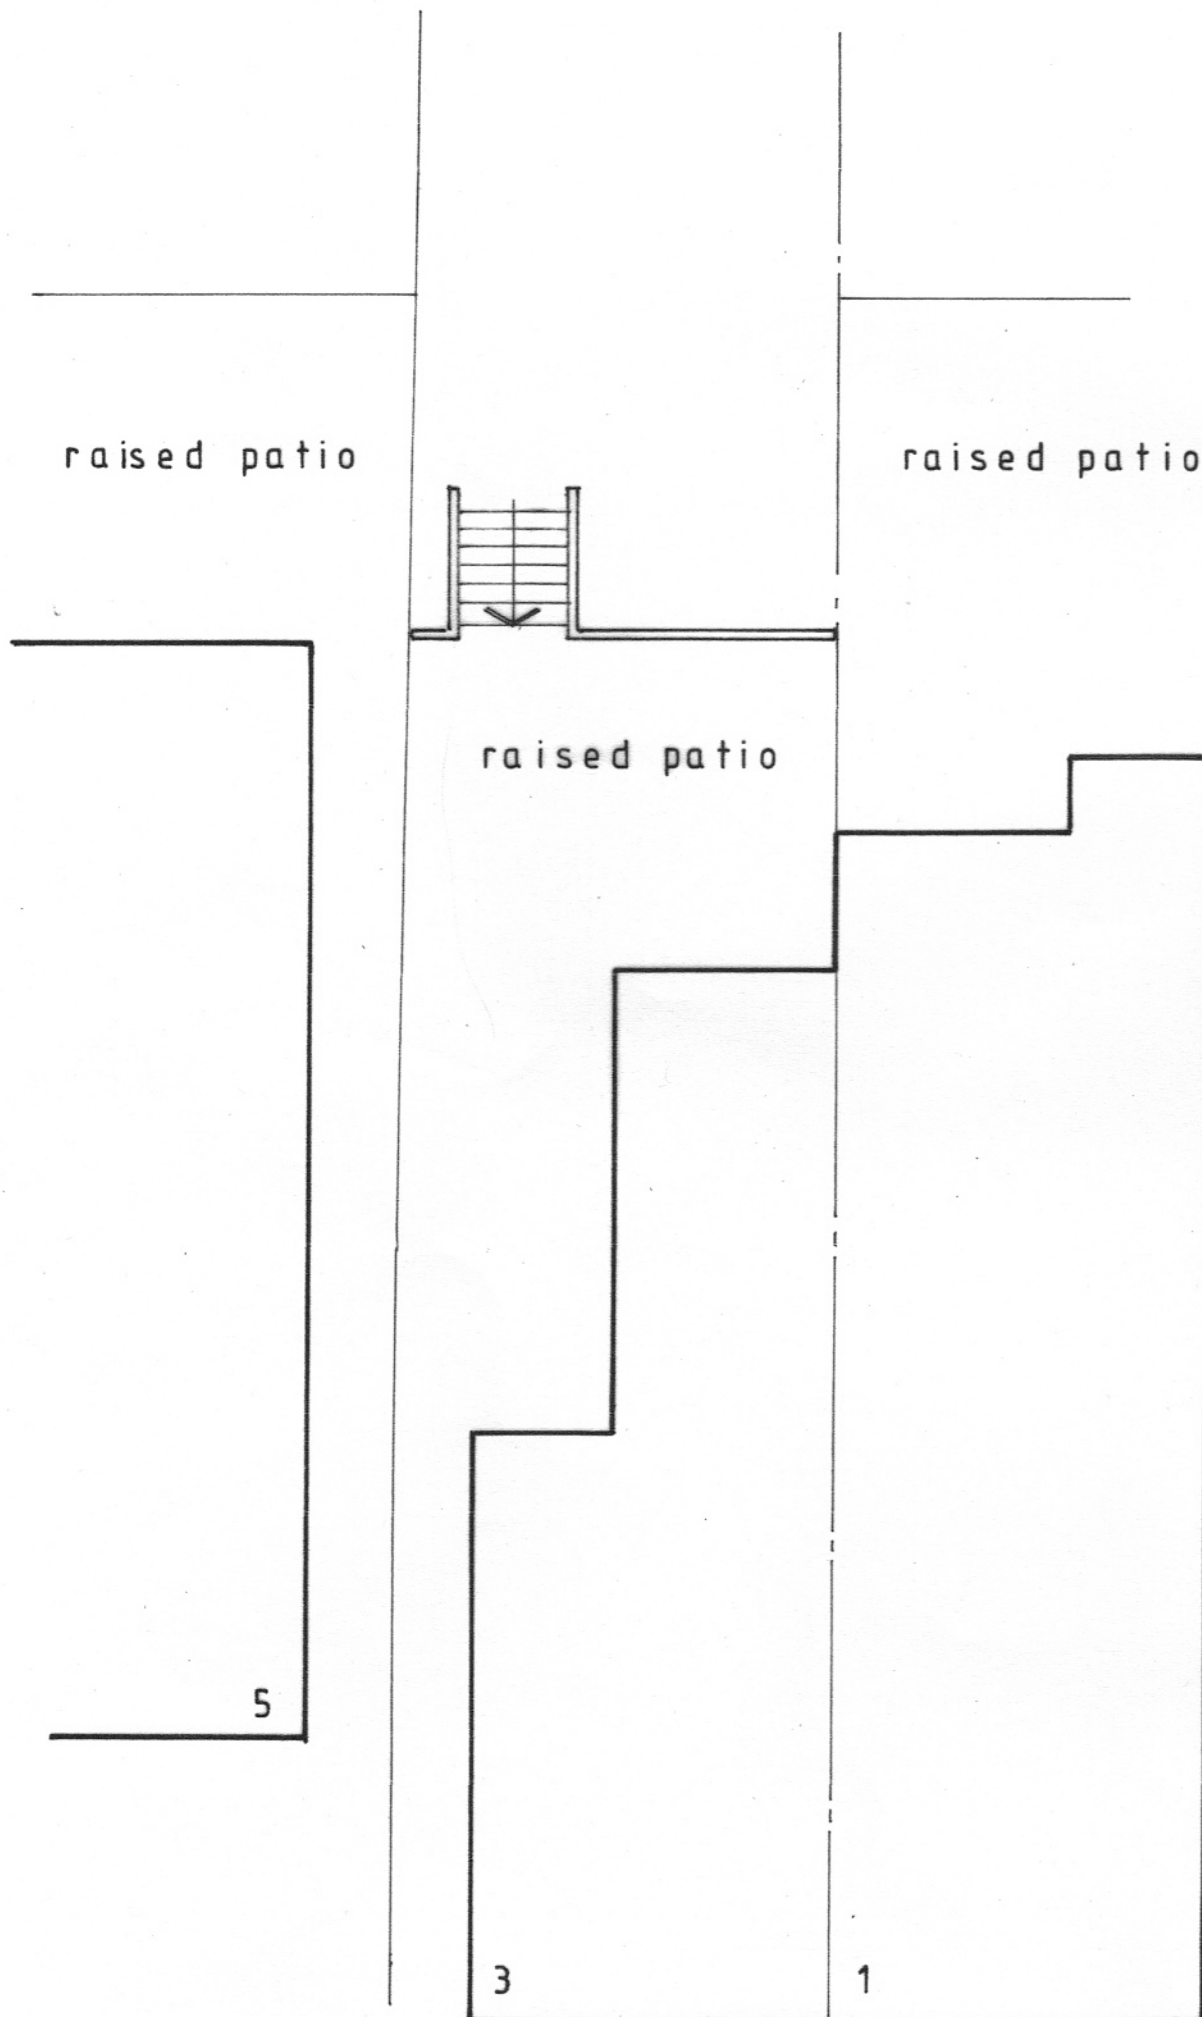


AS EXISTING


1:100 plan

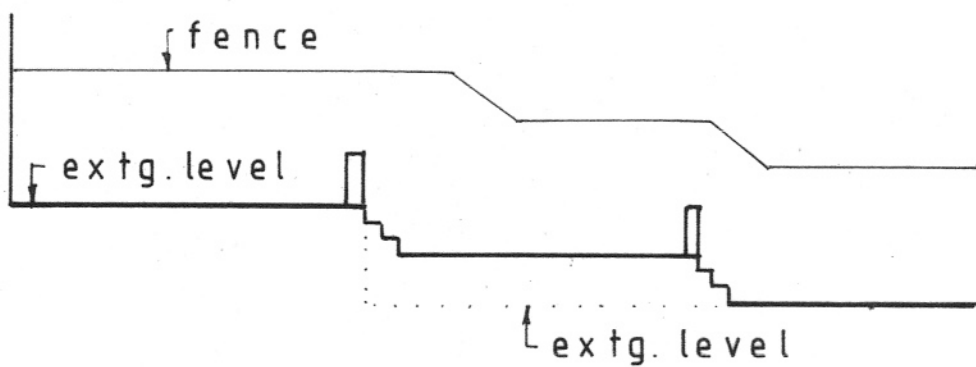

typ. section 1:100

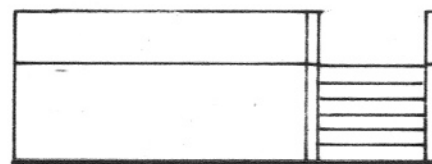

elevation

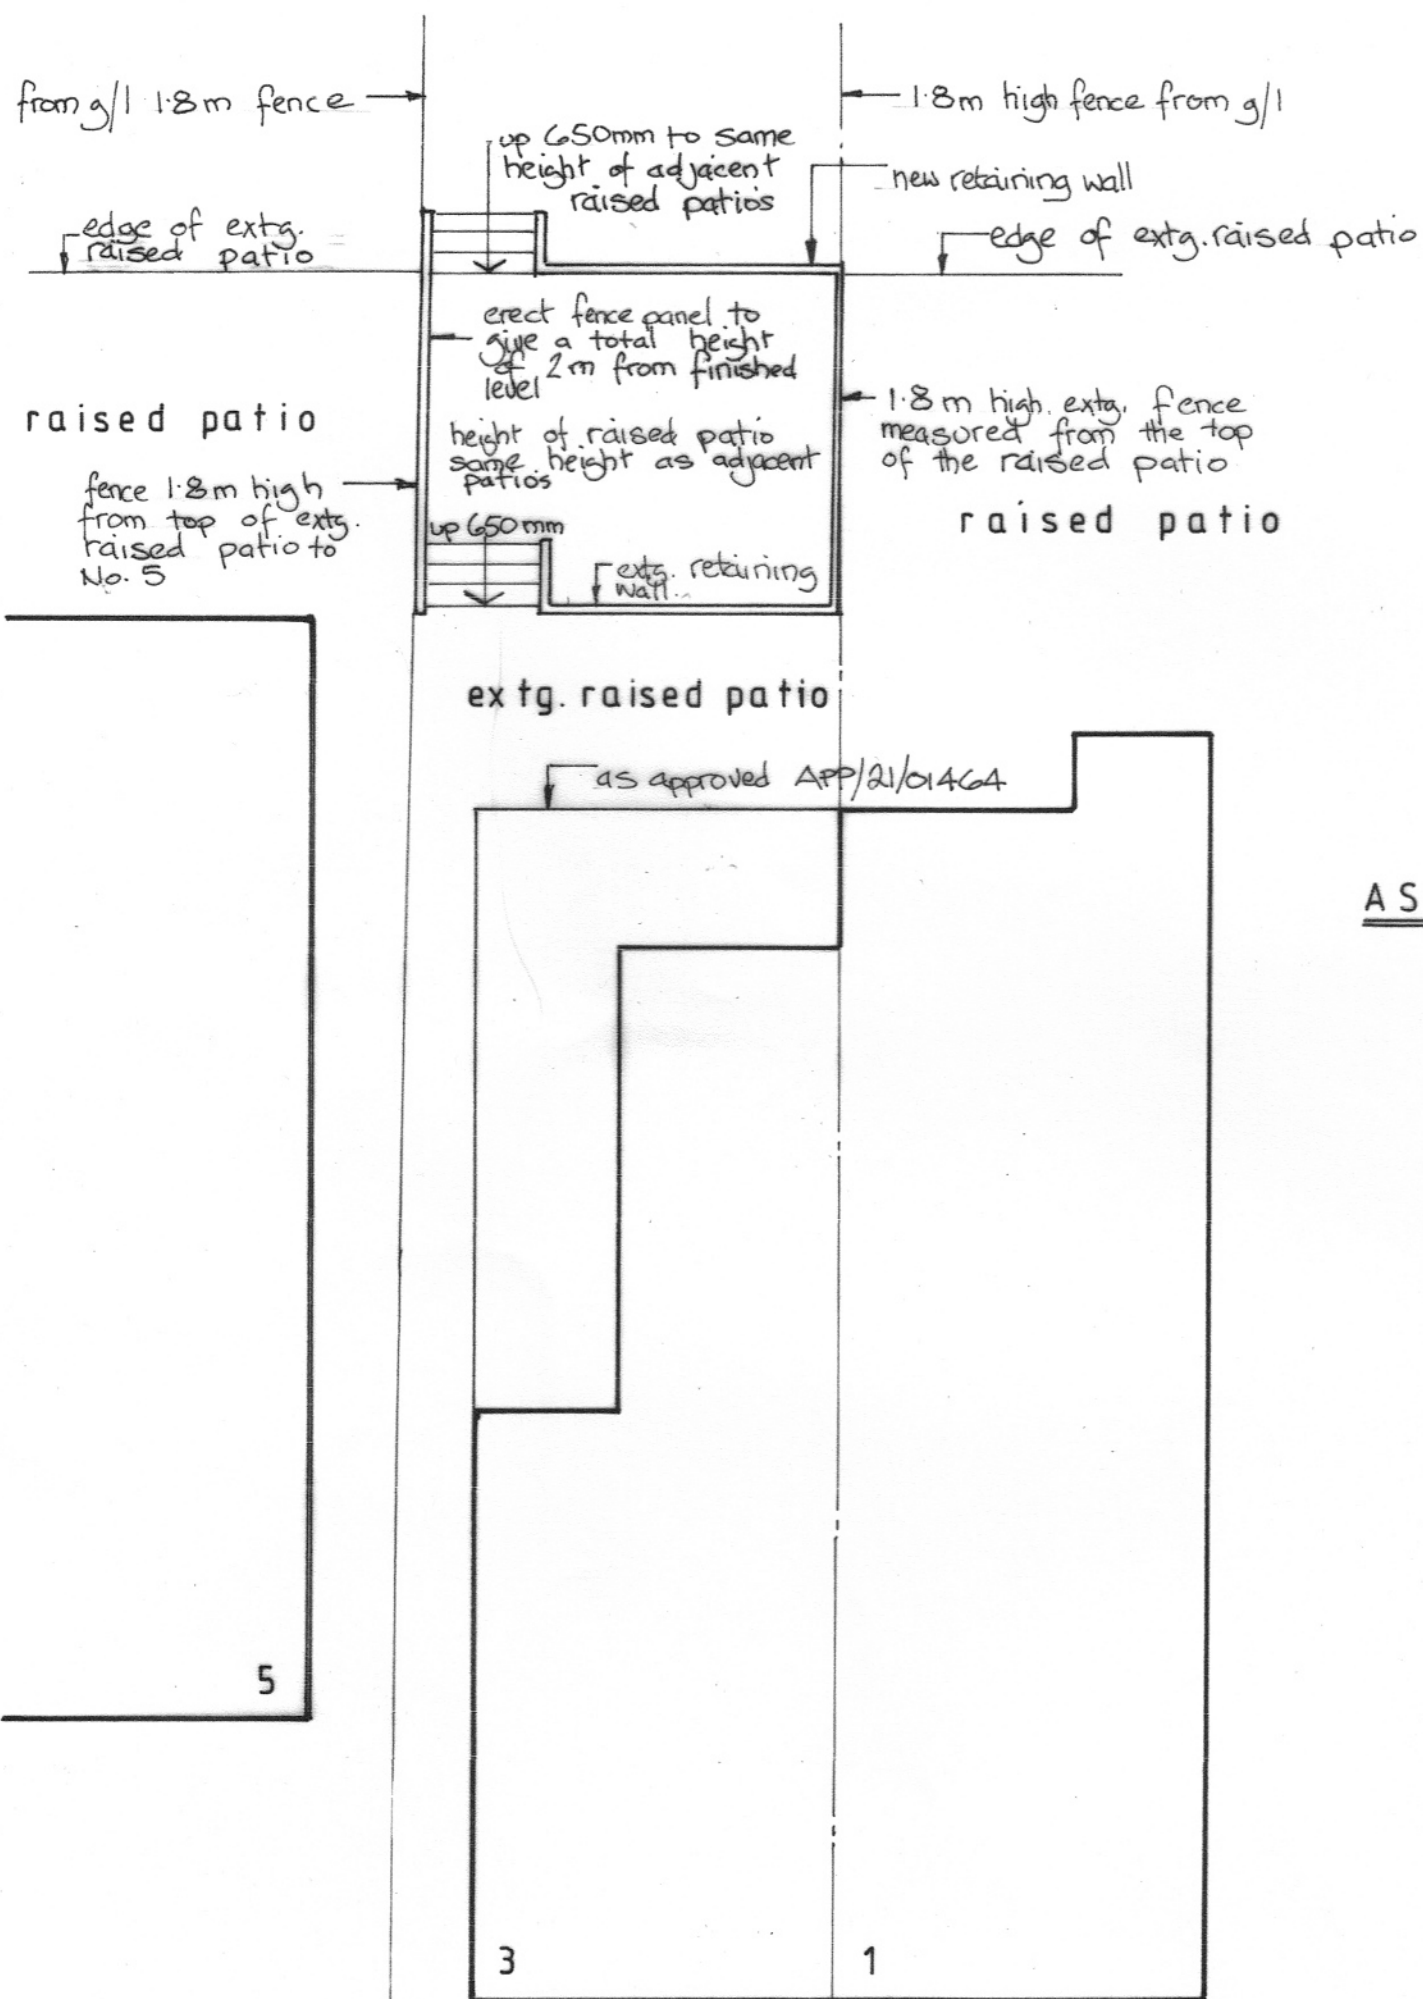

AS PROPOSED

1:100 plan as proposed