




PROPOSED 1A INGLEDENE CLOSE

No 5

No 7

No 9


No 11

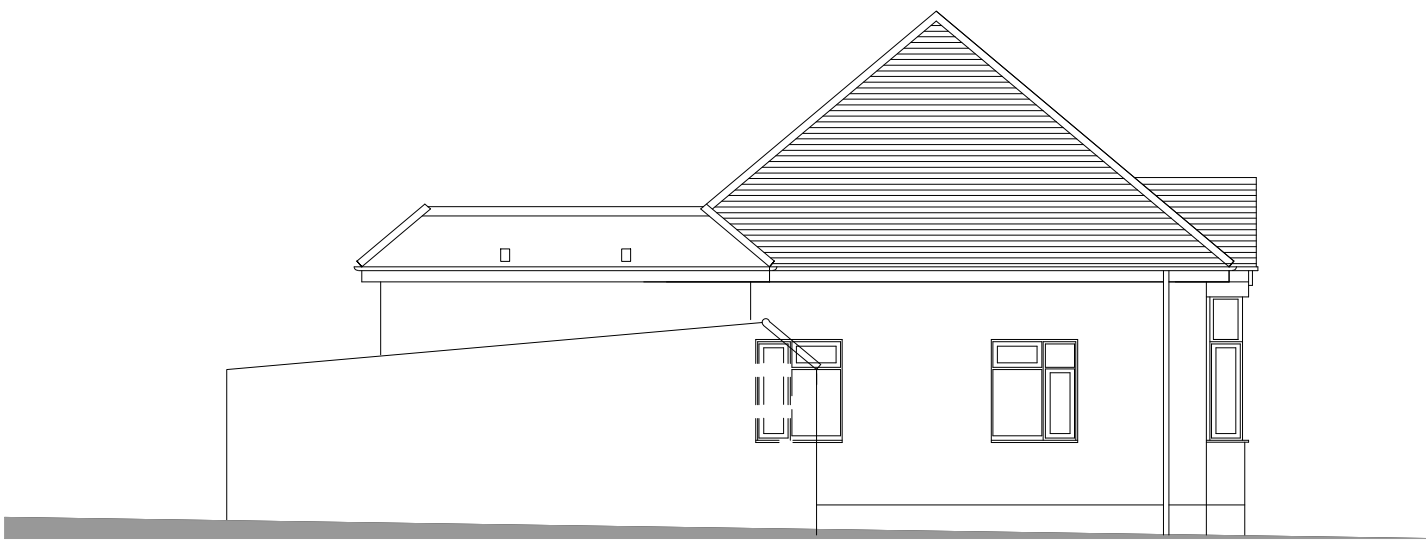

No 1 INGLEDENE CLOSE
SOUTHEAST ELEVATION



No 5 NEW ROAD
SOUTHEAST ELEVATION

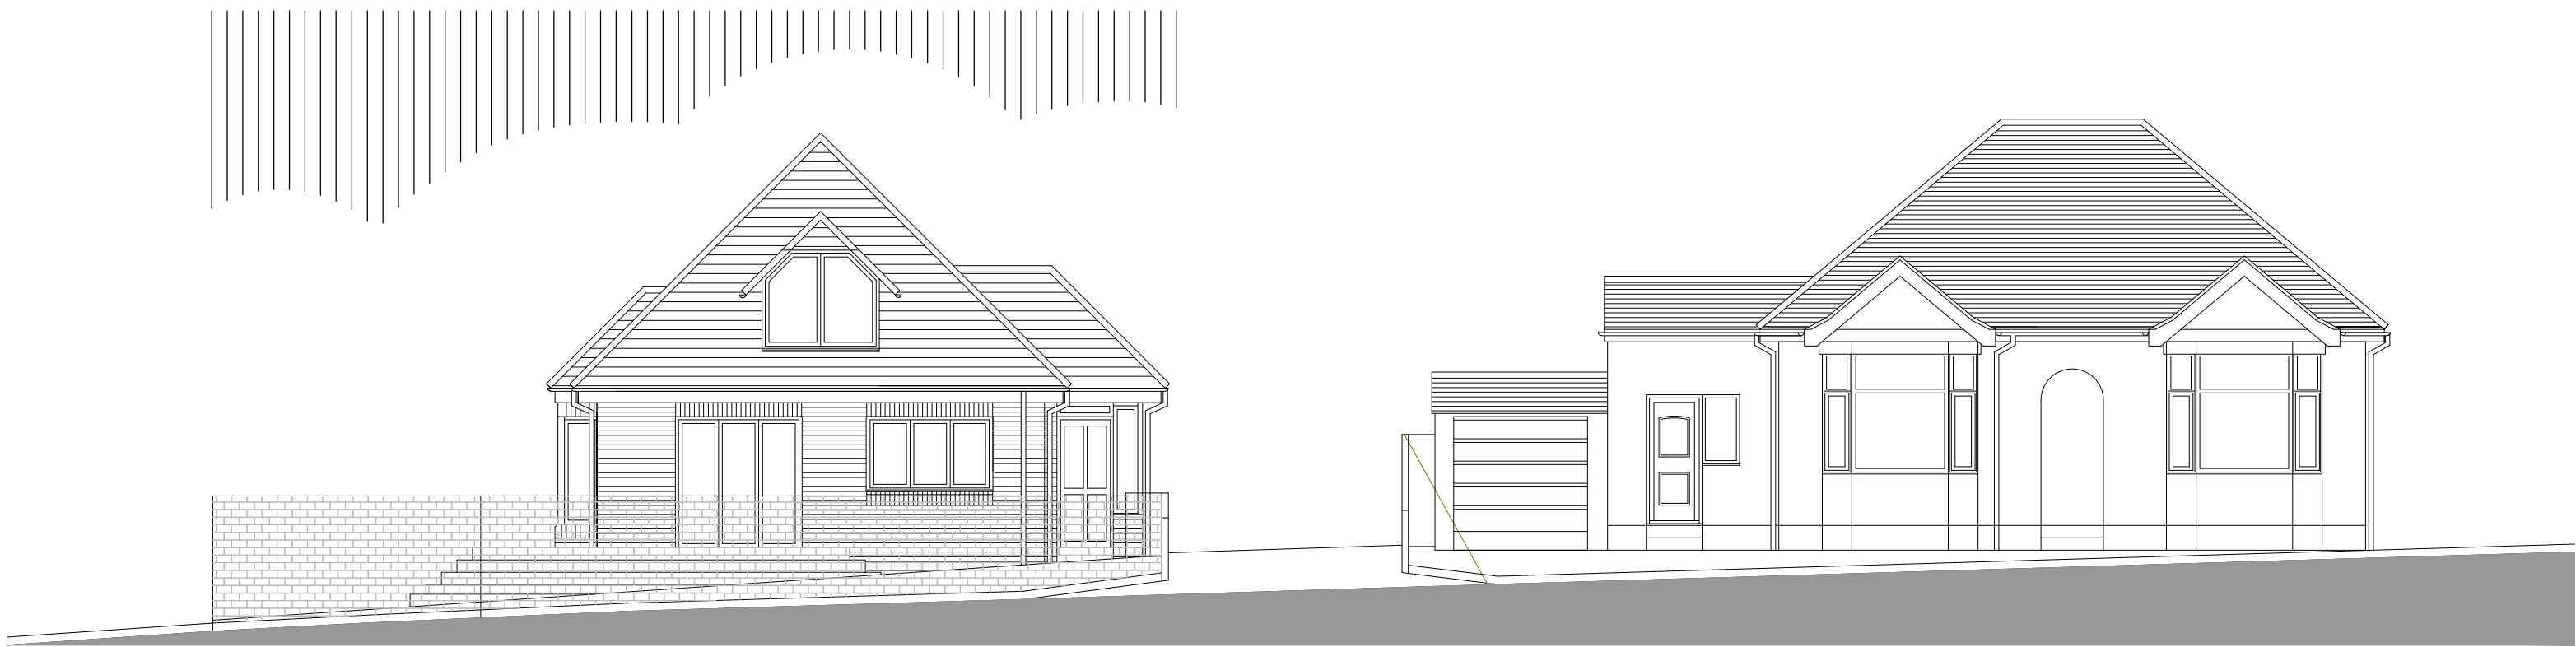

NORTHEAST ELEVATION

No 1 INGLEDENE CLOSE

B 01 05 23 Proposed tree removed.

A 20 03 23 Amended Elevation to 1 Ingledene Close.

Client
MRS S WALSH
10 BEDHAMPTON ROAD
HAVANT PO9 3EY

Project
PROPOSED
ONE-BEDROOM BUNGALOW
1A INGLEDENE CLOSE PO9 1DG

Title
PROPOSED CONTEXTUAL
ELEVATIONS

PROJECT	DRAWING	cmd
2359	P 100.05	B
scale	date	drawn
1/100 @ A1	10 22	7/JS

TIM SAGE
CHARTERED
ARCHITECT
LIMITED

12 Sussex Place
Southsea PO5 3EZ
t 023 5082 7386
m 07773 187 010
e timsage@tiscali.co.uk

