




NB
(1) FIGURED DIMENSIONS MUST BE TAKEN IN PREFERENCE TO CALLED DIMENSIONS AND SITE DIMENSIONS ARE TO BE CHECKED BEFORE WORK IS PUT IN HAND.
(2) OUR DATA REPRODUCED UNDER LICENCE NUMBER 10002982

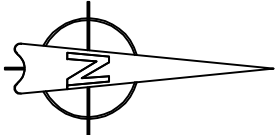

EXISTING FRONT
BOUNDARY

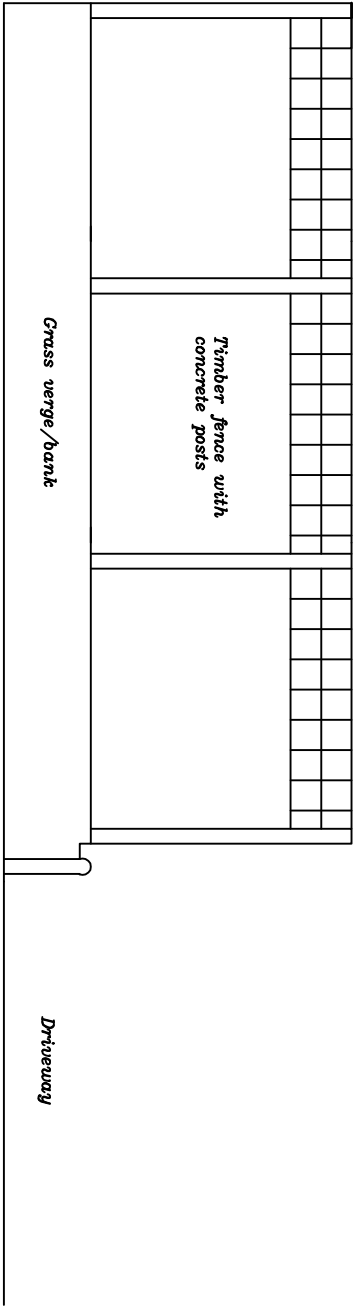

PROPOSED FRONT
BOUNDARY

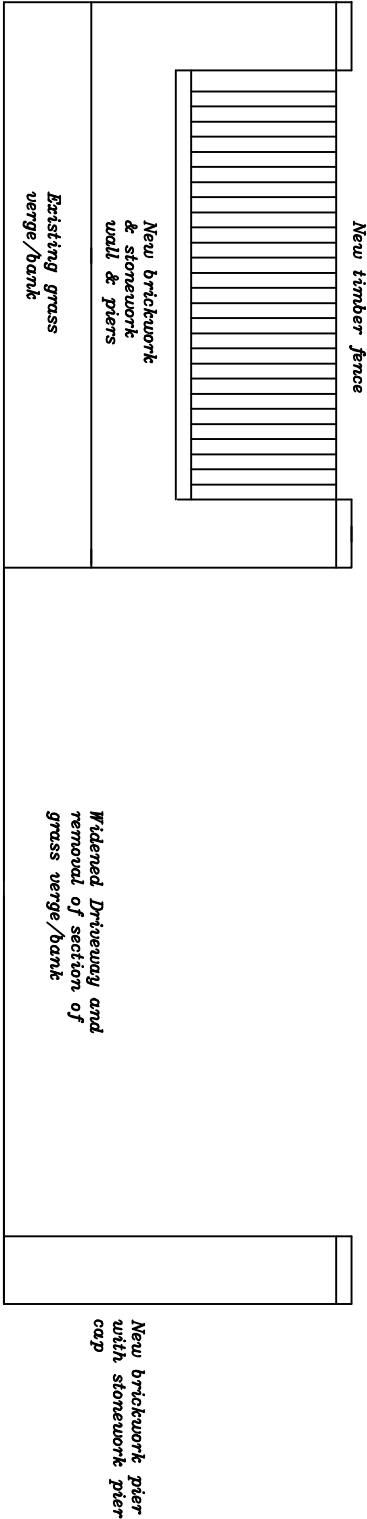

68 London Road
Witley
Westhroville
PO7 5AG

Title:- Existing and Proposed Front Boundary		
Scale:- 1:50 @ A3	Drawn:- 201	Rev:-
Date:- 22.12.22		