


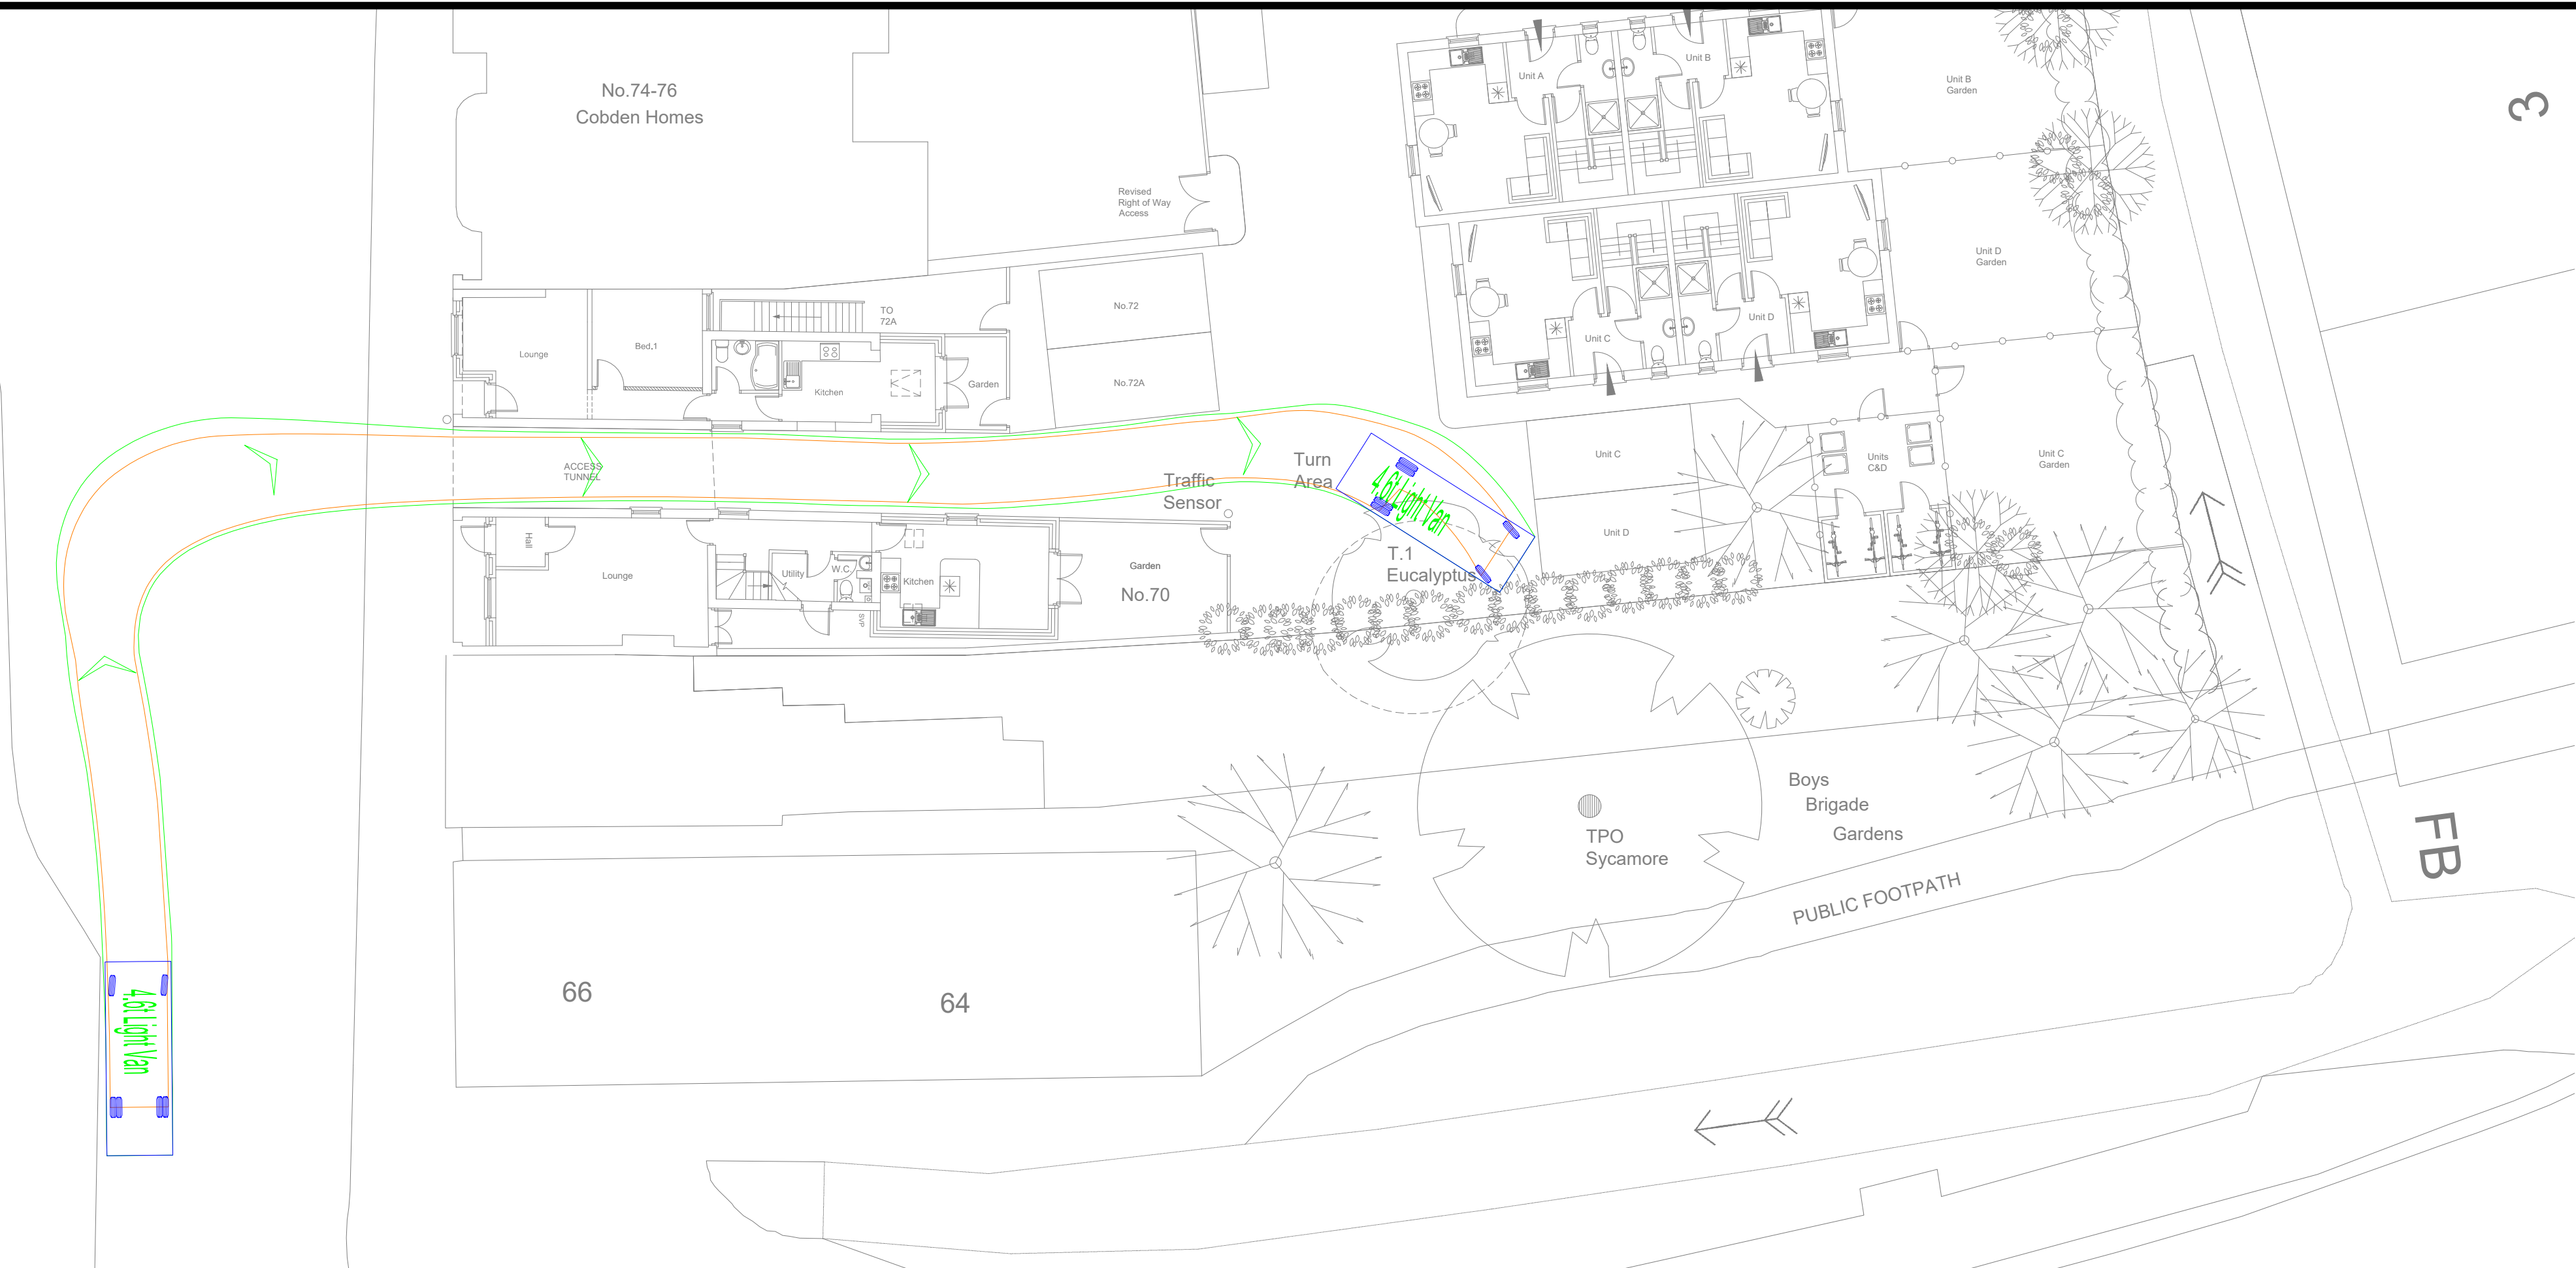
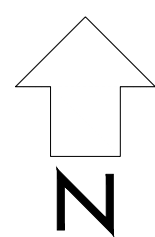
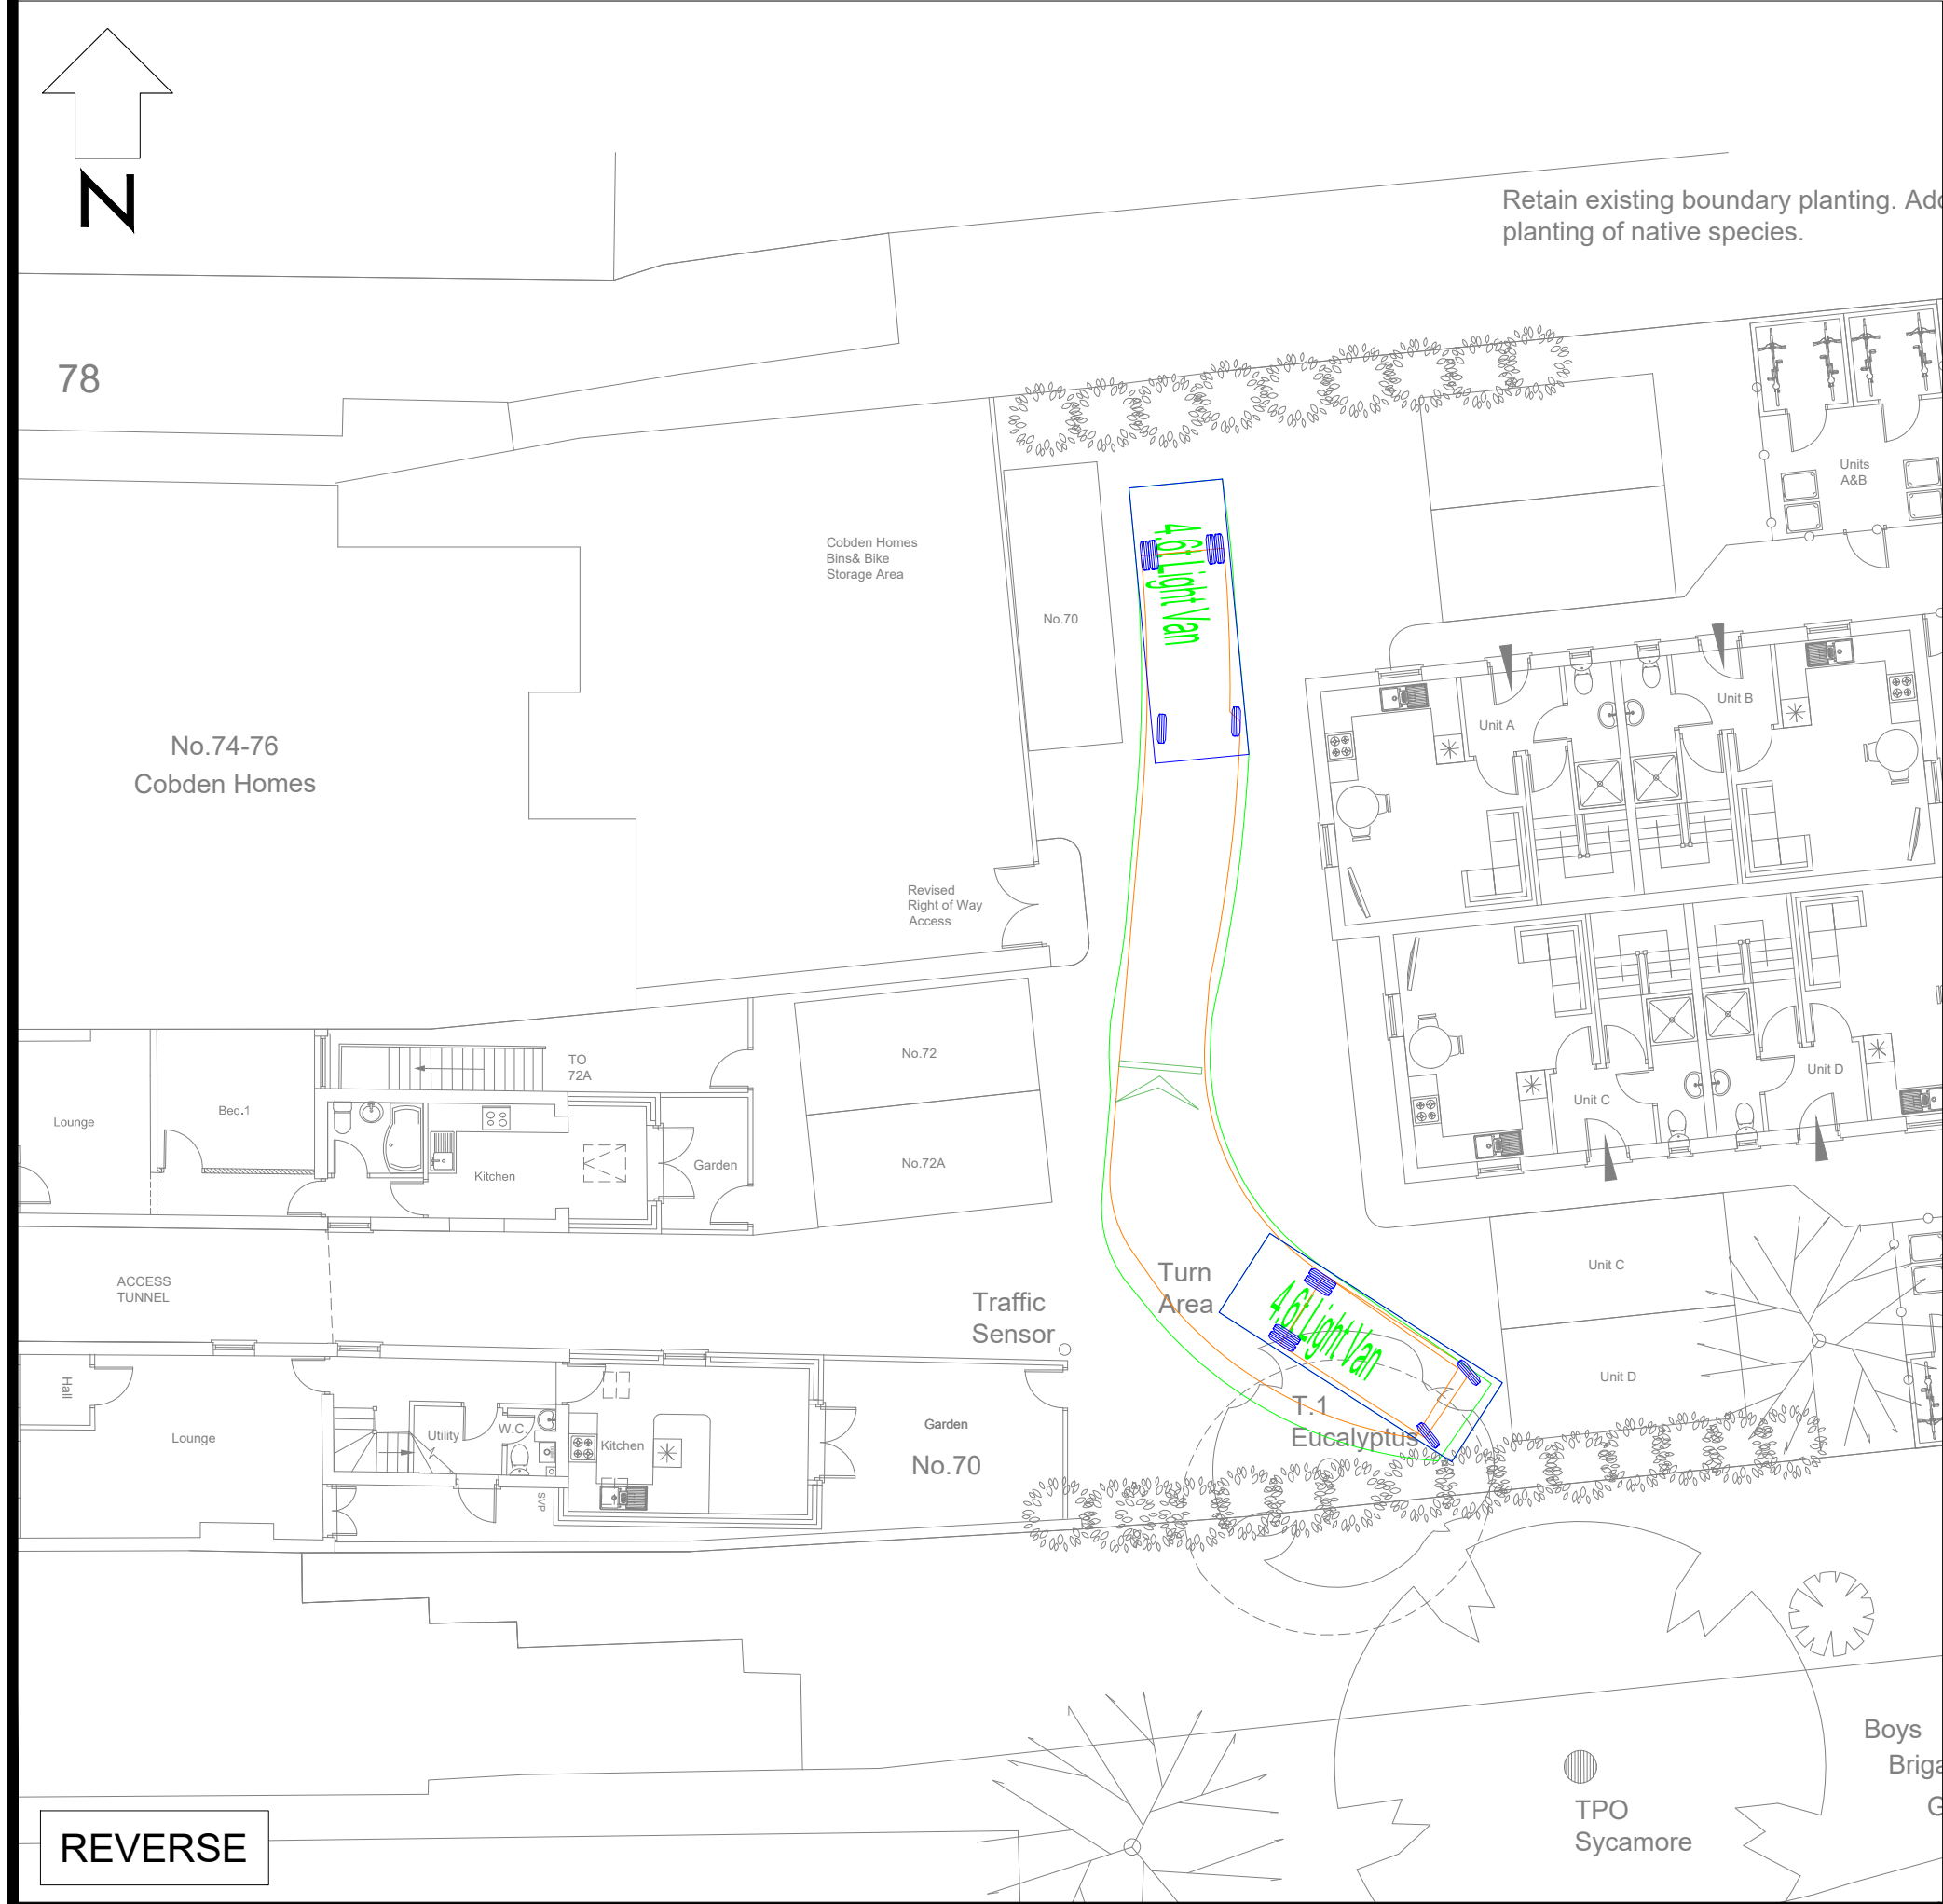


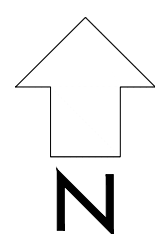

INGRESS

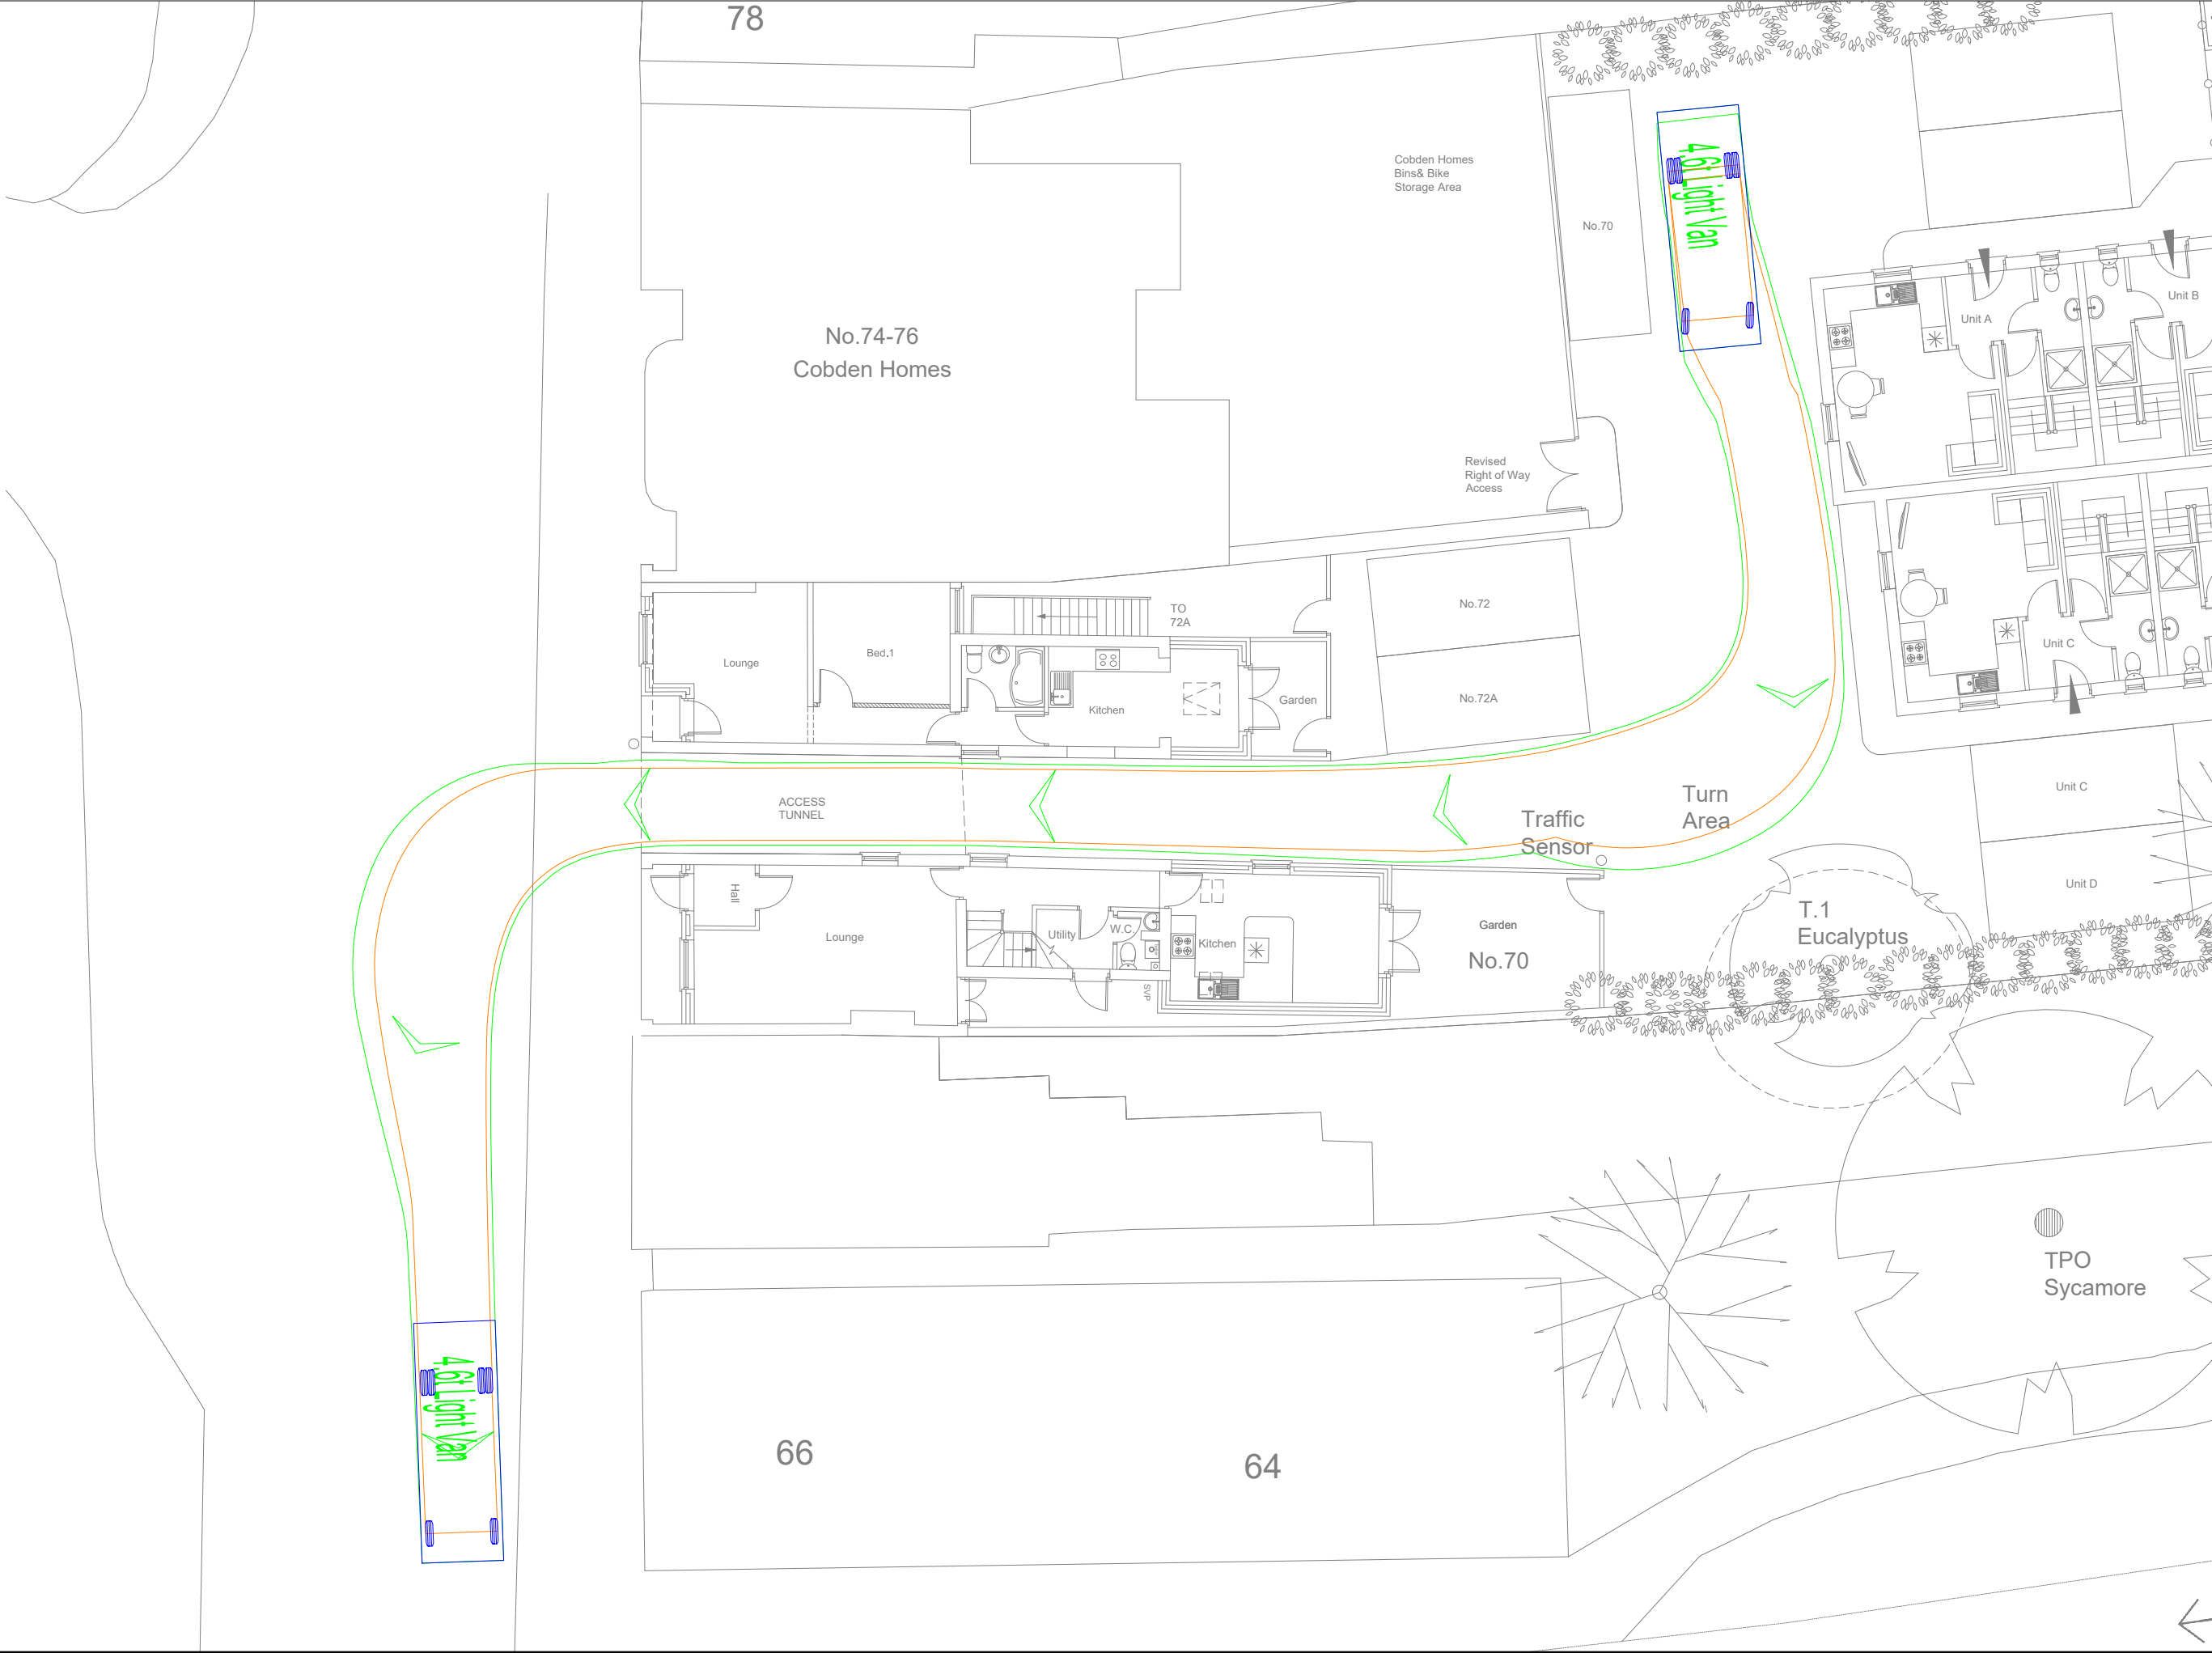


REVERSE

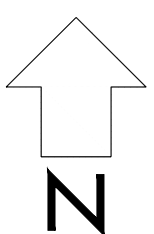

EGRESS

VEHICLE DETAILS:

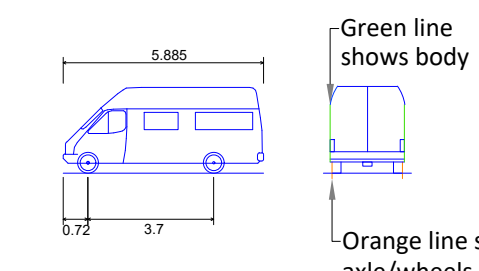

4.6T LIGHT VAN

Overall Length	5.885m
Overall Width	2.000m
Overall Body Height	2.526m
Min Body Ground Clearance	0.299m
Track Width	1.765m
Lock-to-lock time	4.00s
Curb to Curb Turning Radius	6.000m

Design speed 5kph for all Forward movements
Design speed 2.5kph for all Reverse movements

Client

 Nick Culhane
Highway Consultant

Project

RESIDENTIAL DEVELOPMENT AT
70 - 76 WEST STREET HAVANT

Drawing Title

SWEPT PATH TRACKING

Drawing Status

FOR INFORMATION

Date	Scale	Size
MAR 2023	1:150	A1

Drawing No.	Rev
NJC-001	-