
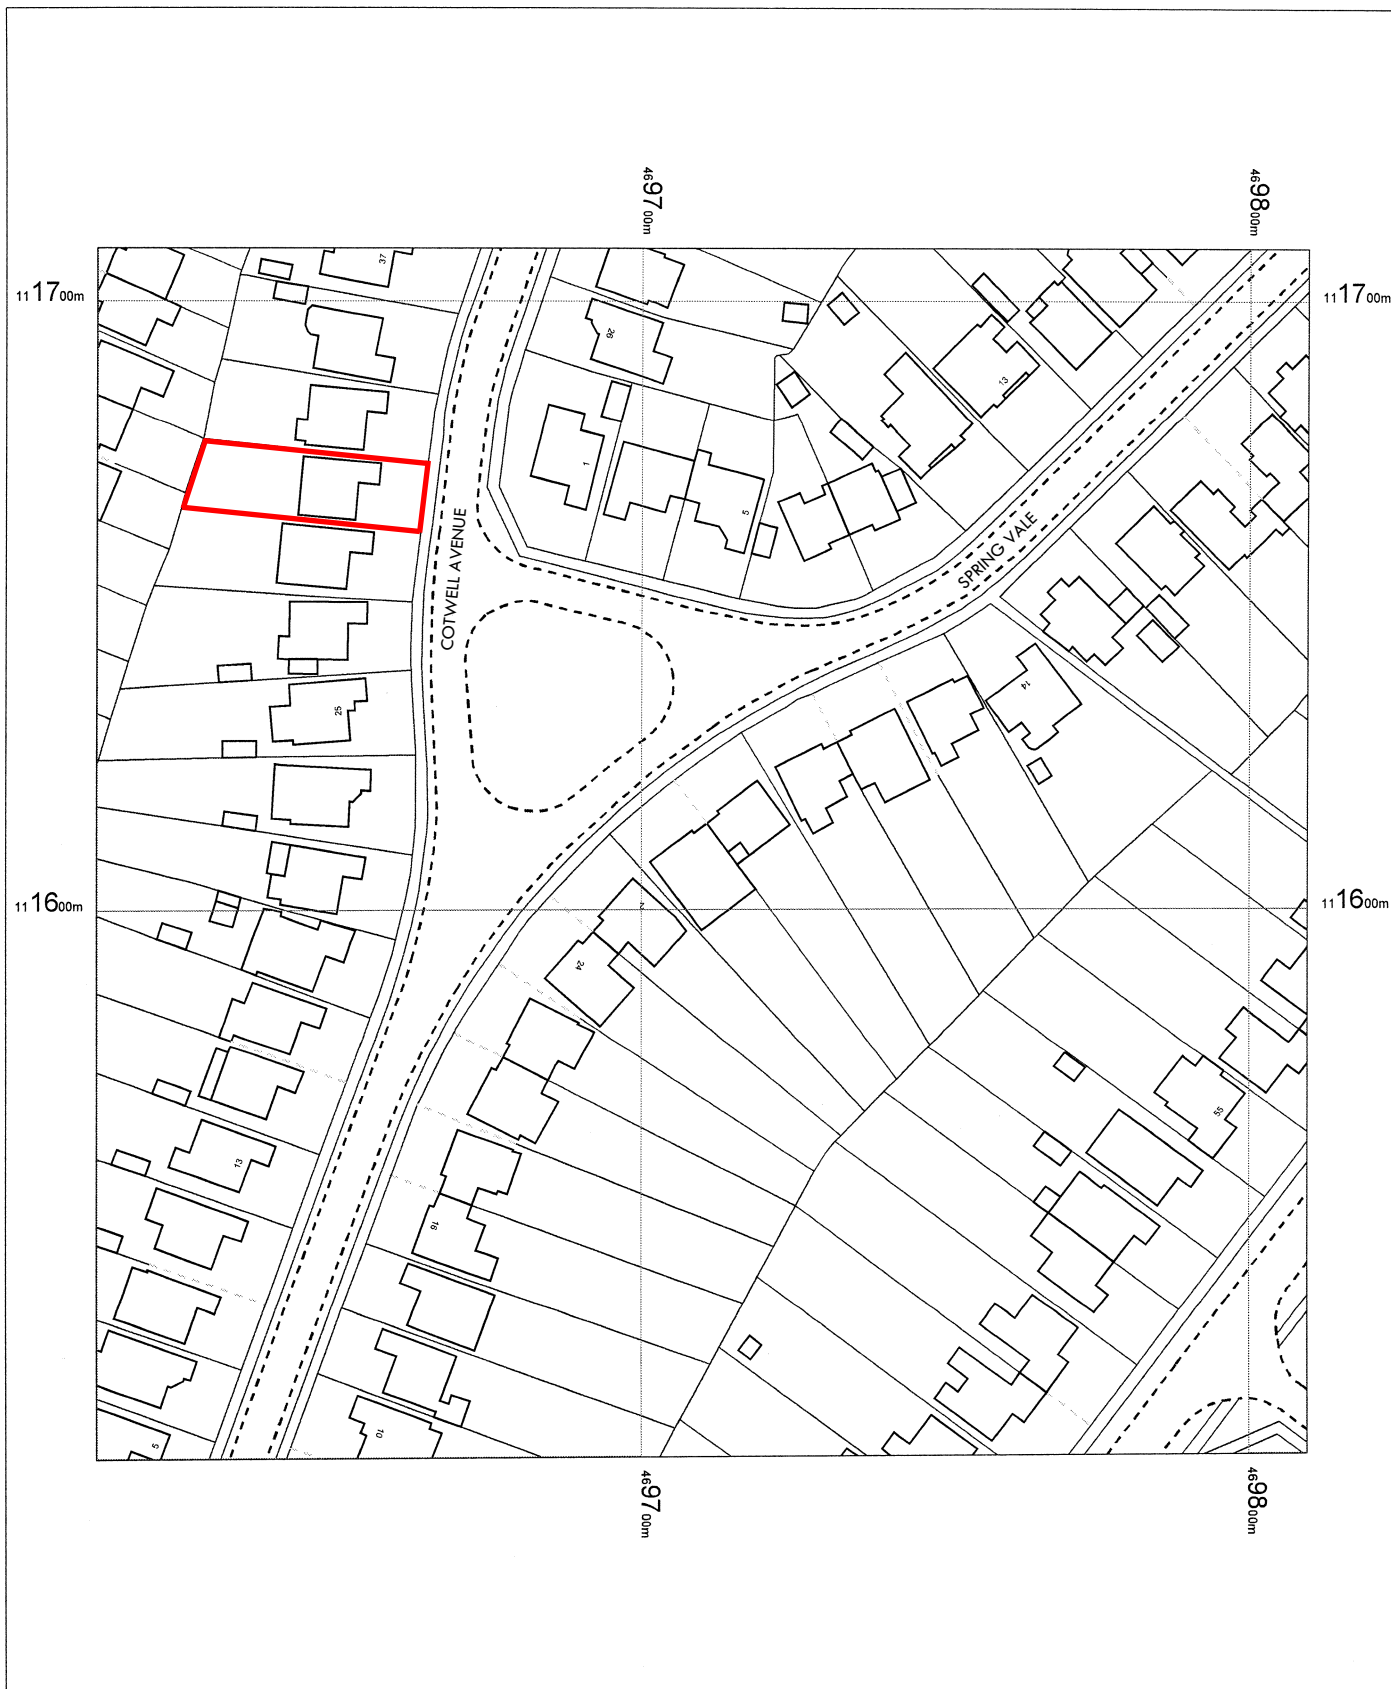


OS MasterMap 1250/2500/10000 scale
 14 May 2014, ID: BW1-00325059
www.blackwellmapping.co.uk
 1:1250 scale print at A4, Centre: 469710 E, 111609 N
 ©Crown Copyright Ordnance Survey. Licence no.
 100041040

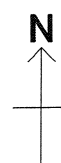

BLACKWELL'S
www.blackwellmapping.co.uk

TEL: 0114 268 7658
maps.sheffield@blackwell.co.uk